


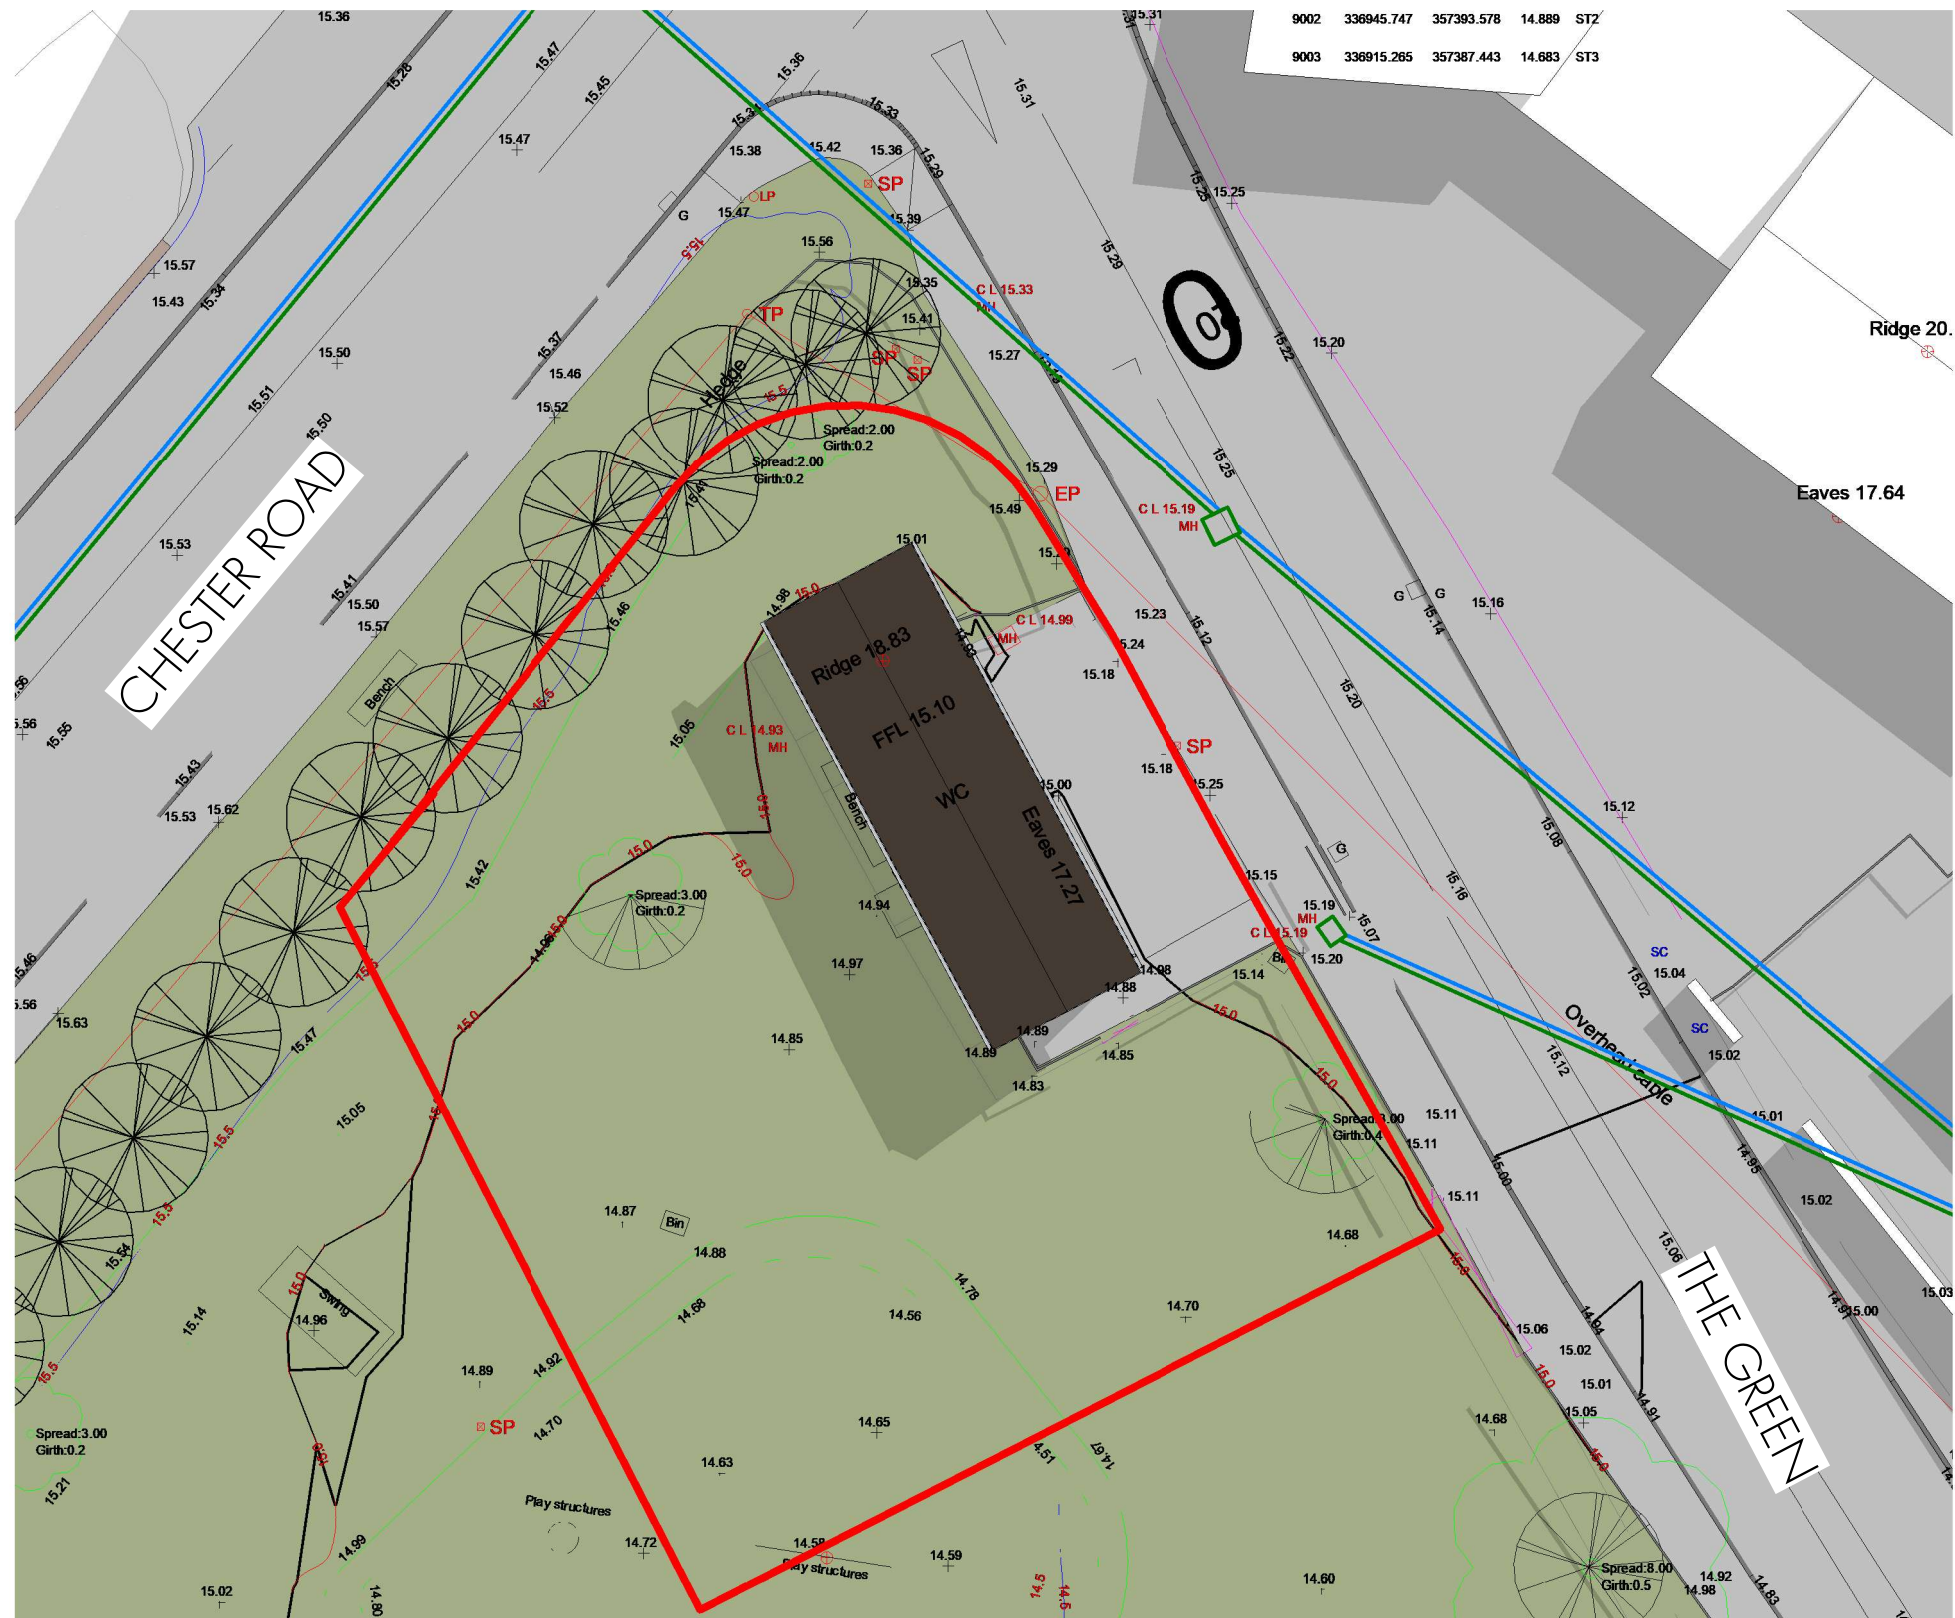

SITE LEGEND

Boundary Line

Trees


Shrubs/Low-Level Planting

600 Ø Inspection Chamber Foul

600 Ø Inspection Chamber Surface

Existing Combined Sewer Route

Existing Site Plan
1 : 200

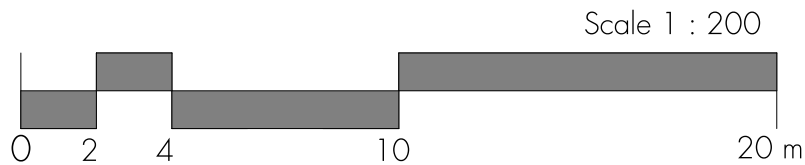

Revision Schedule

Revision Number	Revision Description	Revision Date	Issued by
-----------------	----------------------	---------------	-----------

JAR ARCHITECTURE JAR Architecture & Design Ltd, Design Loft, 9 Castle Street, Conwy, LL32 8AY TEL:01492 572767 www.jararchitecture.co.uk	PROJECT ADDRESS		PROJECT		CLIENT			
	Rossett Community Hub, Rossett, LL12 OEY		Proposed Community Hub		HWB YR ORSEDD			
	STATUS		SHEET		Date	Project number	Scale (@ A3)	
	PLANNING		Existing Site Plan		21.12.2021	2119	1 : 200	
PURPOSE OF ISSUE		ISSUE		DRAWING NUMBER		REV		
				A.001				