



REV	DESCRIPTION	DATE	DRAWN

 

SCALE BAR 1:50

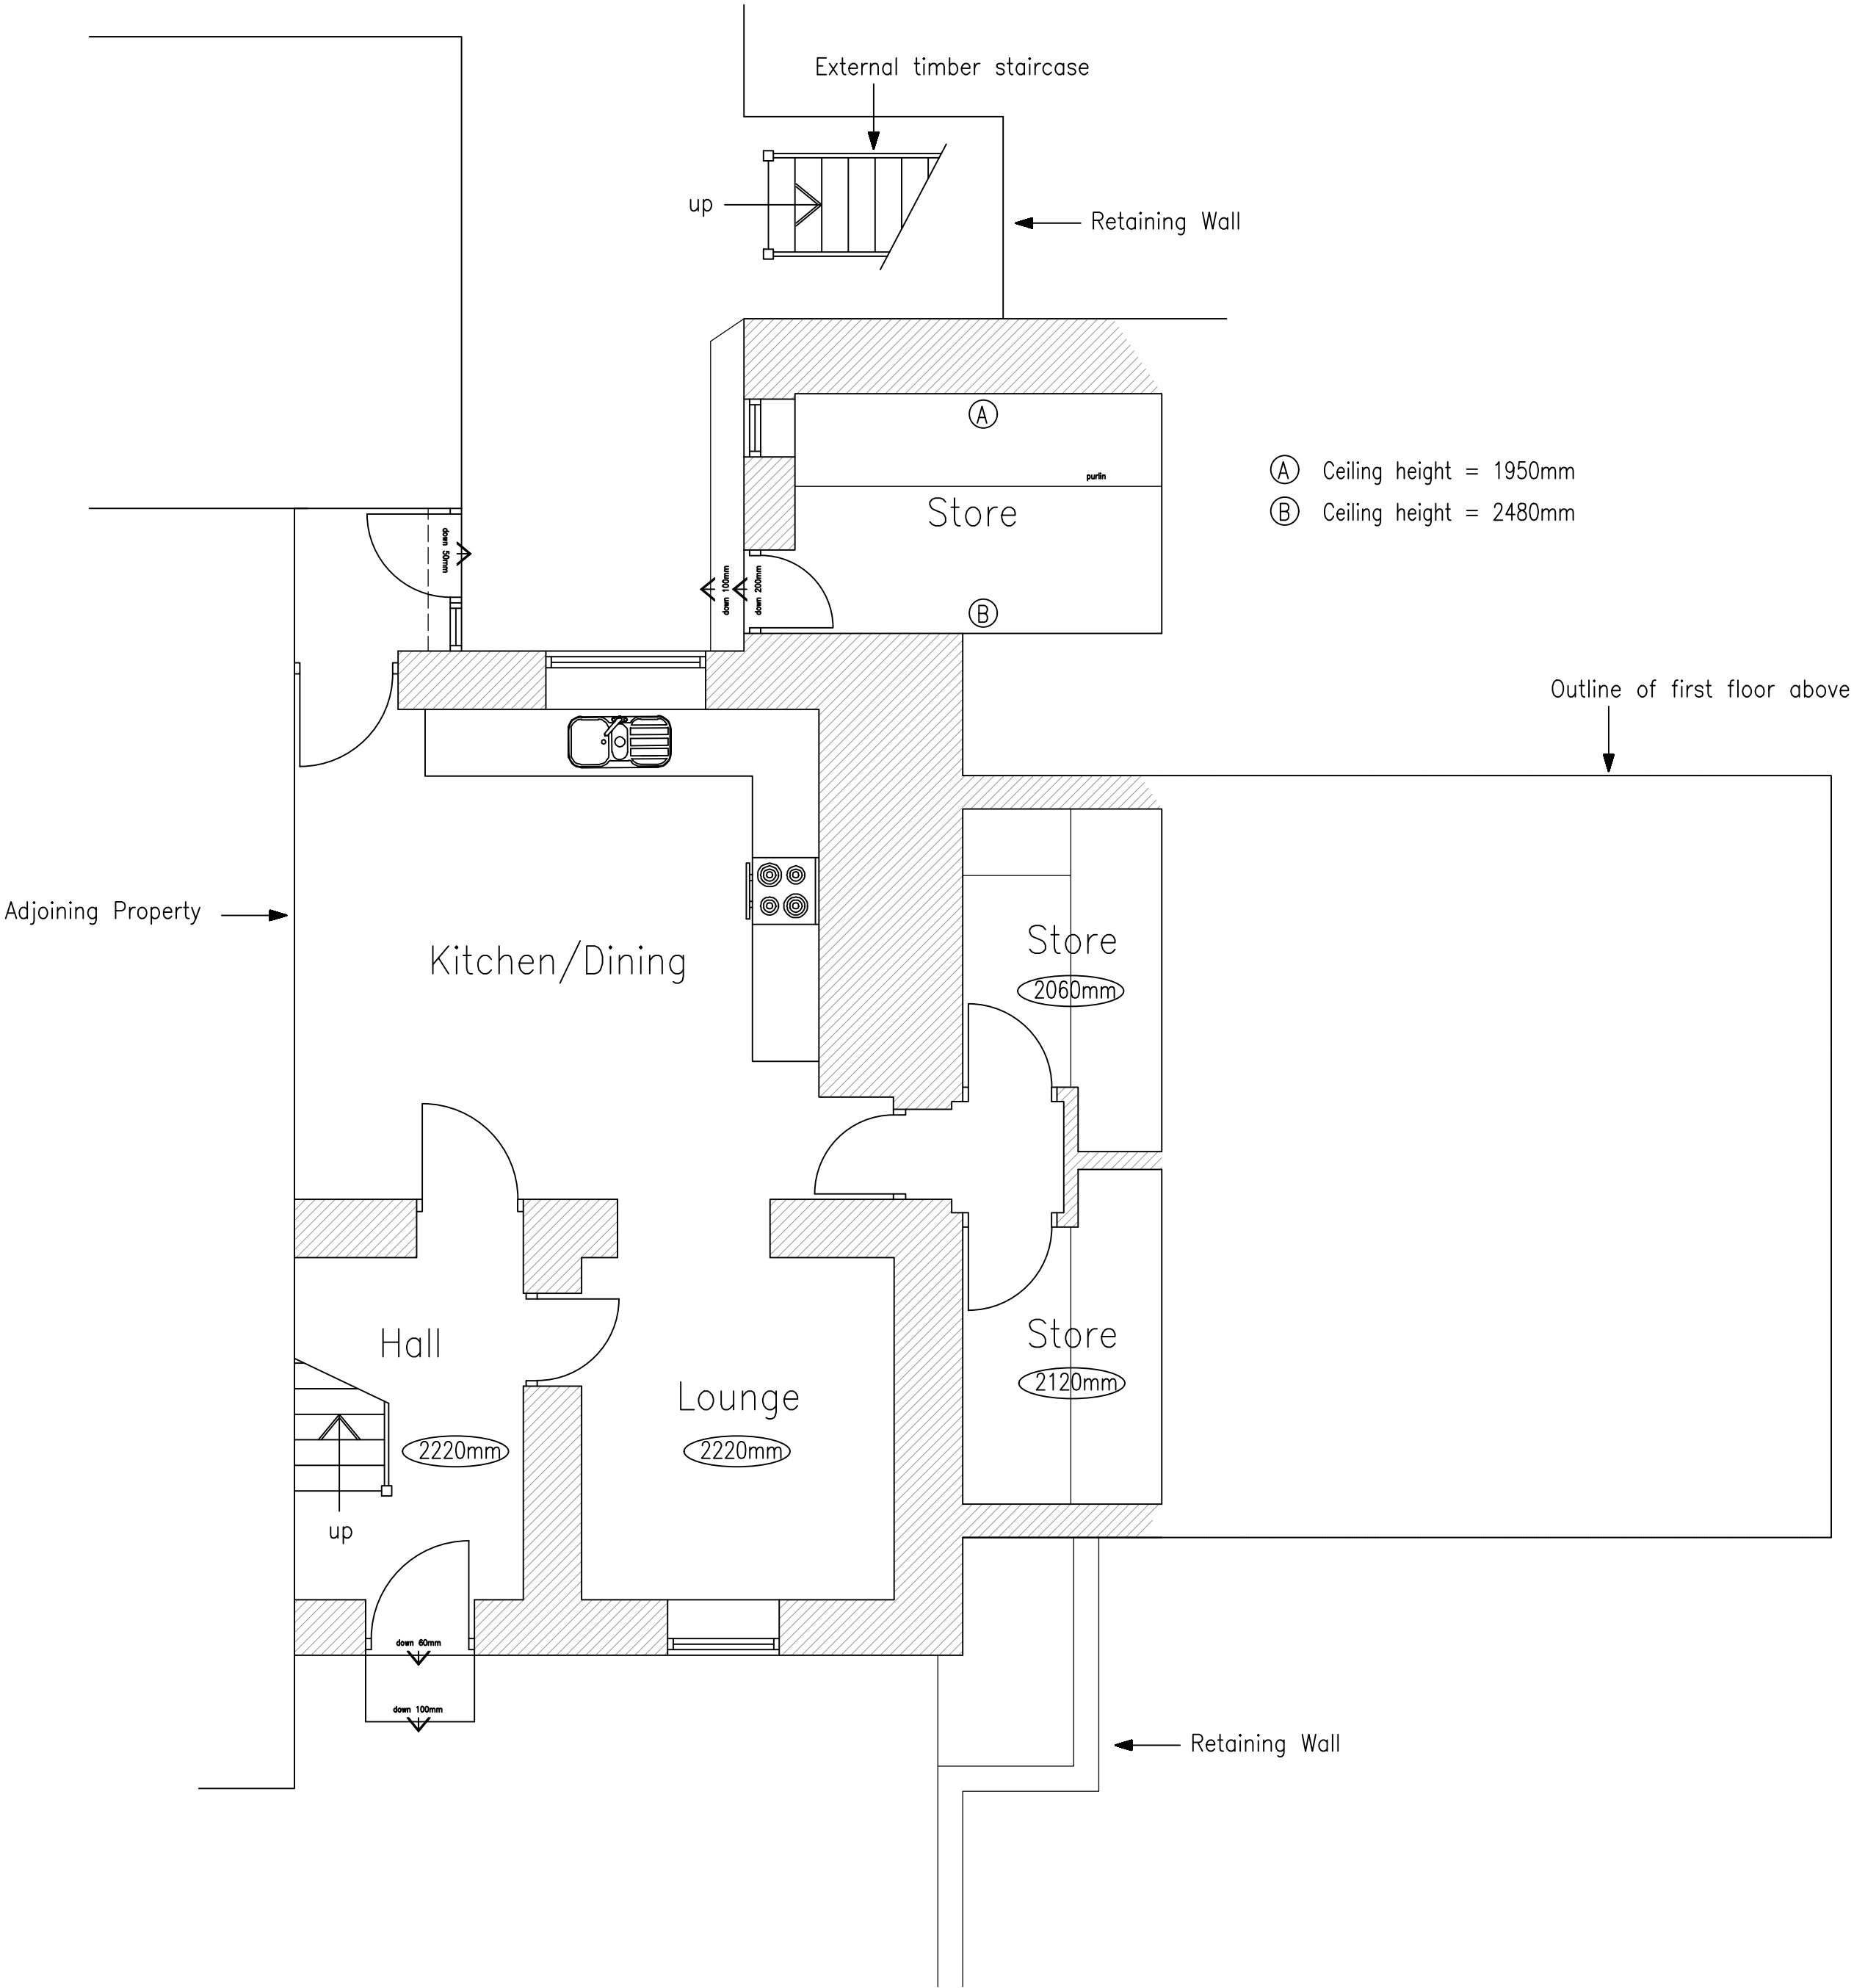

THE COACH HOUSE, VRON FARM
WREXHAM, LL11 5TW

JEREMY & JACQUI BASSETT

EXISTING GROUND FLOOR PLAN

Group D Architects Ltd
4 St Paul's Sq
Liverpool
L3 9SJ
T: 0151 542 5027

DWG: 22005 (SU) 100
DATE: 21.02.22
SCALE: 1:50 @ A2 DRAWN: KB