



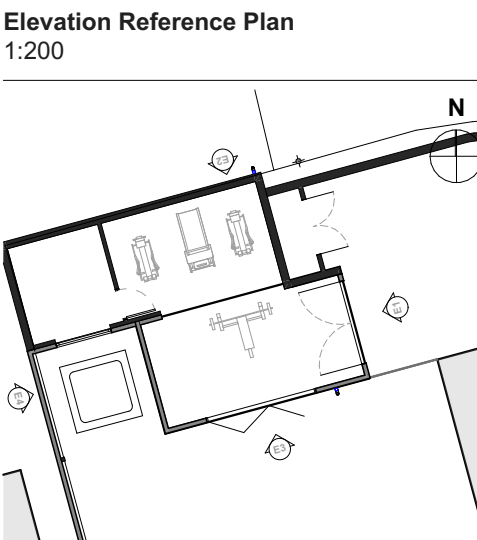


Rev.	-	Revision Description.
By.	-	-
Chk.	-	-
Scale.	1:50, 1:200 @ A3	Drawn by. KT
Date.	21.02.22	Chk. JS
Project Title 7 Lindley Gardens		
Client Mr Philip Joseph		
Drawing Title Existing & Proposed S/W Elevation		
Project No. BA3233	Drawing No. SK-104	Rev. B

This drawing is the property of base Architecture & Design Ltd. It shall not be copied or scanned, in part or whole, without prior consent of base Architecture and Design. Do not scale this drawing.

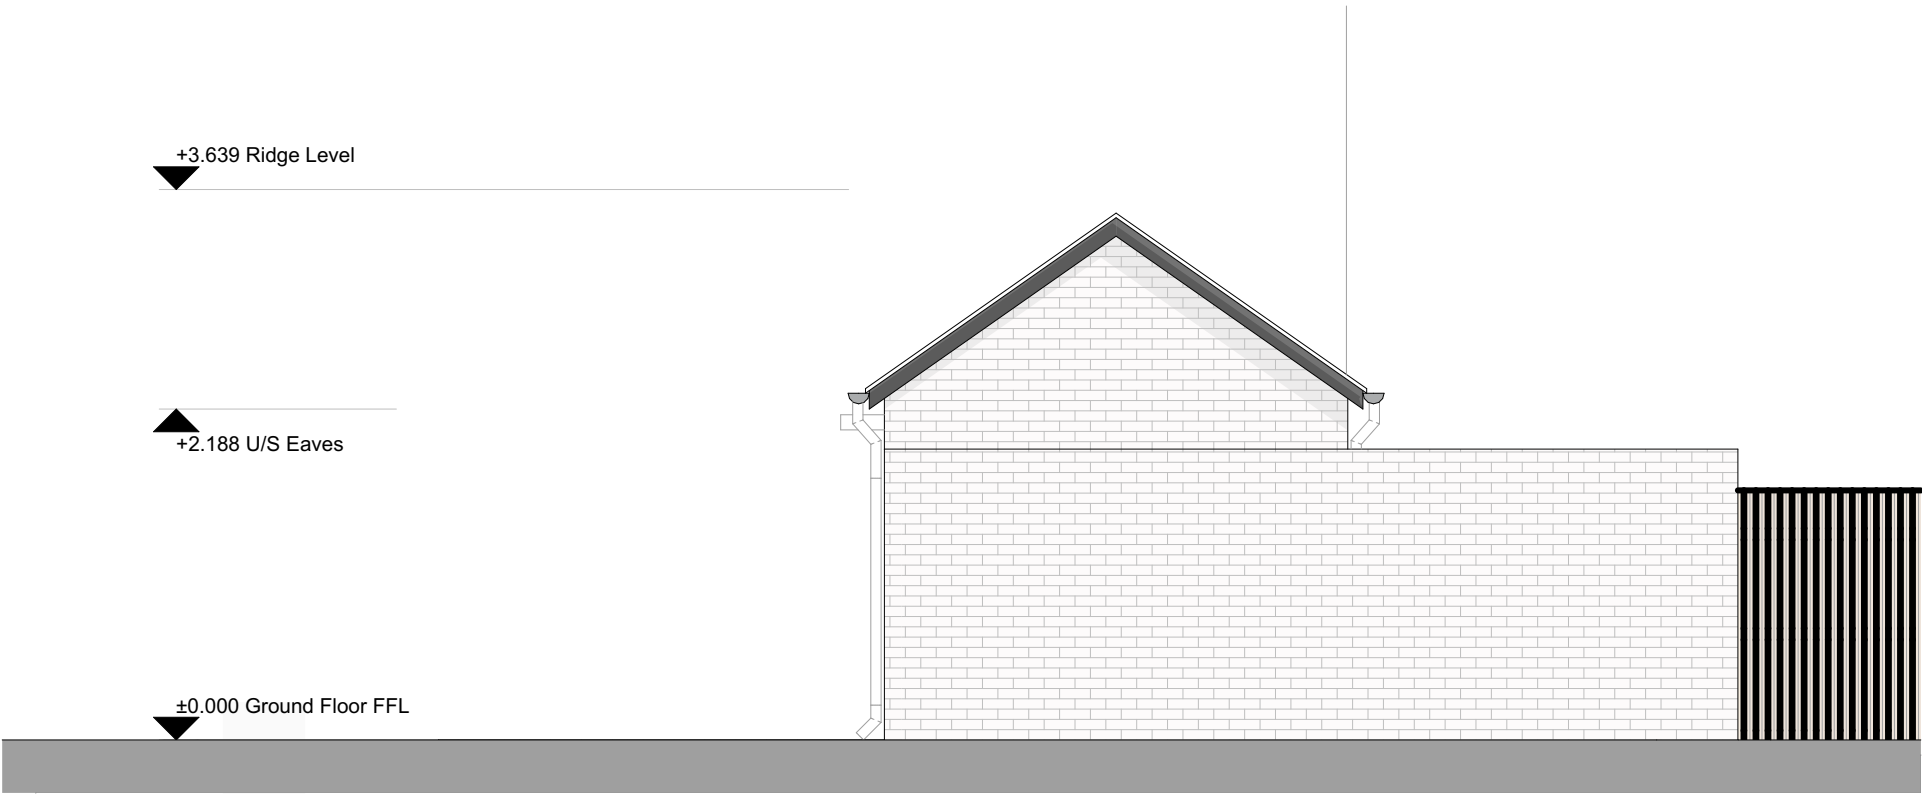

E4_ Existing south west elevation
1:50

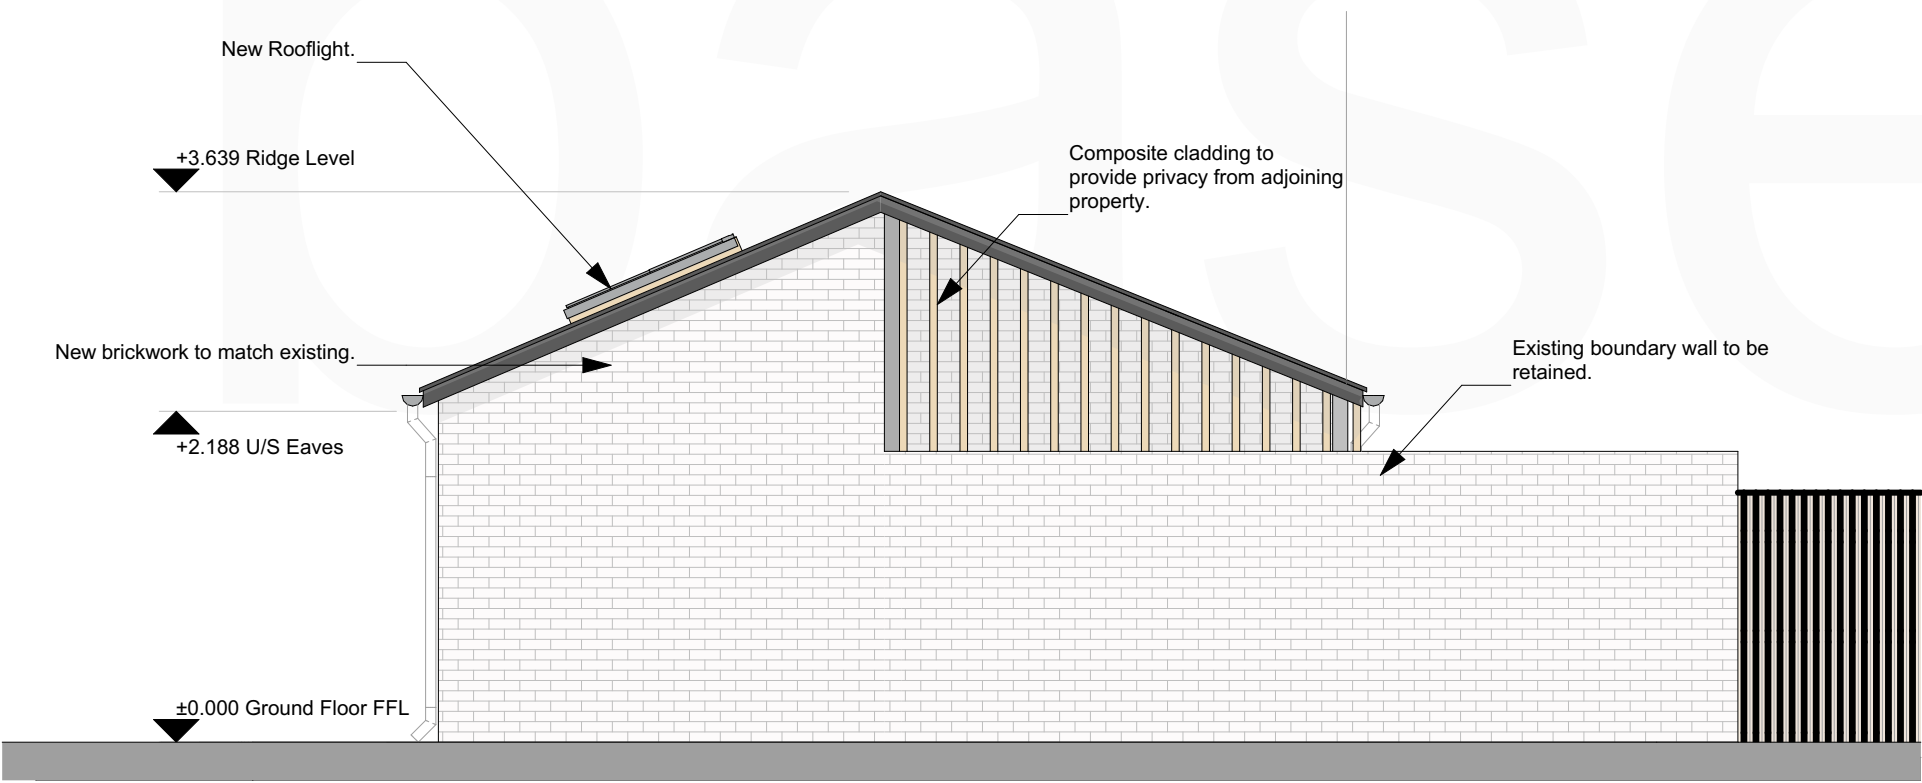

E4_ Proposed south west elevation
1:50

