


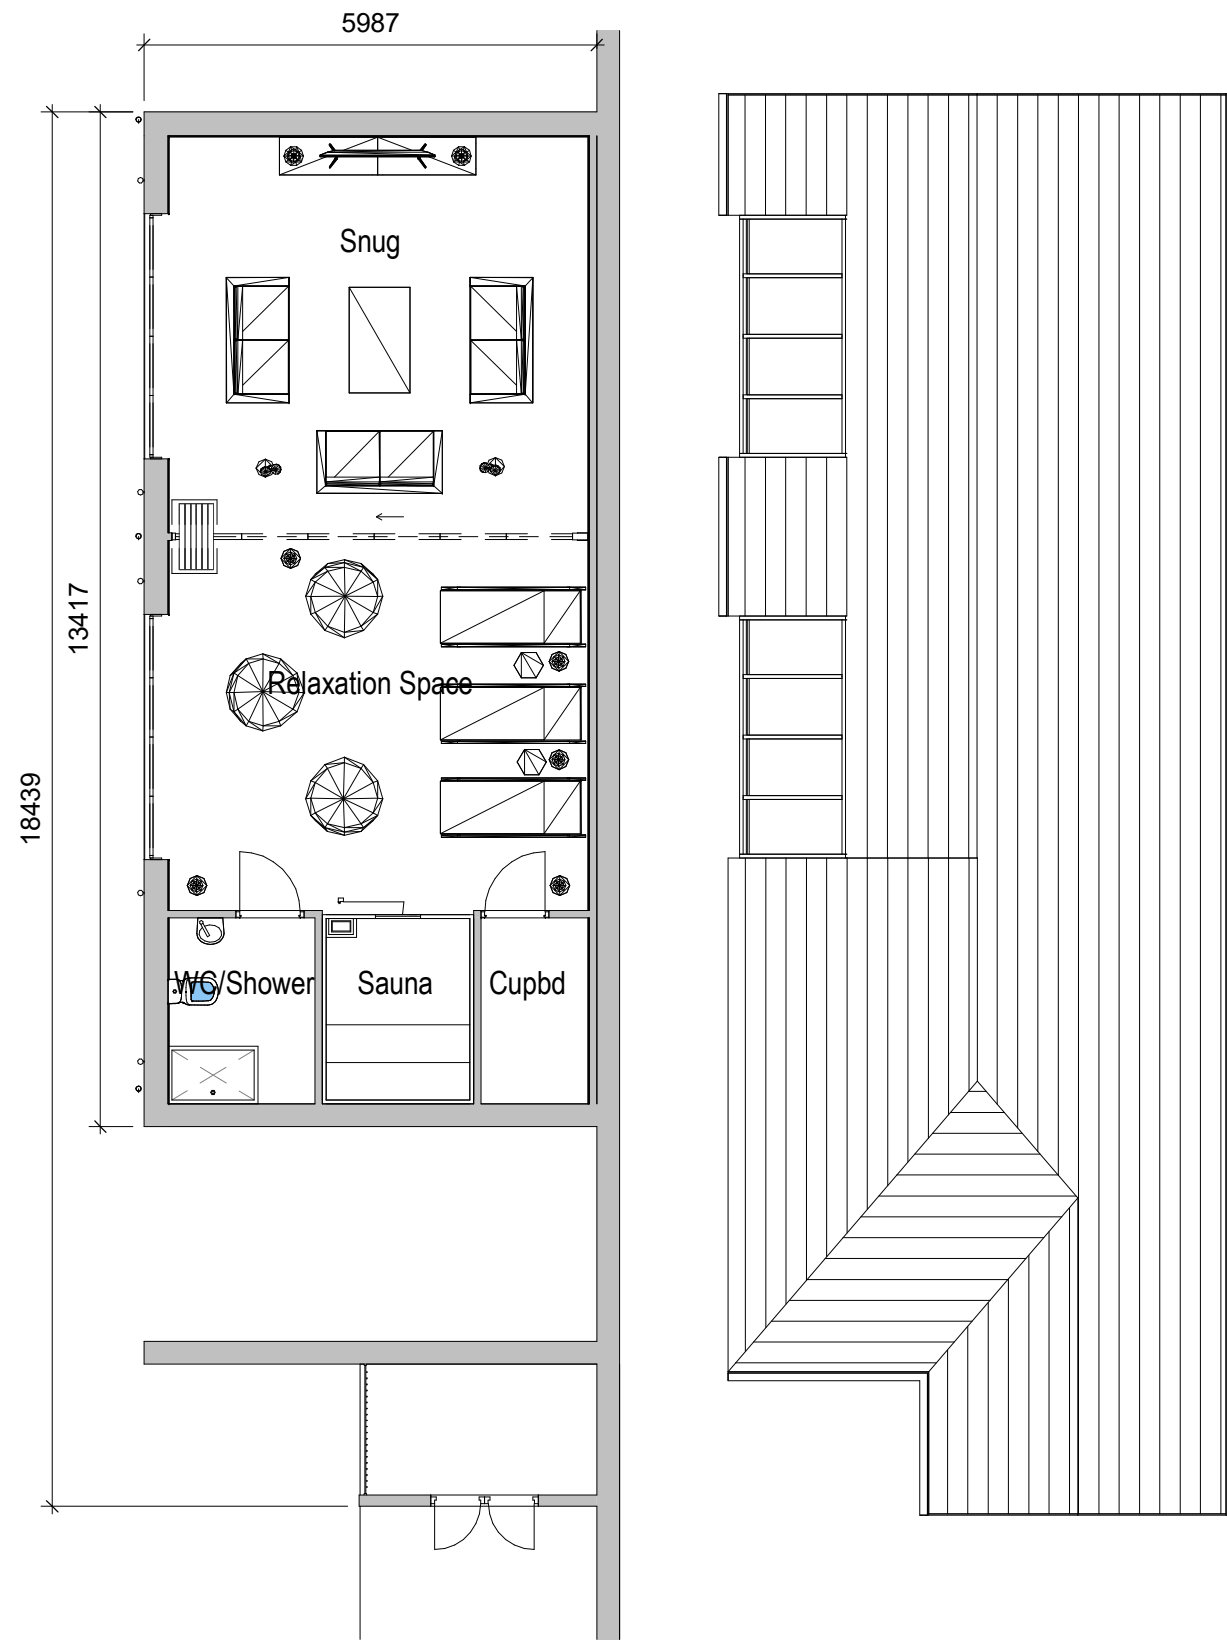


Proposed Ground Floor Plan
1 : 100

Proposed Roof Plan
1 : 100

Proposed Finishes:
Walls - Brick walls to match existing
Roof - Welsh slate to match existing
Windows & Roof lights - Double glazed aluminium, polyester powder coated Ral 9016 White
External Sliding Doors - Double glazed aluminium, polyester powder coated Ral 9016 White




Proposed Front Elevation
1 : 100

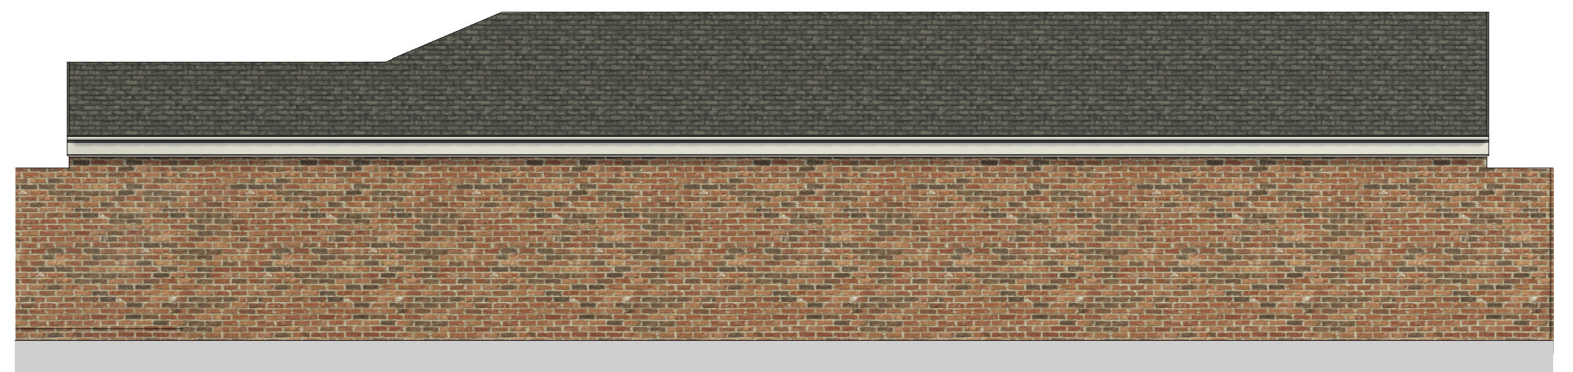


Proposed Rear Elevation
1 : 100



Proposed Side Elevation 1
1 : 100

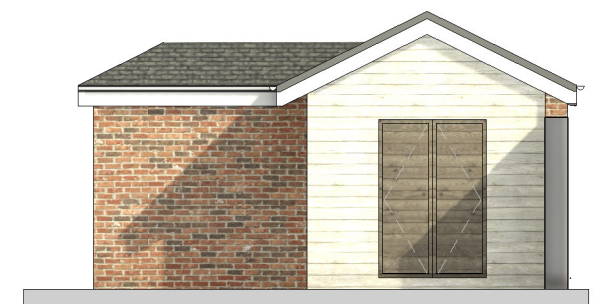

Proposed Side Elevation 2
1 : 100

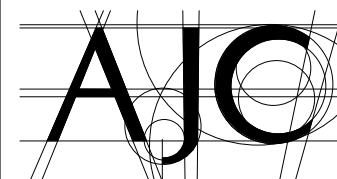

DRAWING No	AR-03	REVISION	A
DRAWING TITLE	Proposed Plans & Elevations		
SCALE @ A3	1 : 100		
PROJECT TITLE	Proposed Extension Conversion of Outbuilding to Summer House at Mulberry House, Burton, Wrexham, LL120HU		
CLIENT	Dr & Mrs Salmoraghi		