

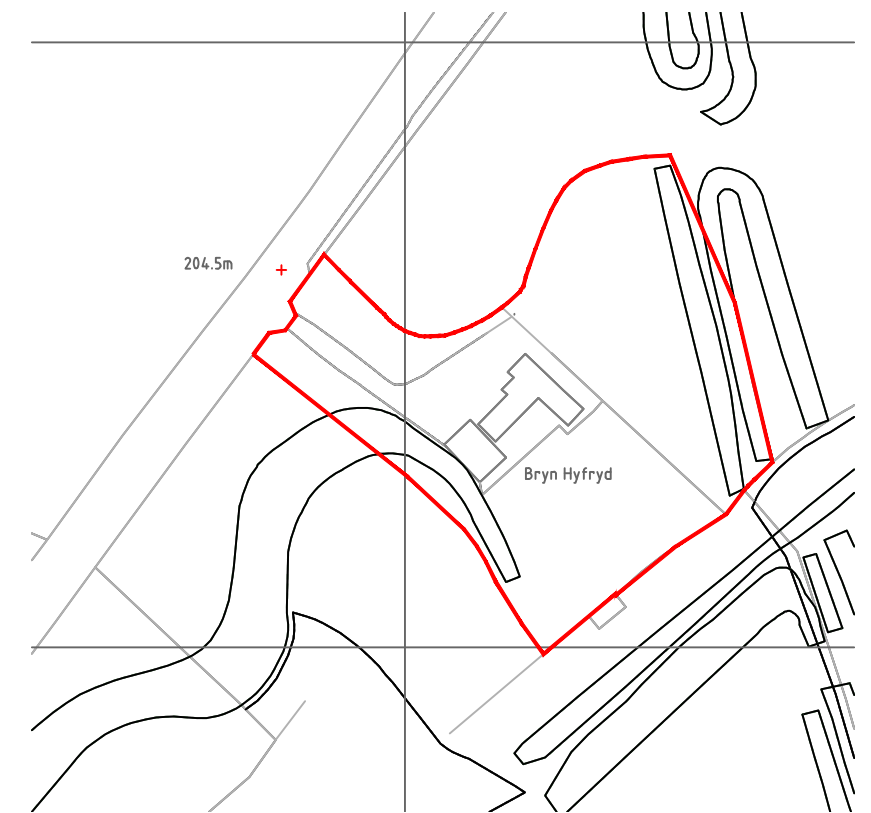


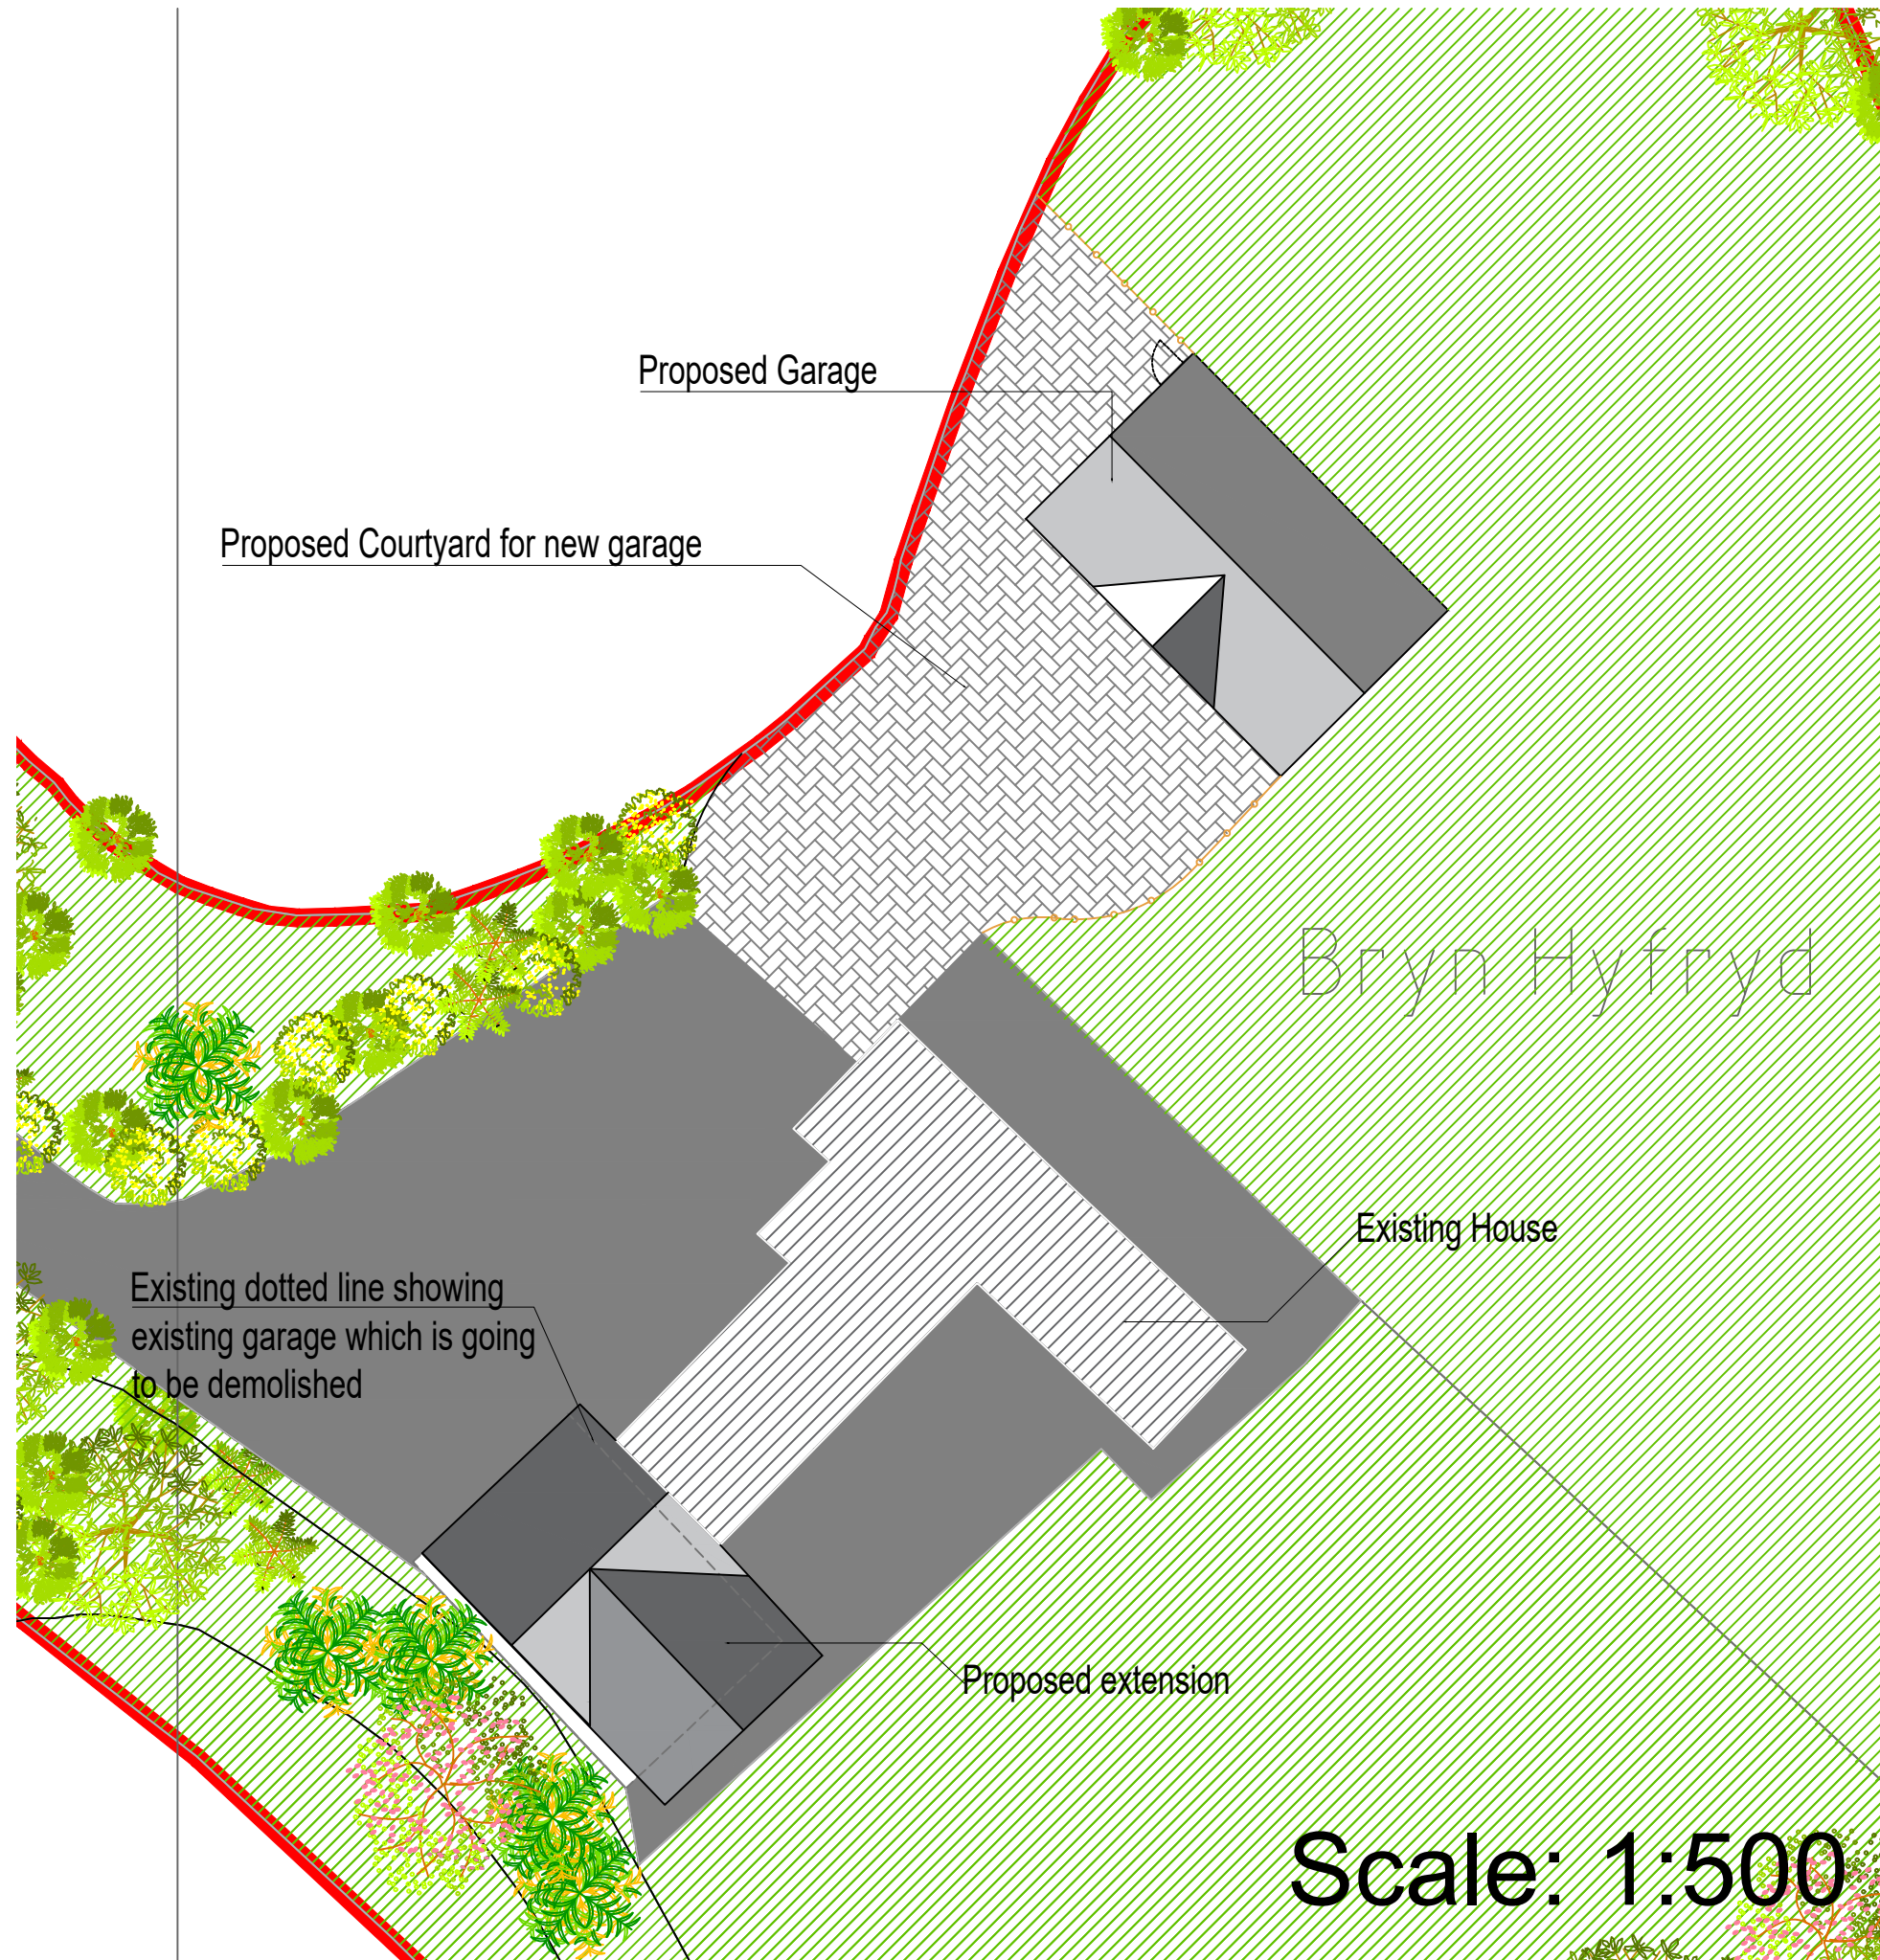

Scale: 1:1250

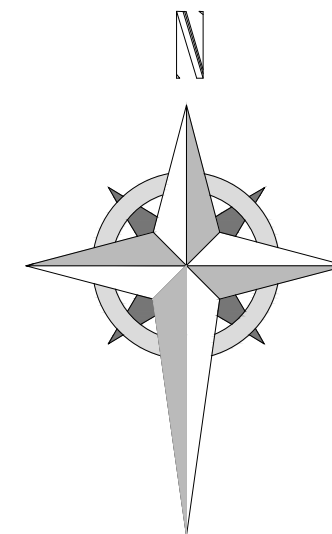

Project; Bryn Hyfryd, Minera Road, Wrexham, LL11 5LR	
Title; Existing and Proposed Site Plan	Scale (A3); 1:500 & 1:1250
Dwg No; BH/PD/05	Date; July 2019
Revision;	