


Site boundary

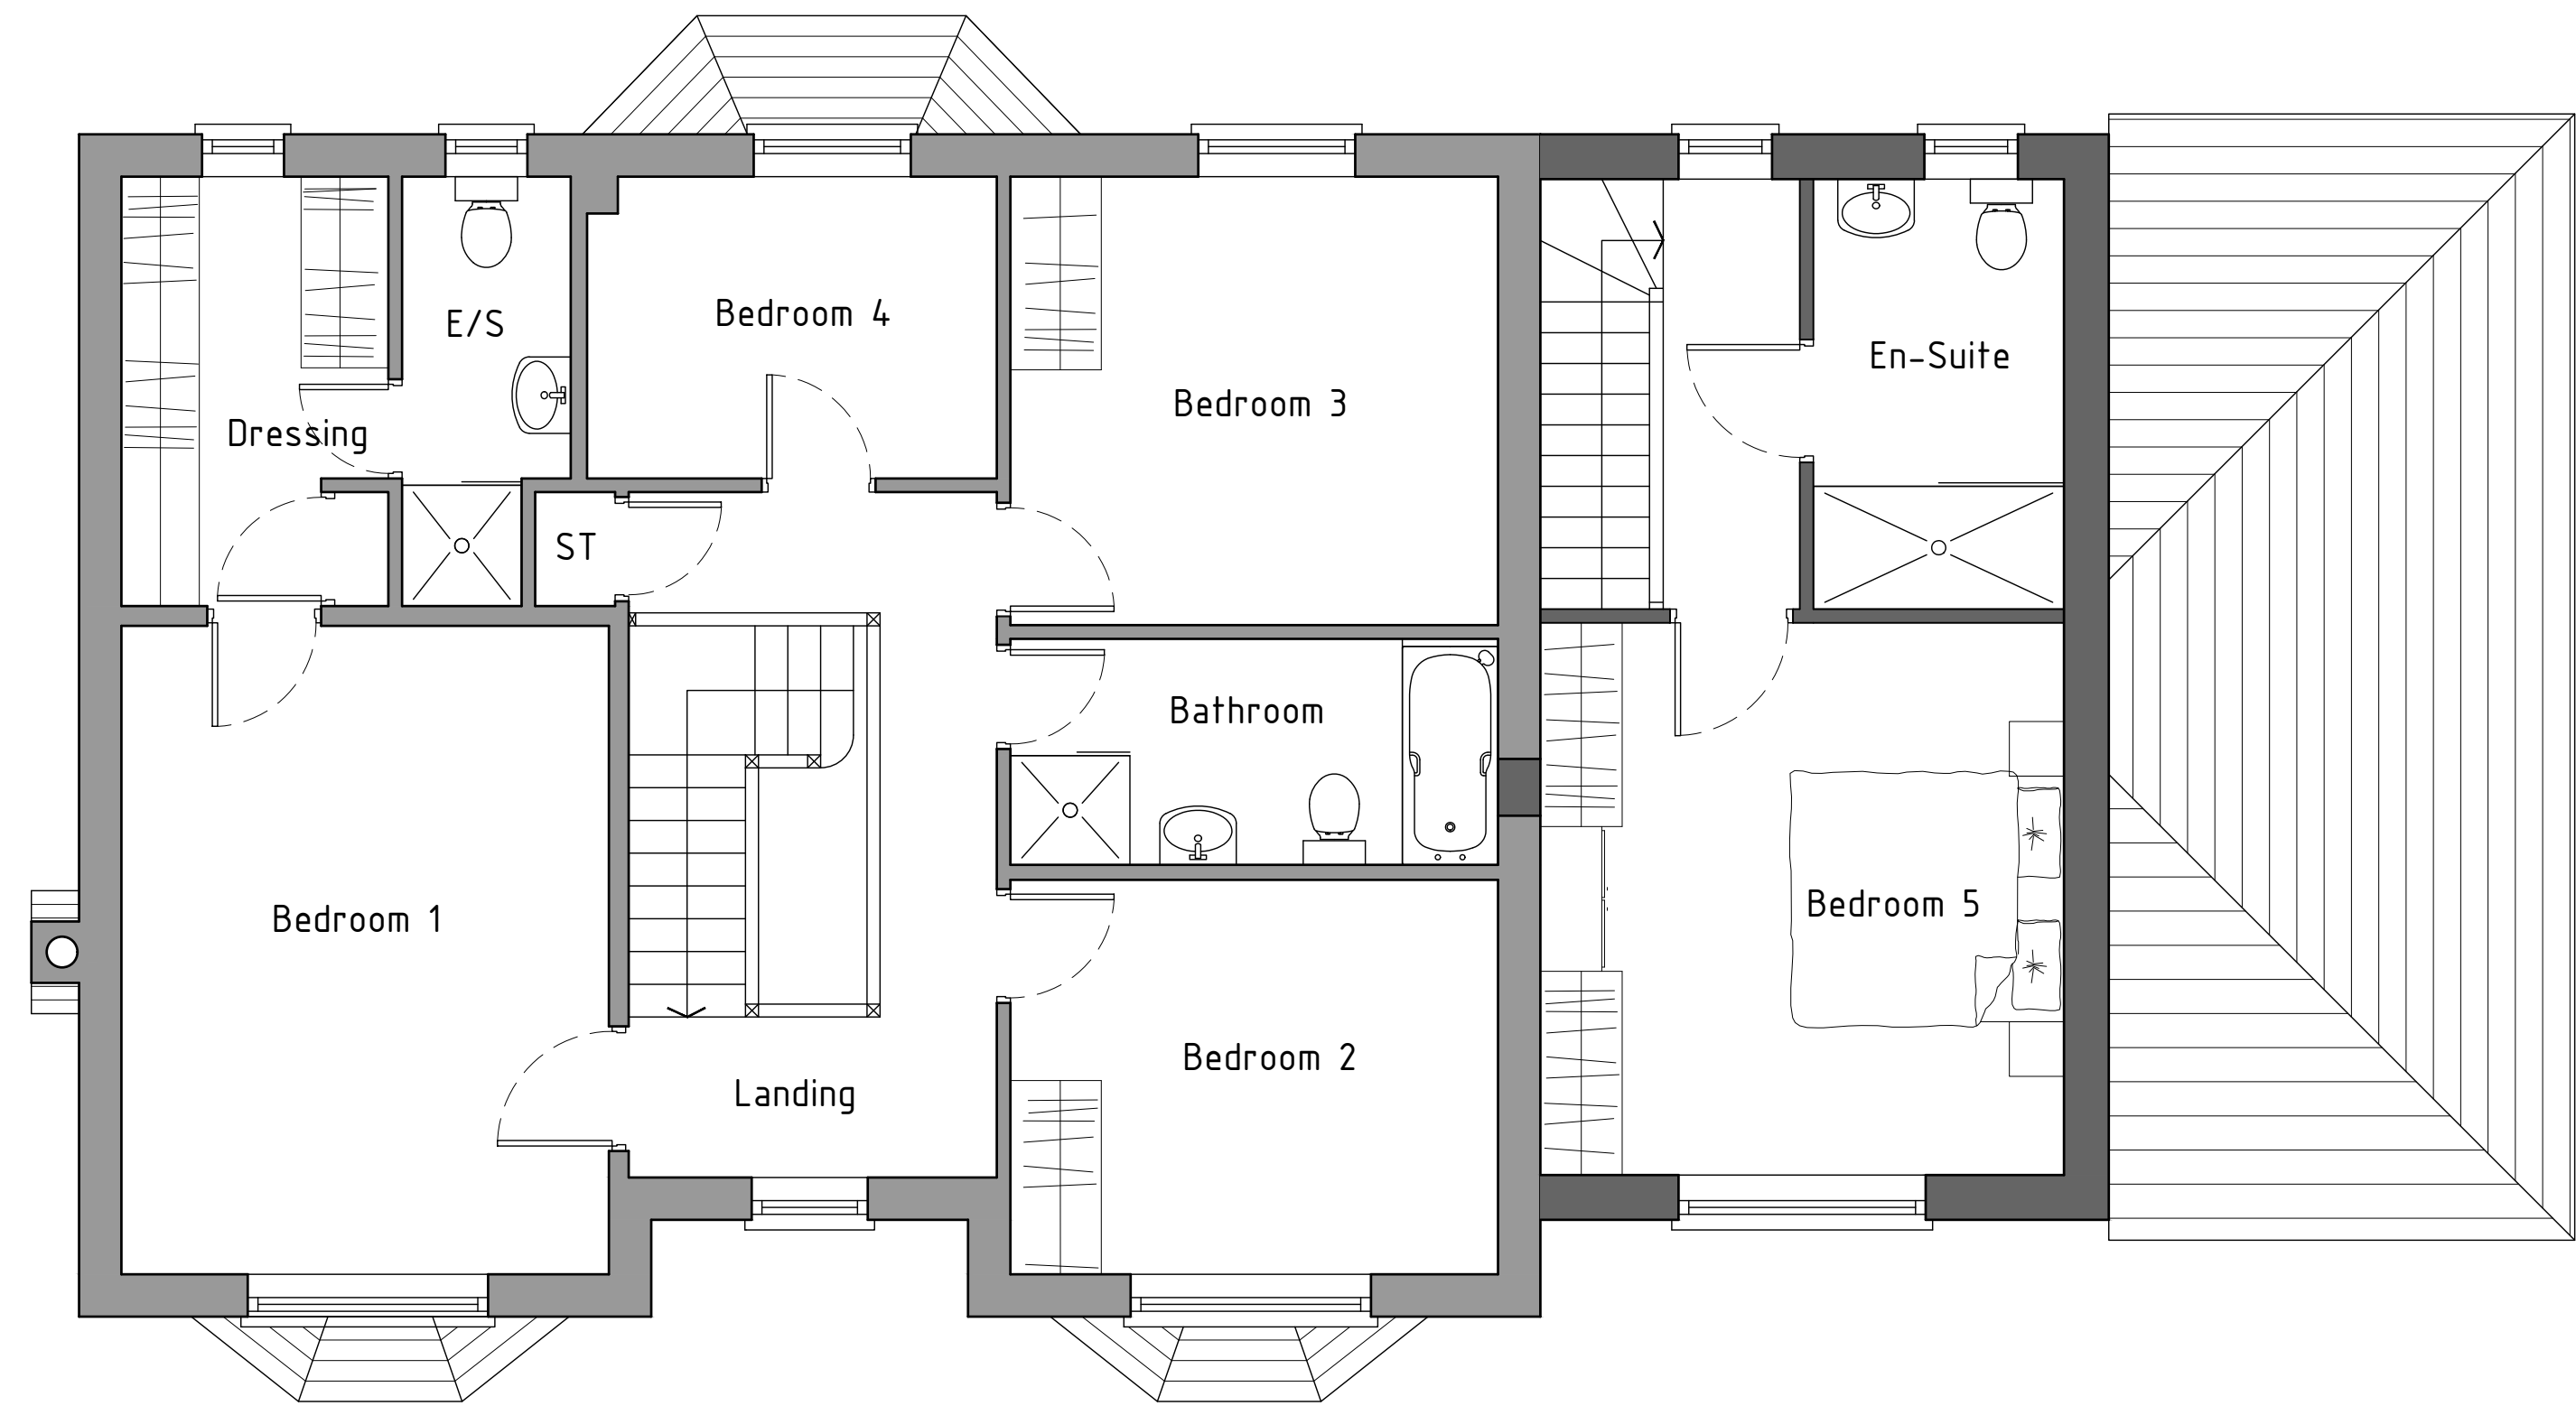

Site boundary

First floor plan 1:50

Proposed			
 HDS Architectural Services, The Foundry, 15 Yorke Street, Wrexham LL13 9LW Tel (01978) 345250 www.hdsarchitectural.co.uk	Project; 8 High Street, Gwersyllt, Wrexham, LL11 4LA	Dwg No; HS/PD/05	Date; 06.06.22
	Title; Proposed First Floor plan	Scale (A2); 1:50	Revision;