



Gross Internal Area: 110.75m²
General Storage Area: 4.9m²

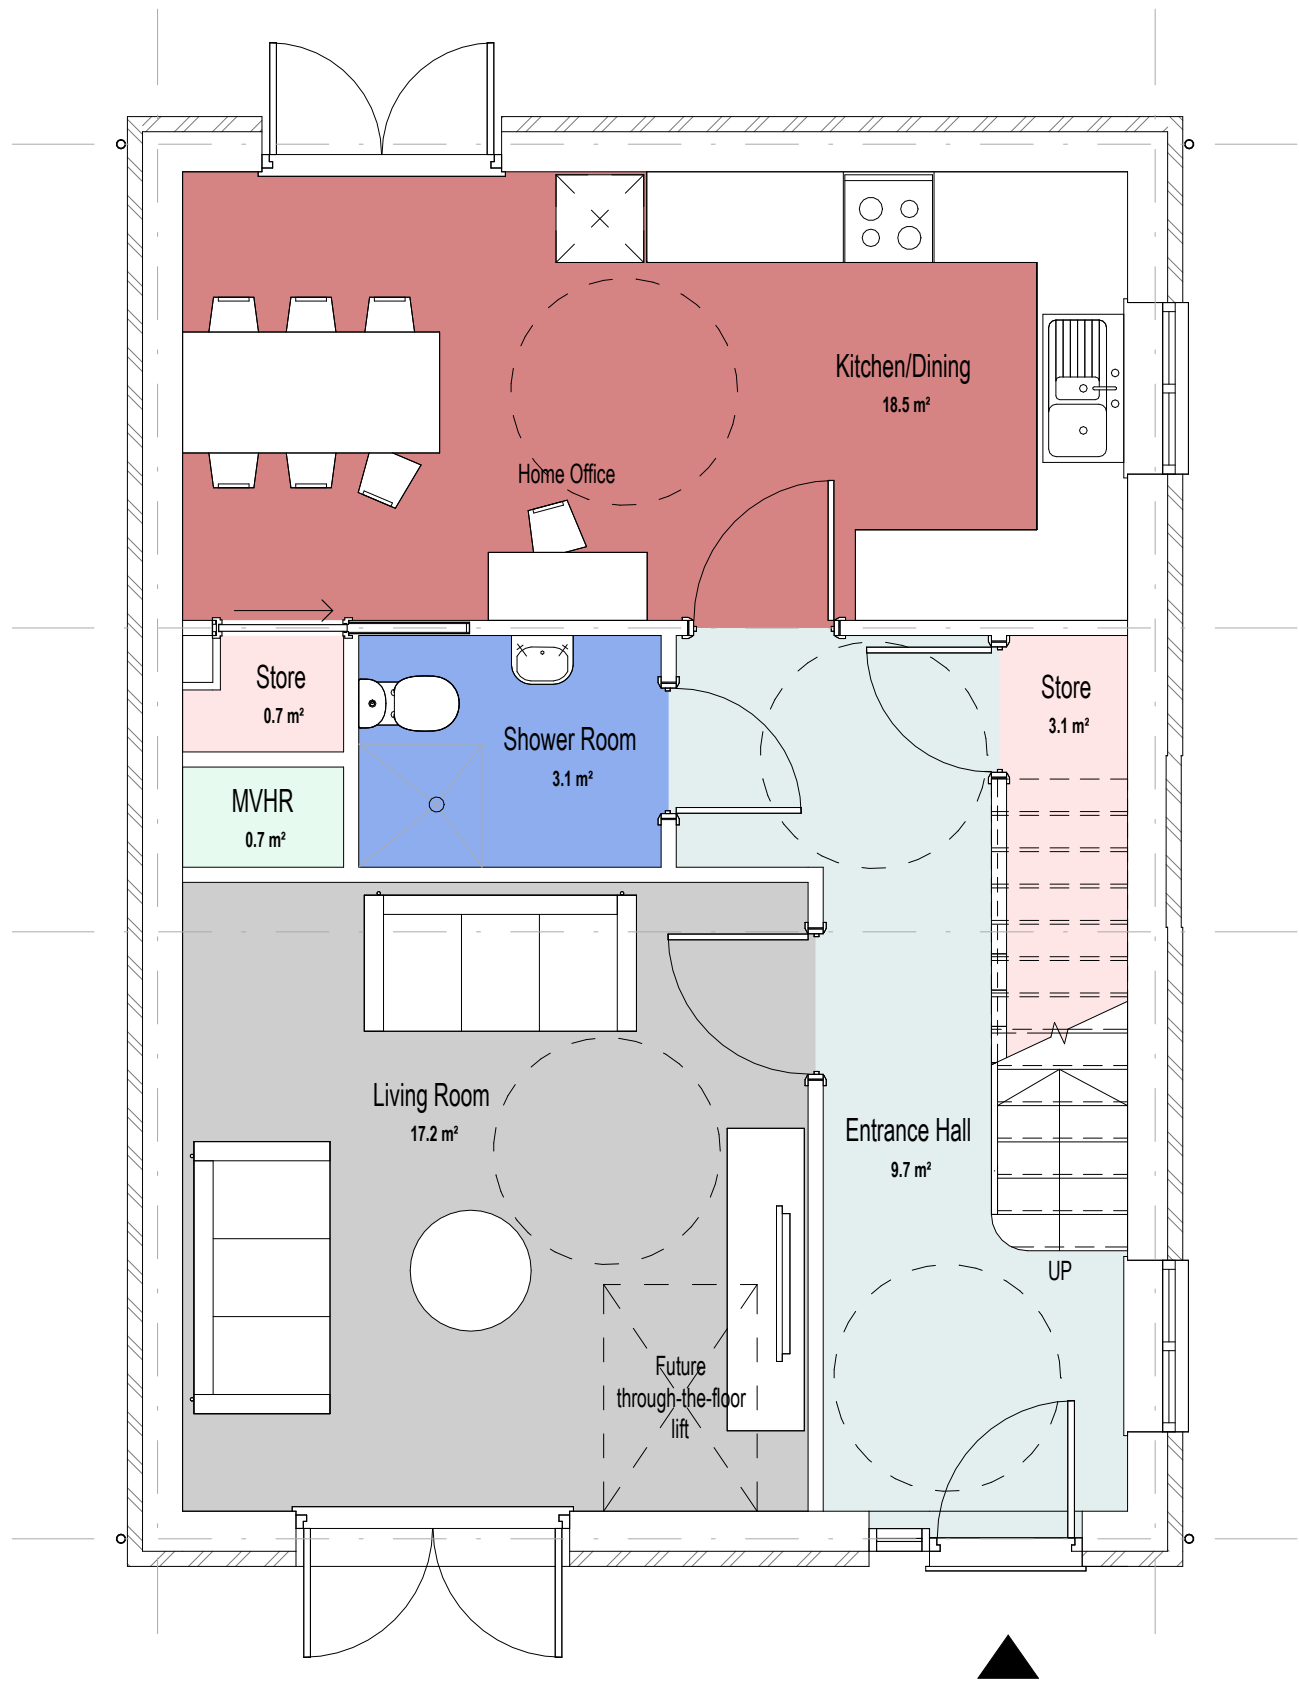

G00 - Proposed Ground Floor
1 : 50

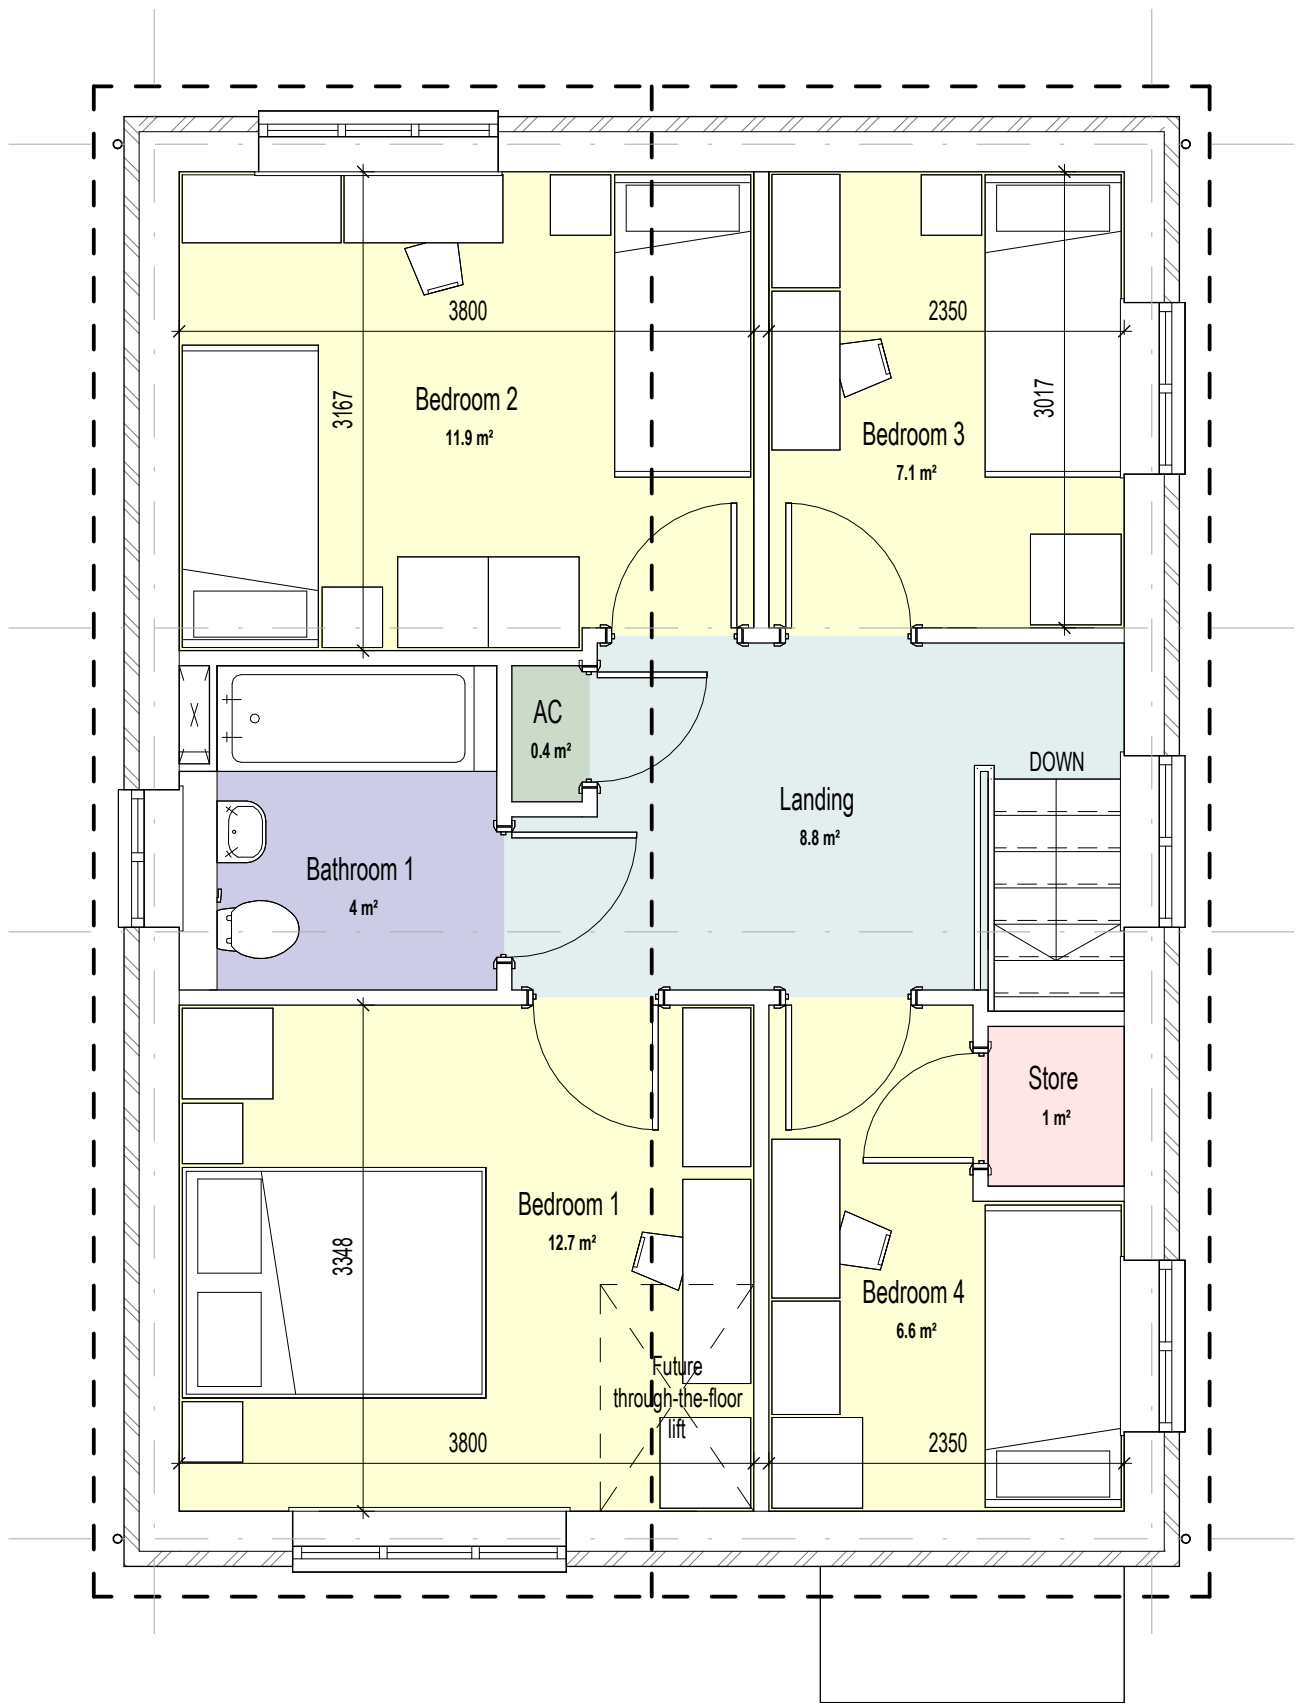

U01 - Proposed First Floor
1 : 50

P06	MVHR moved JW KOH	10/02/2022
P05	Revised following Grant Application Feedback JW KOH	20/01/2022
P03	Revised issue AJ KOH KOH	20/10/2021
P03	Revised issue AJ KOH KOH	23/09/2021
P02	Revised issue CH KOH KOH	01/09/2021
P01	Initial issue CH COB KOH	30/07/2021
REV. DESCRIPTION DRAWN BY CHECKED BY APPROVED BY		DATE
RIBA PLAN OF WORK 2013 WORKSTAGE		LEVEL OF MODEL DEFINITION (LoD)
Stage 2 - Concept Design		LoD 3 - Approximate Model
PURPOSE OF ISSUE - SUITABLE FOR ...		BS1192 STATUS
Information		Status S3 - Review & Comment

lawrayarchitectspenseiri


CARDIFF
LONDON
WREXHAM
www.lawray.co.uk
CLIENT
WCBC

029 2052 8140
0207 138 3560
01978 357 887
Copyright © LAWRAY LIMITED
CARDIFF CF15 7AB
Reg. Co. No. 2724178. VAT Reg. No. 134 2146 06


PROJECT TITLE		Acton Housing WCBC	
DRAWING TITLE		Derwent Crescent 2 - Proposed Plans	
PROJECT No		SCALE @ A1	
19545		1 : 50	
DRAWING No	PROJECT - ORIGINATOR - VOLUME - LEVEL - TYPE - ROLE - NUMBER	REVISION	
001/02/2022			
002/2018			
003/0010050			
	AWH-LAW-X-Z-DR-	A-061002	P06
DO NOT SCALE	Any discrepancy or query concerning this drawing should be referred to the Architect		
	Copyright © LAWRAY LIMITED		
	Registered Office: Greenmeadow Springs, 1 Cae Gwynf, Trefynwydd, CARDIFF CF15 7AB		
	Reg. Co. No. 2724178. VAT Reg. No. 134 2146 06		

Construction (Design and Management) Regulations

Design risk assessments are carried out throughout the design stage of this project in accordance with company procedures and manuals. Where reasonably possible all areas of risk applicable to design and end use of the construction have been identified and then eliminated, mitigated or recorded as a residual risk. Note that general risks of which a competent designer or contractor should be aware are not included. This drawing is to be read in conjunction with the Pre-construction Information and all related documents prepared in accordance with the current Construction (Design and Management) Regulations 2015 and all applicable Health and Safety legislation as currently amended.

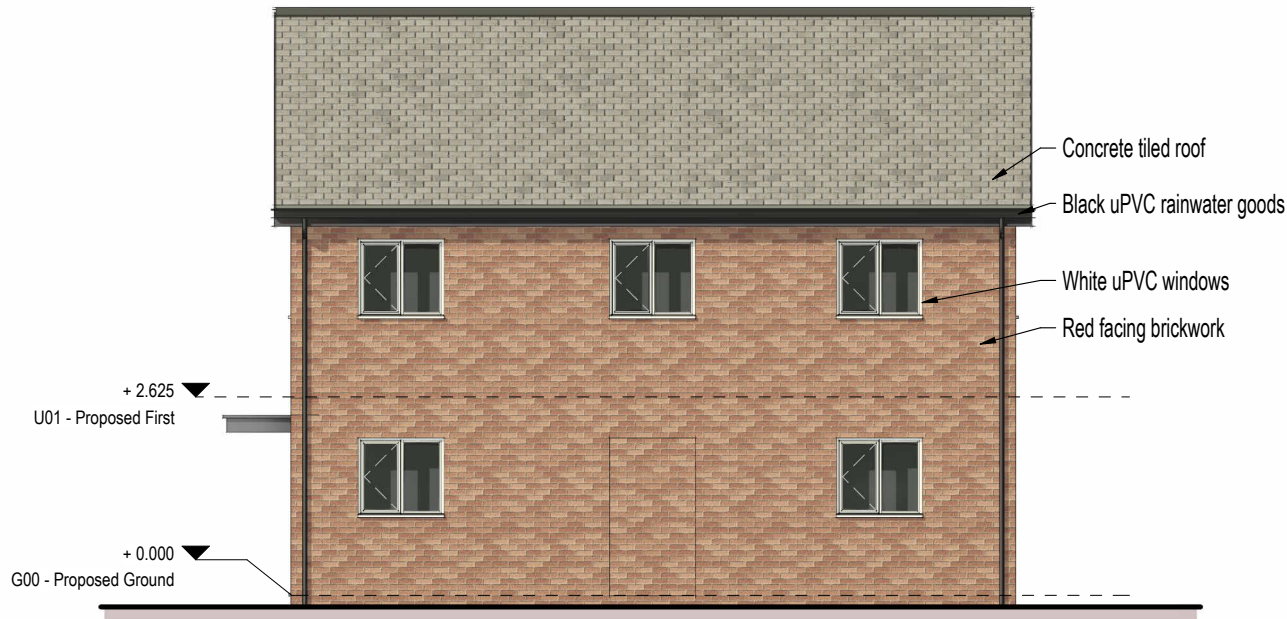

EAST ELEVATION

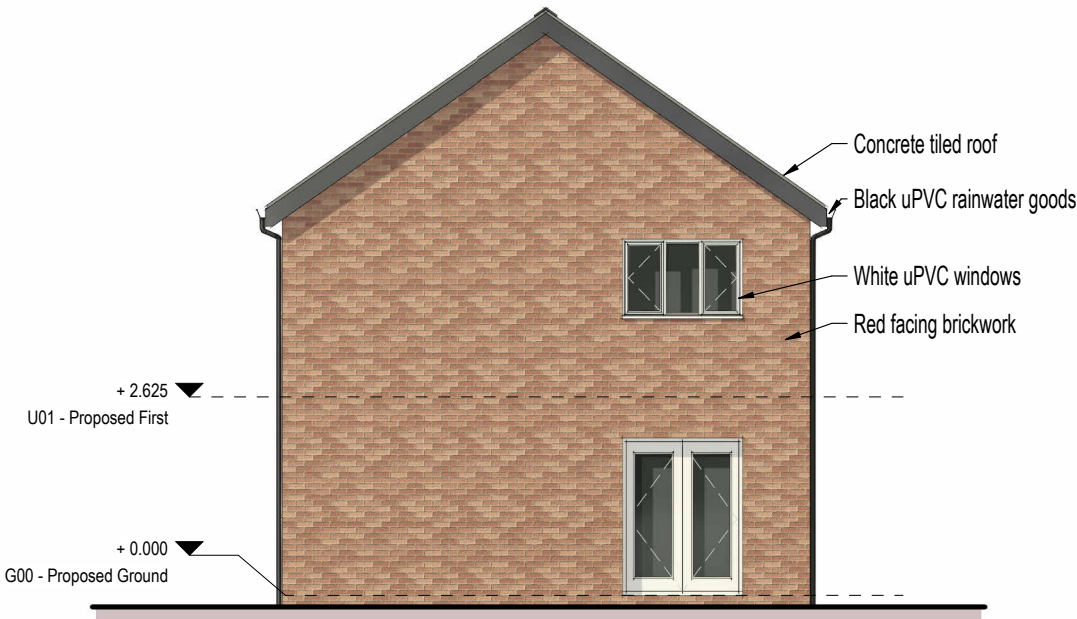


NORTH ELEVATION




WEST ELEVATION




SOUTH ELEVATION

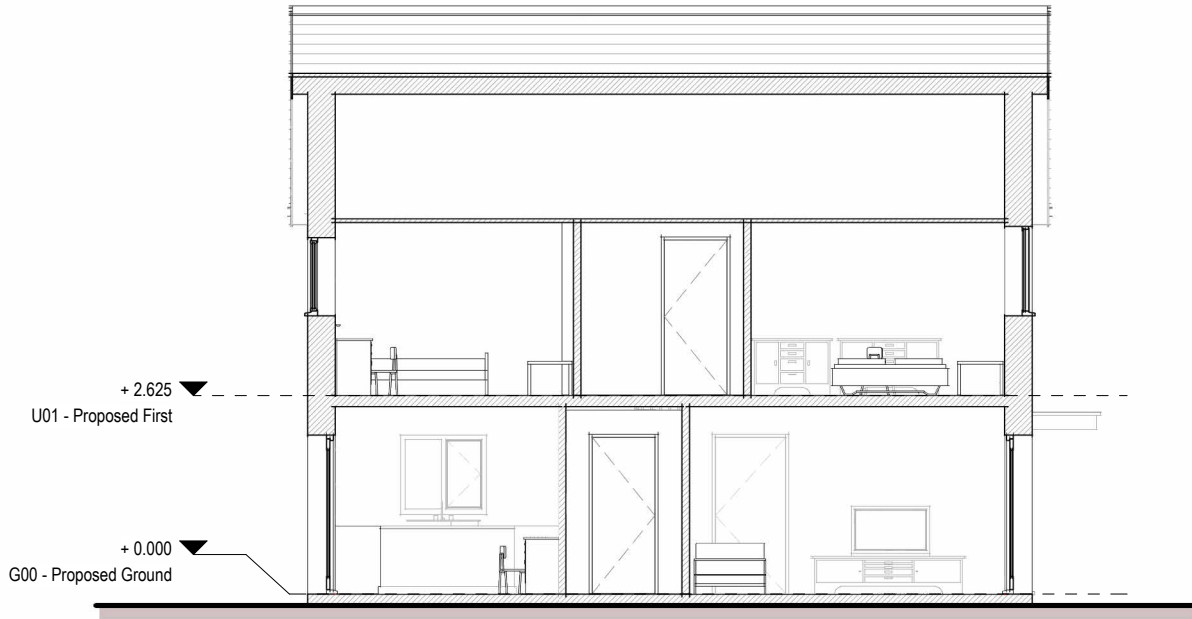

SECTION A

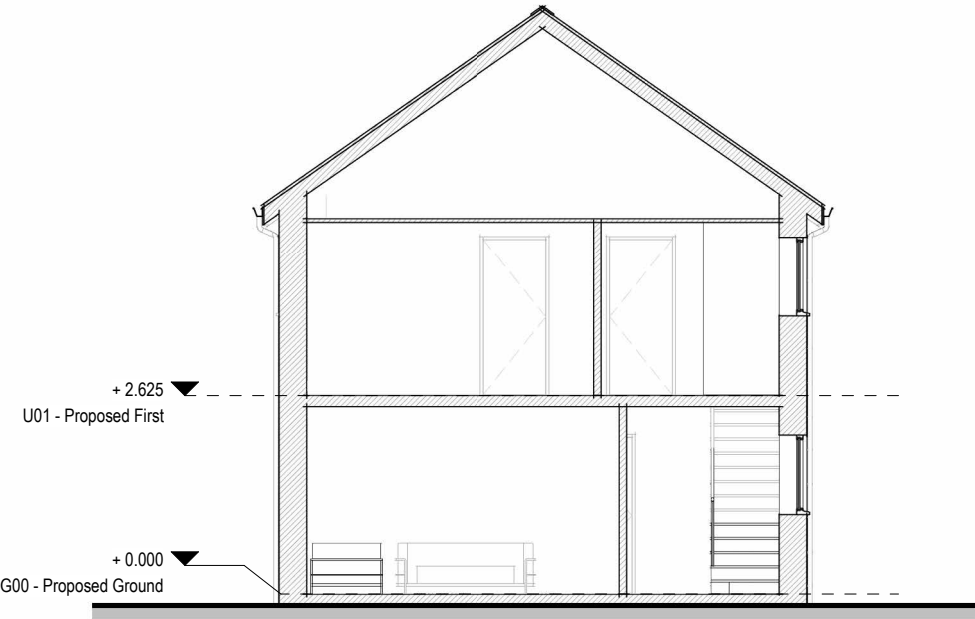

SECTION B

 

P06	MVHR moved JW KOH	10/02/2022
P05	Revised following Grant Application Feedback JW KOH	20/01/2022
P04	Added section and revised scale to 1:100 TB KOH KOH	18/11/2021
P03	Revised issue AJ KOH KOH	20/10/2021
P02	Revised issue CH KOH KOH	01/09/2021
P01	Initial issue CH CB KOH	30/07/2021
REV	DESCRIPTION DRAWN BY CHECKED BY APPROVED BY	DATE
RIBA PLAN OF WORK 2013 WORKSTAGE		LEVEL OF MODEL DEFINITION (LoD)
Stage 2 - Concept Design		LoD 3 - Approximate Model
PURPOSE OF ISSUE - SUITABLE FOR ...		BS1192 STATUS
Information		Status S3 - Review & Comment

lawray architects
penseiri

CARDIFF 029 2052 8140
LONDON 0207 138 3560
WREXHAM 01978 357 887
www.lawray.co.uk

CLIENT
WCBC

PROJECT TITLE
Acton Housing WCBC

DRAWING TITLE
Derwent Crescent 2 - Proposed Elevations & Section

PROJECT No 19545	SCALE @ A3 1 : 100
DRAWING No BS1192:2007 +A2:2016) & BS EN ISO19650	PROJECT - ORIGINATOR - VOLUME - LEVEL - TYPE - ROLE - NUMBER AHW-LAW-X-X-DR- A-062002 P06
DO NOT SCALE	Any discrepancy or query concerning this drawing should be referred to the Architect Copyright © LAWRAY LIMITED Registered Office: Greenmeadow Springs, 1 Cae Gwylld, Tongwynlais, CARDIFF CF15 7AB Reg. Co. No. 2724178, VAT Reg. No. 134 2146 06