



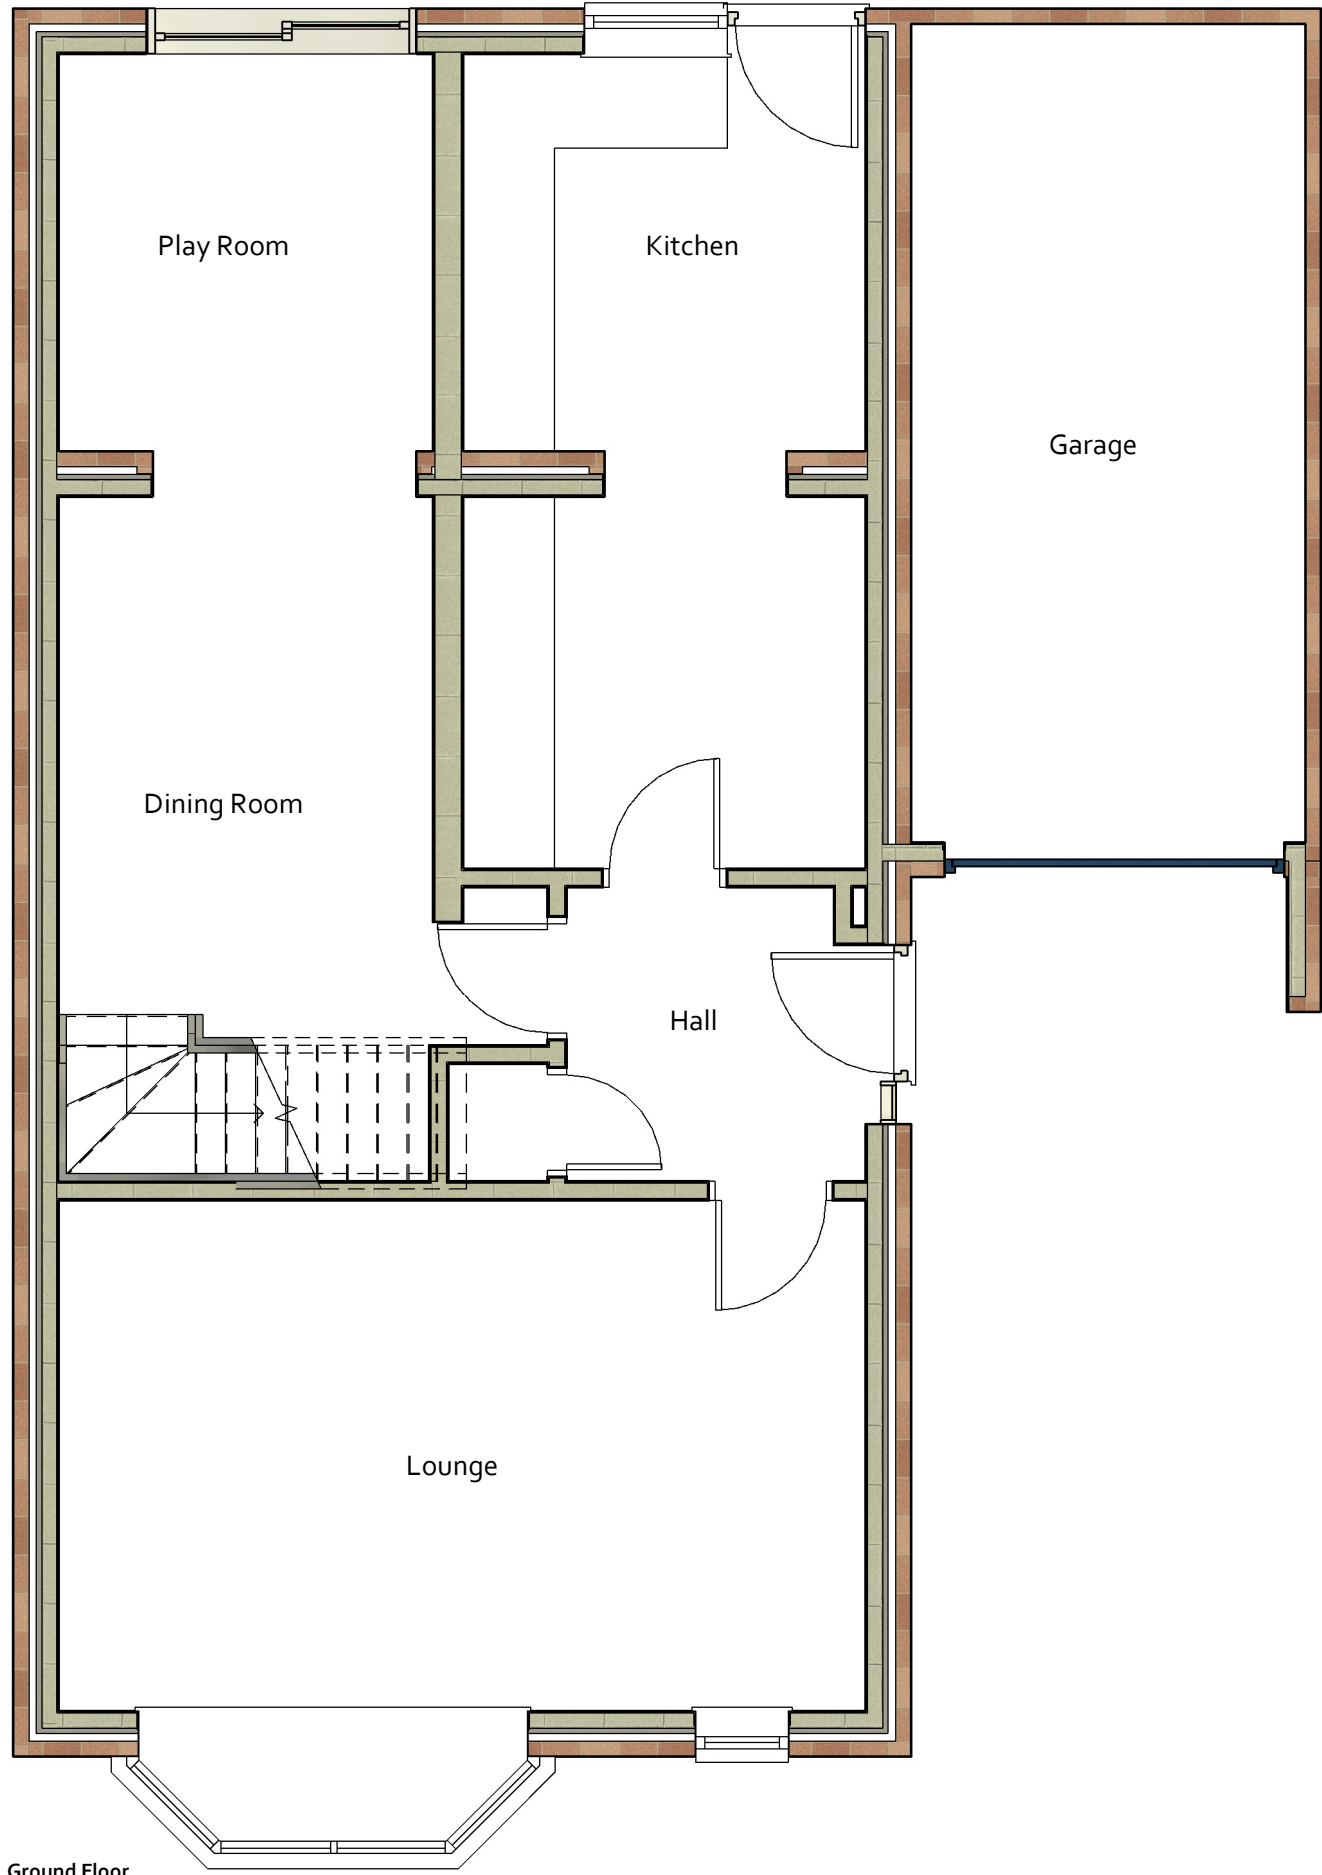

Ground Floor
1:50

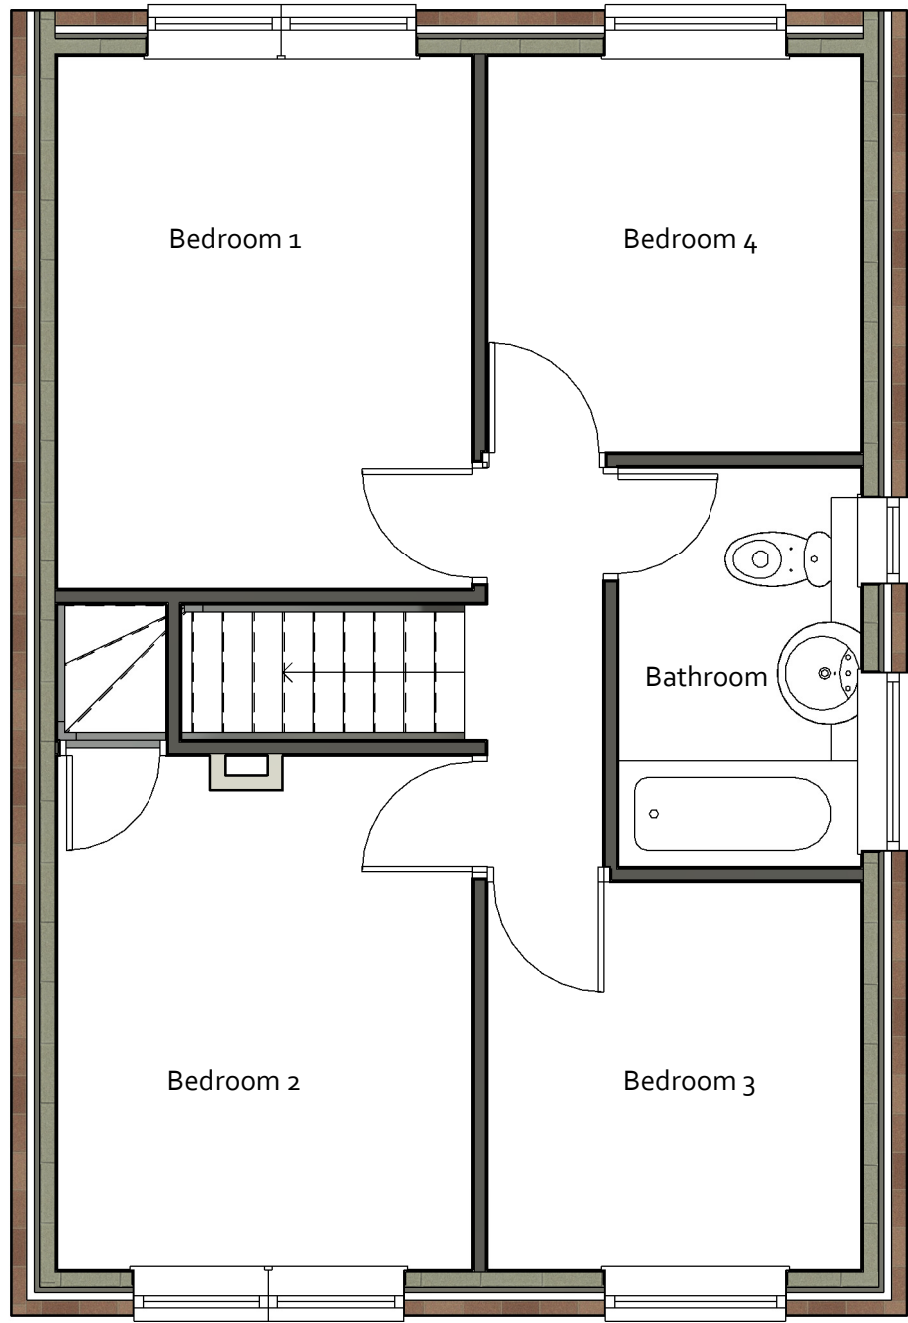

First Floor
1:50



Front Elevation
1:100




Rear Elevation
1:100



3D View 1



3D View 2

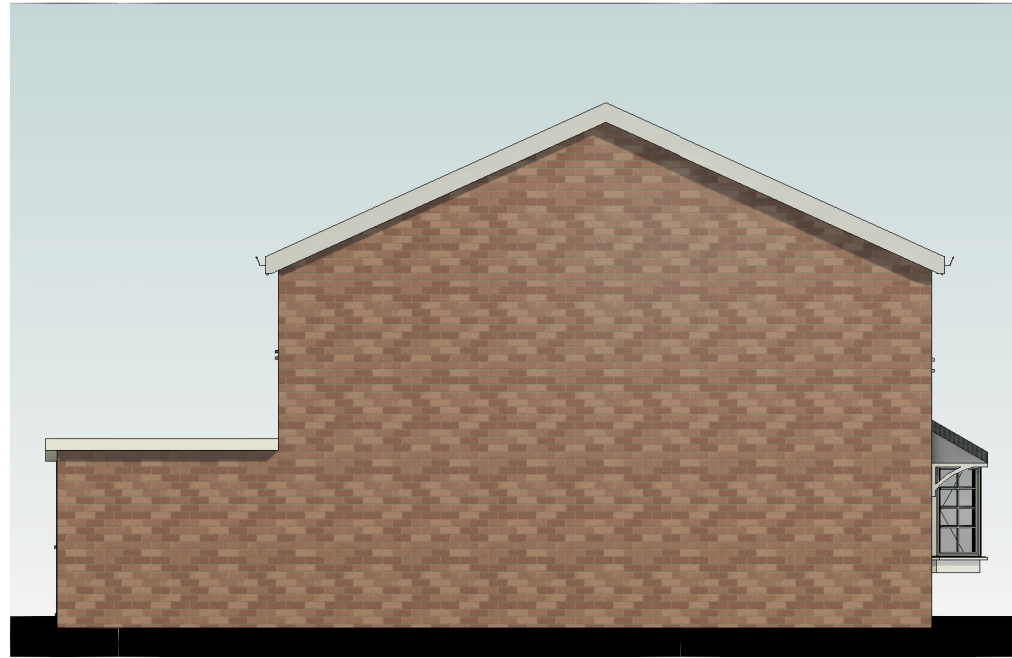

Side Elevation
1:100



Side Elevation
1:100

REVISION	DATE	DESCRIPTION



DESIGN IN SAFETY
Old Vicarage Cottage, Church Road, Minera, Wrexham, LL11 3DA
www.designinsafety.co.uk
admin@designinsafety.co.uk
07734031653



CLIENT:
IAN & KIRSTIE ALLEN

ADDRESS:
41 MAYFLOWER DRIVE, MARFORD, WREXHAM,
LL12 8LD

DRAWING TITLE:
EXISTING FLOOR PLANS, ELEVATIONS AND 3D'S

PROJECT NO: DIS_AD_0129	DRAWING NO: DIS_AD_0129_EX01
----------------------------	---------------------------------

SCALE AT A2: As indicated	DATE: 26/09/22	REVISION:
------------------------------	-------------------	-----------