




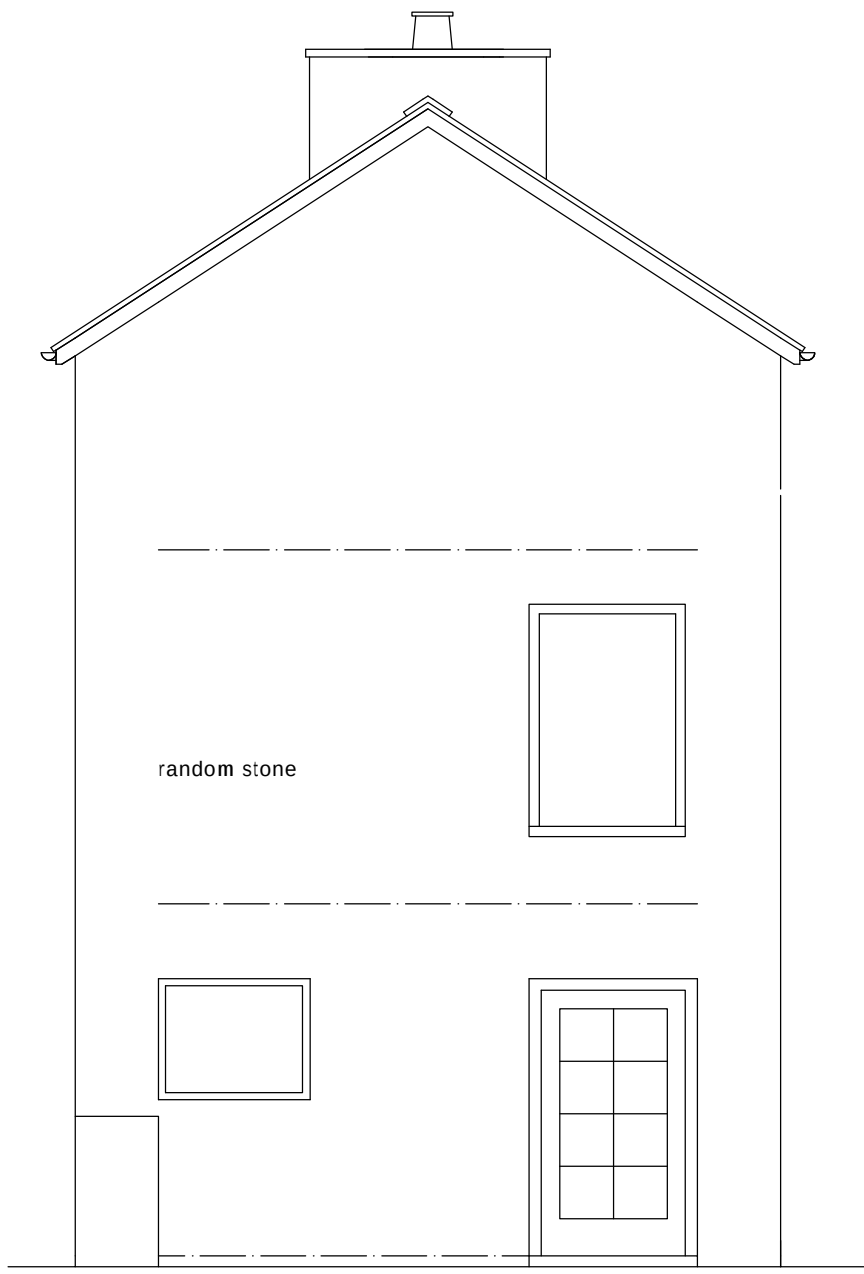


south elevation

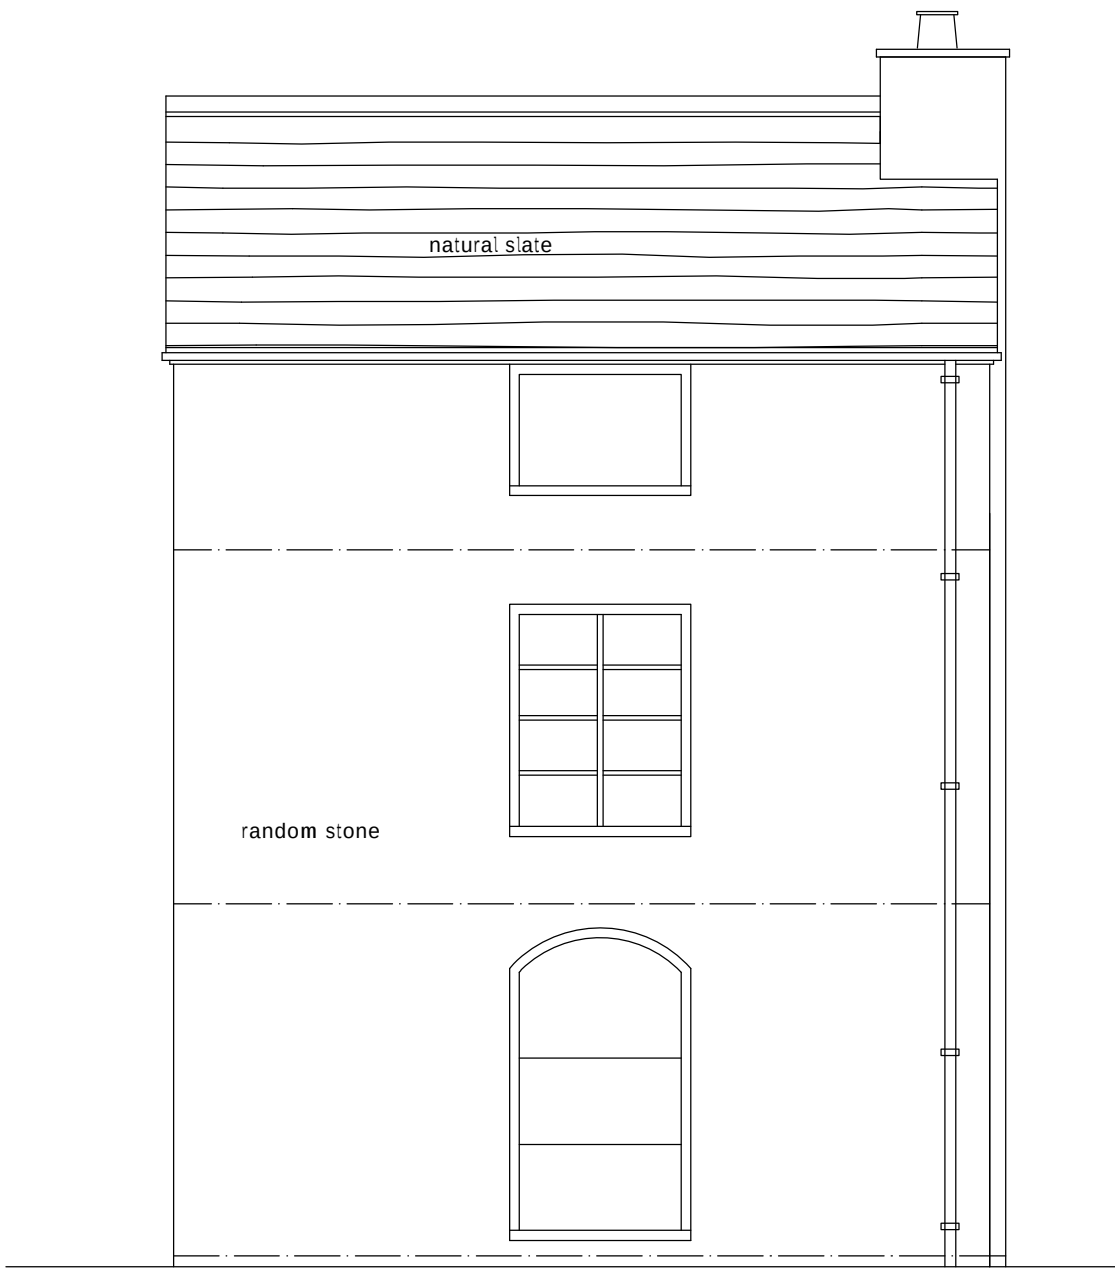


east elevation

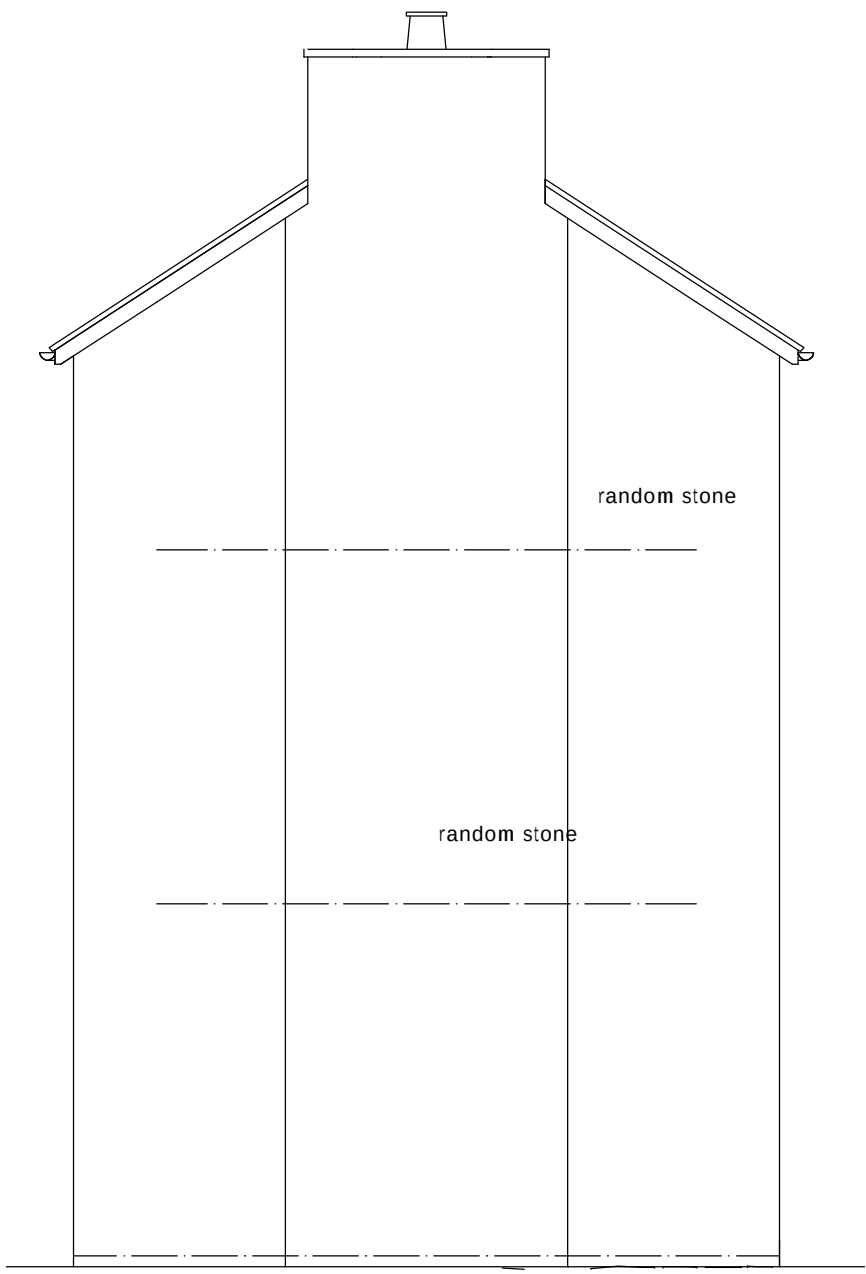


north elevation

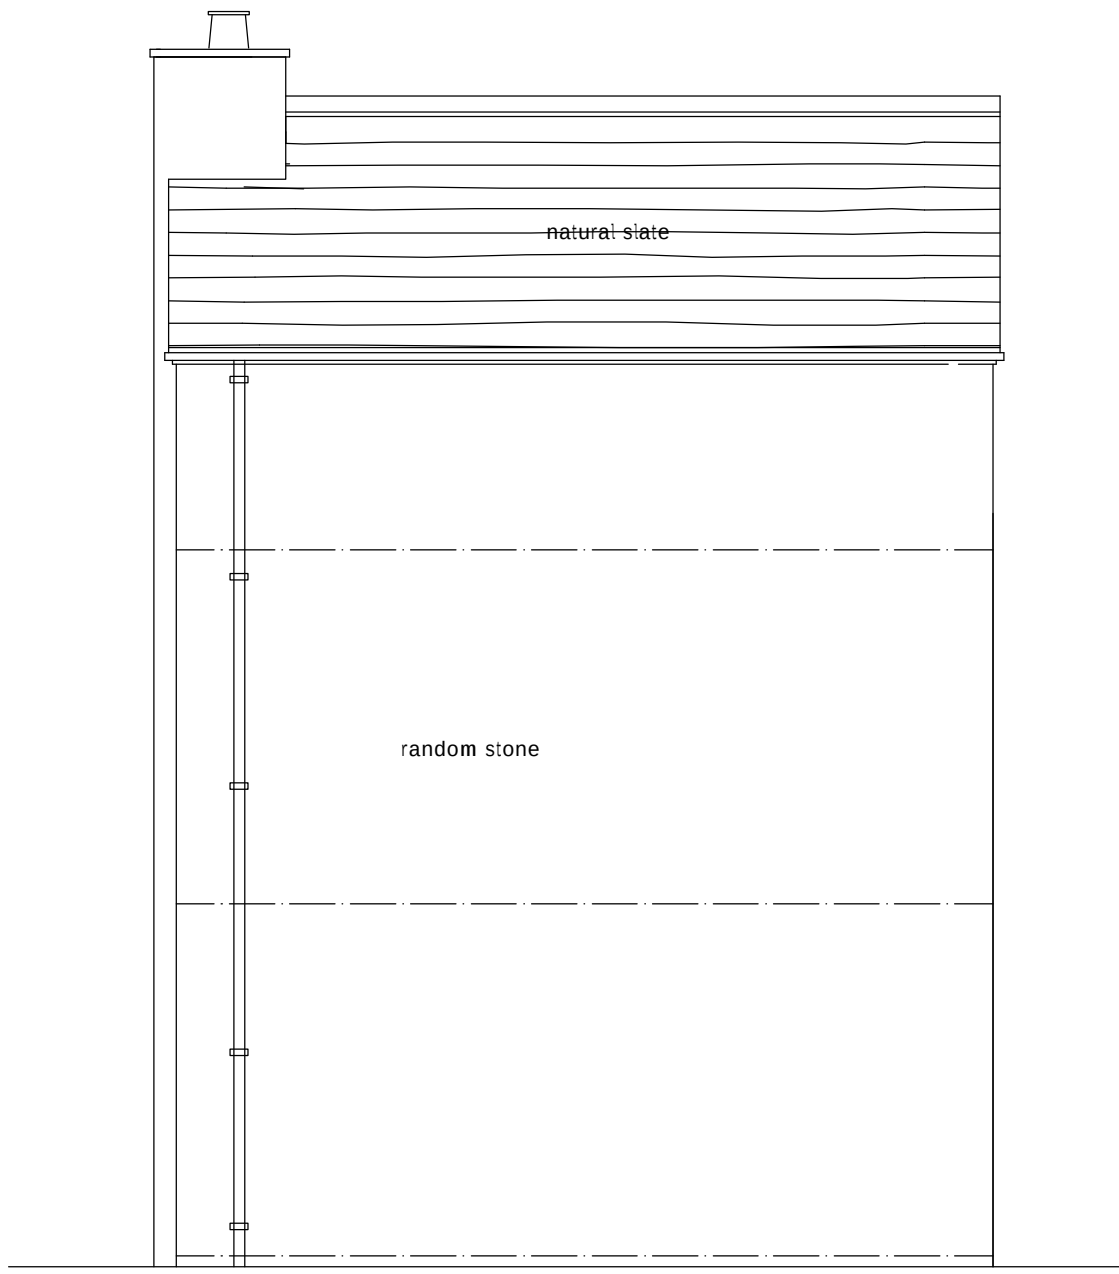


west elevation

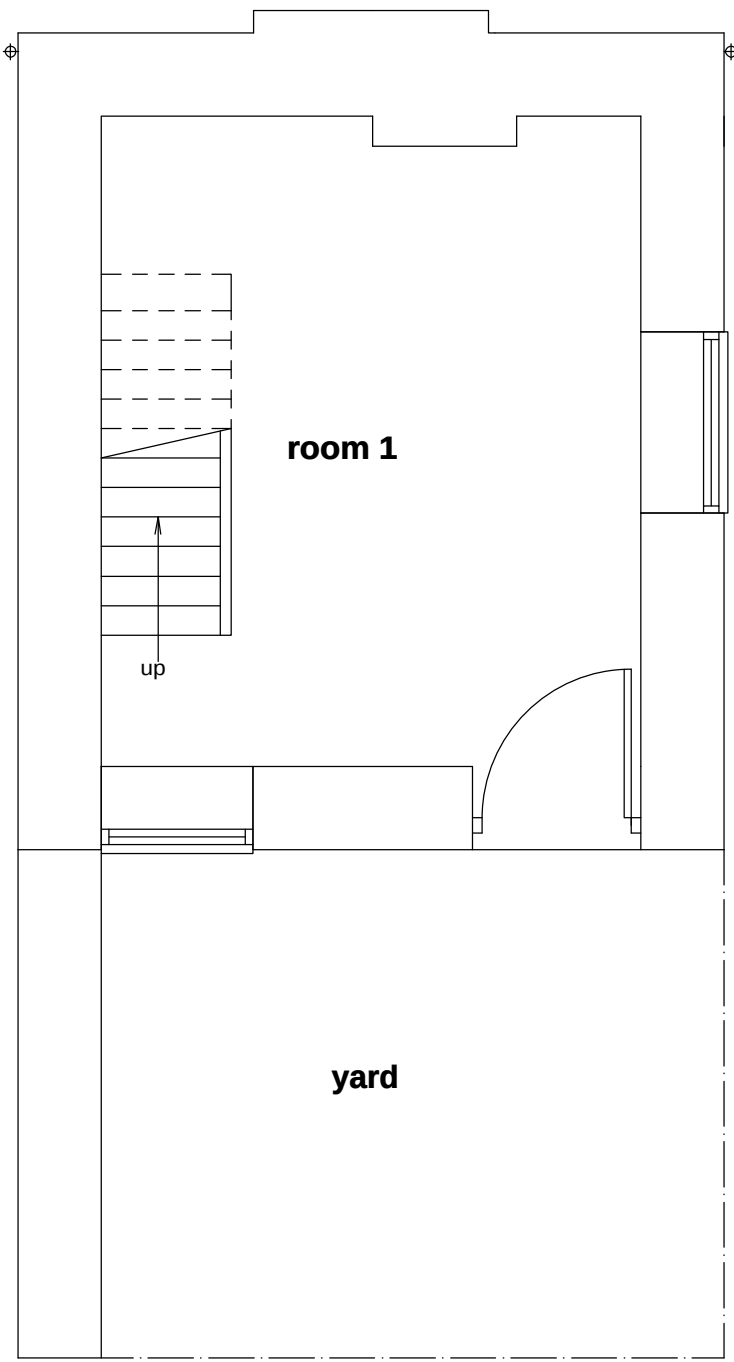


grpound floor plan

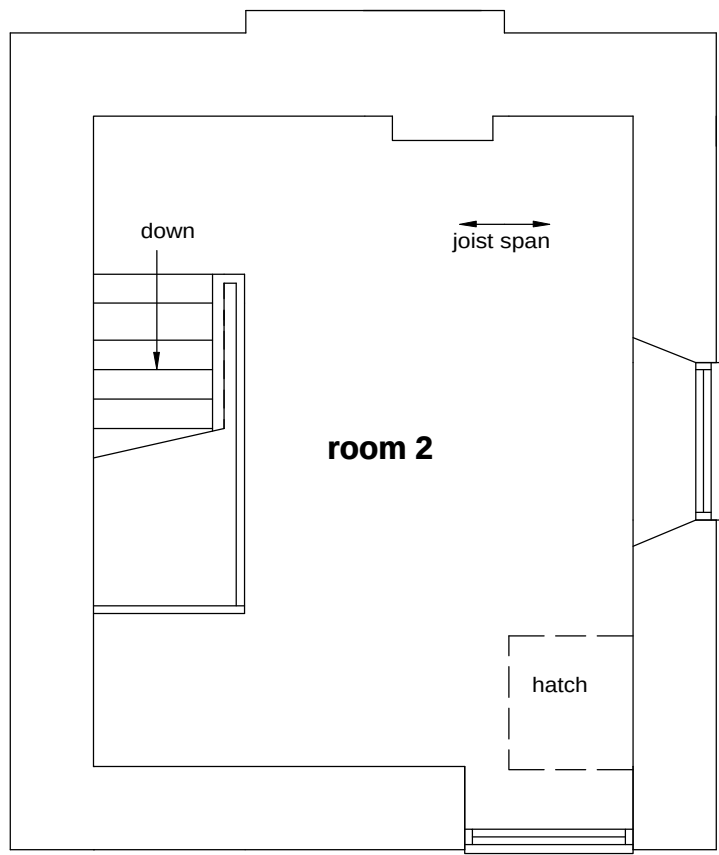


first floor plan

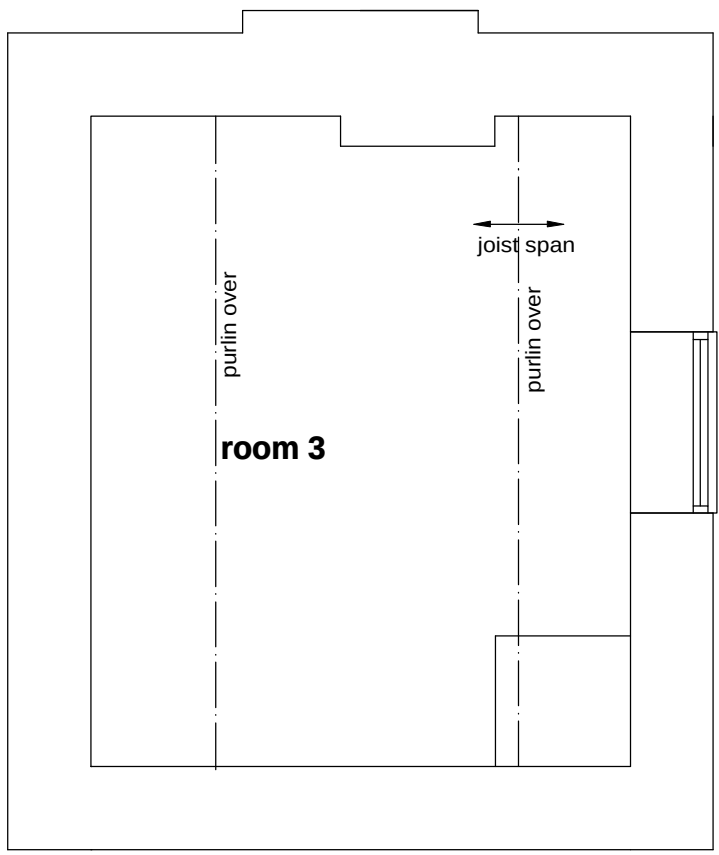

second floor plan

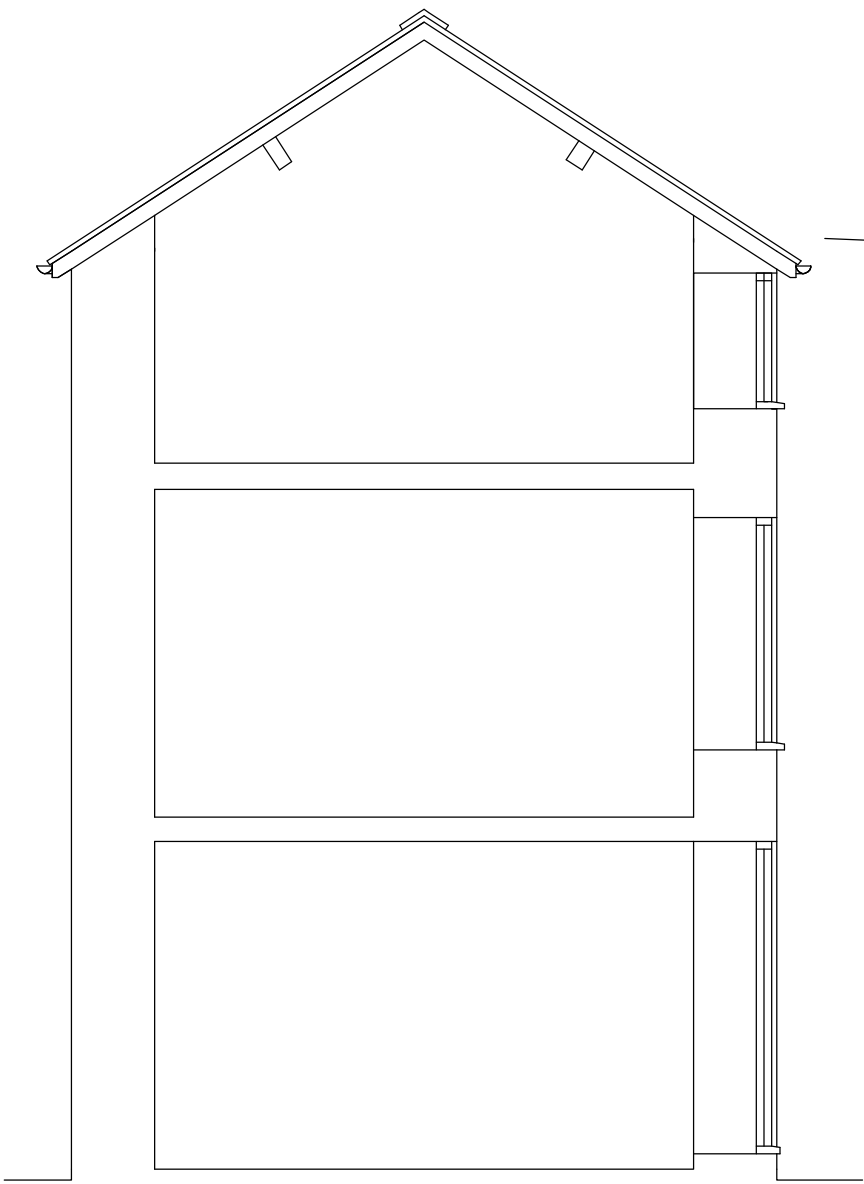

typical section

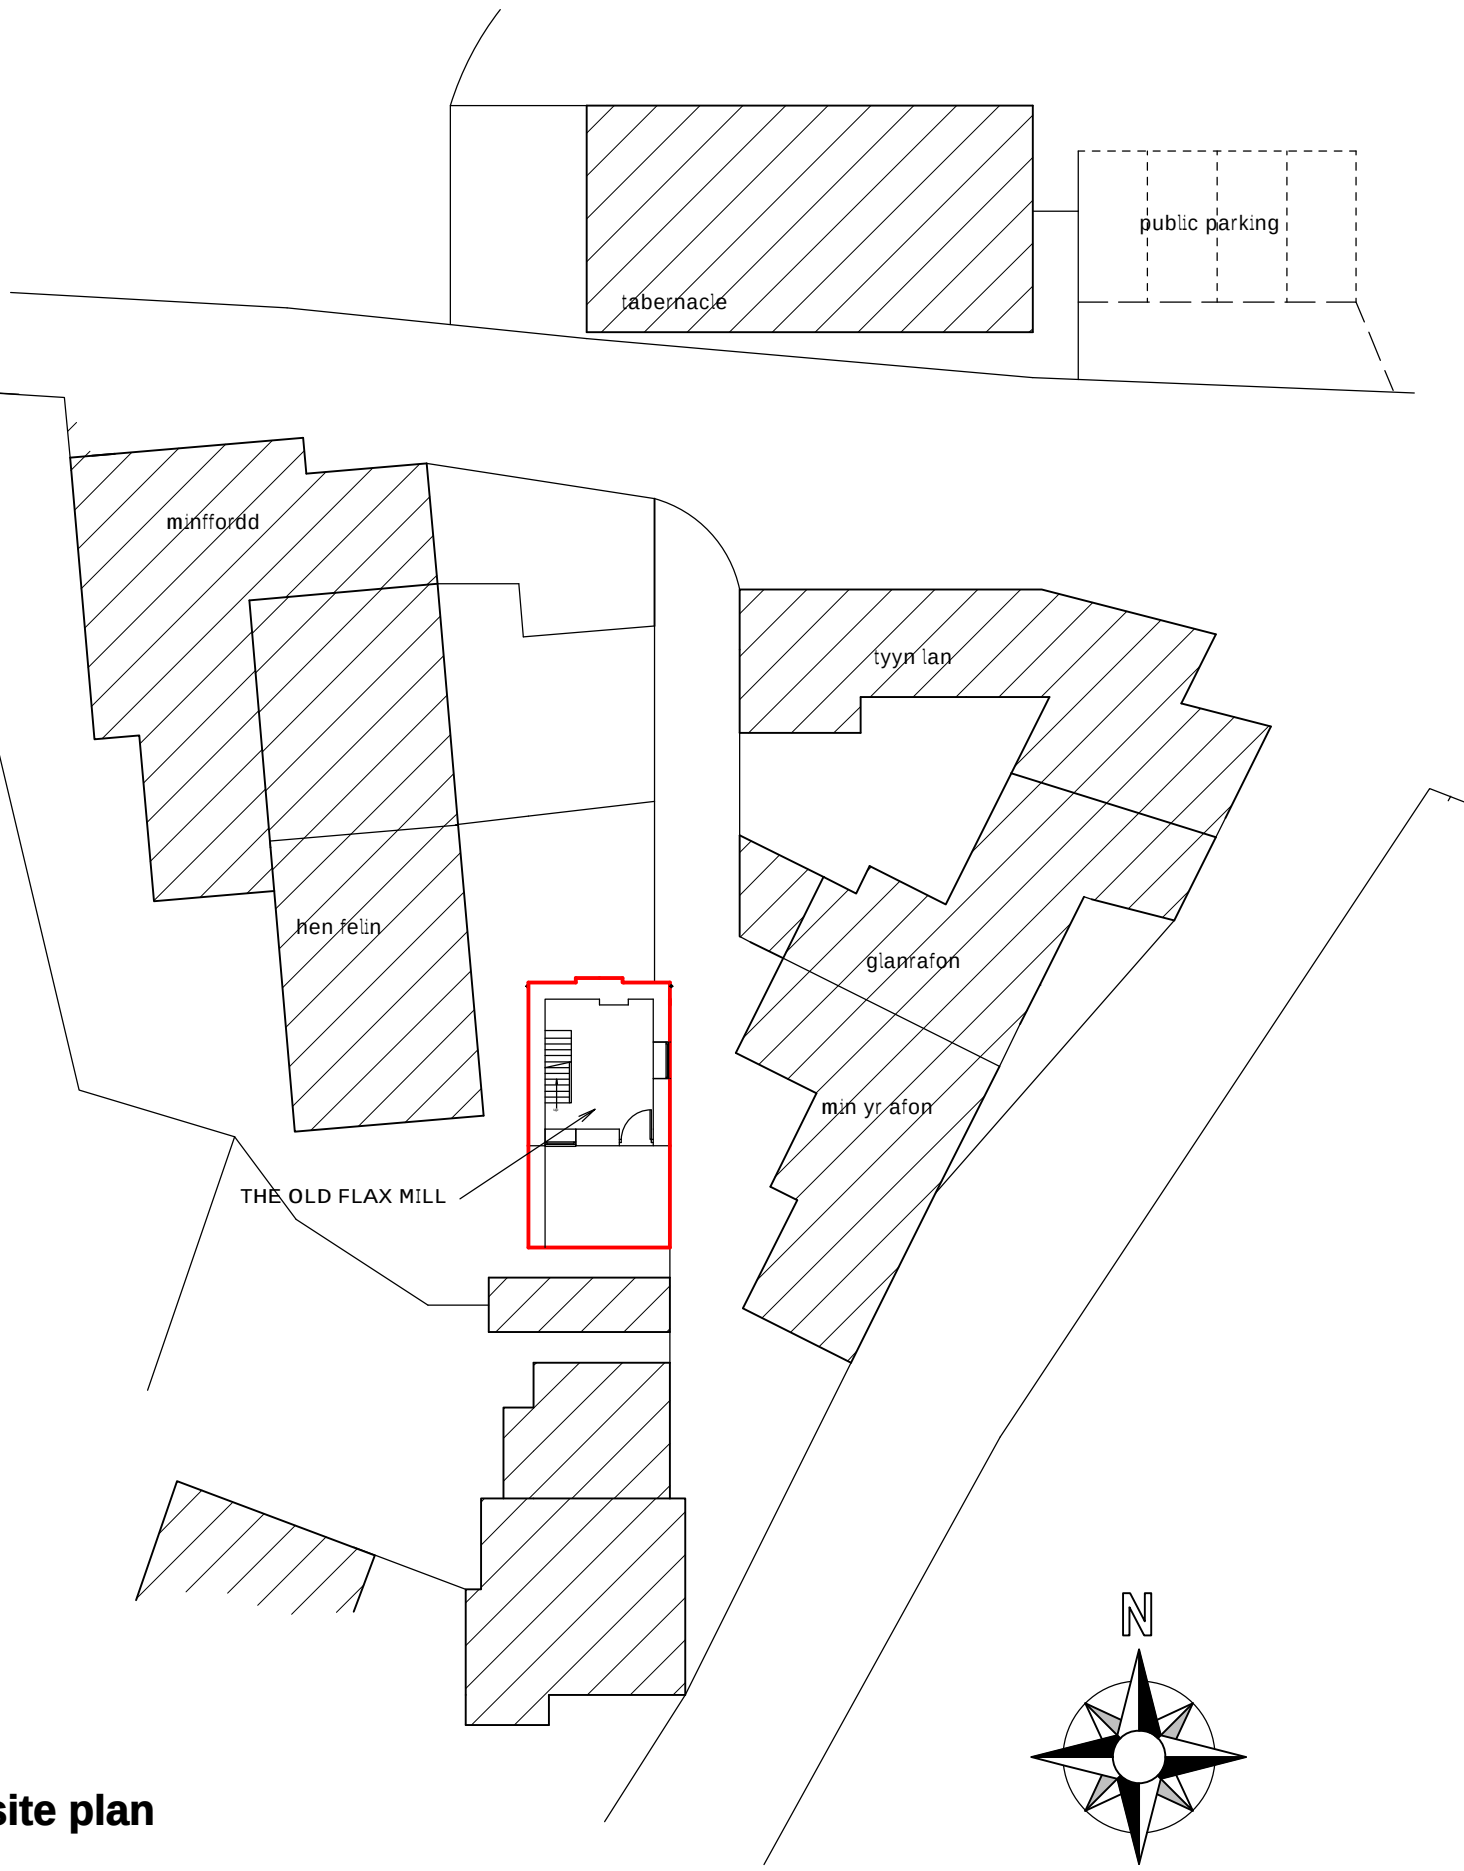

site plan

PROJECT				
proposed change of use to holiday let				
the flax mill llanarmon llangollen				
NAME	SCALE	DATE	DRAWN	DRAWING No
as existing	1:50 1:250	February 2022	RF Davies	22:09/FM1



R F DAVIES ARCHITECTURAL SERVICES
RIVERSIDE BARN COED-Y-GO OSWESTRY SHROPSHIRE SY10 9AF
tel: 01691 662813 e-mail: rfdaviesarchitectural@hotmail.com