




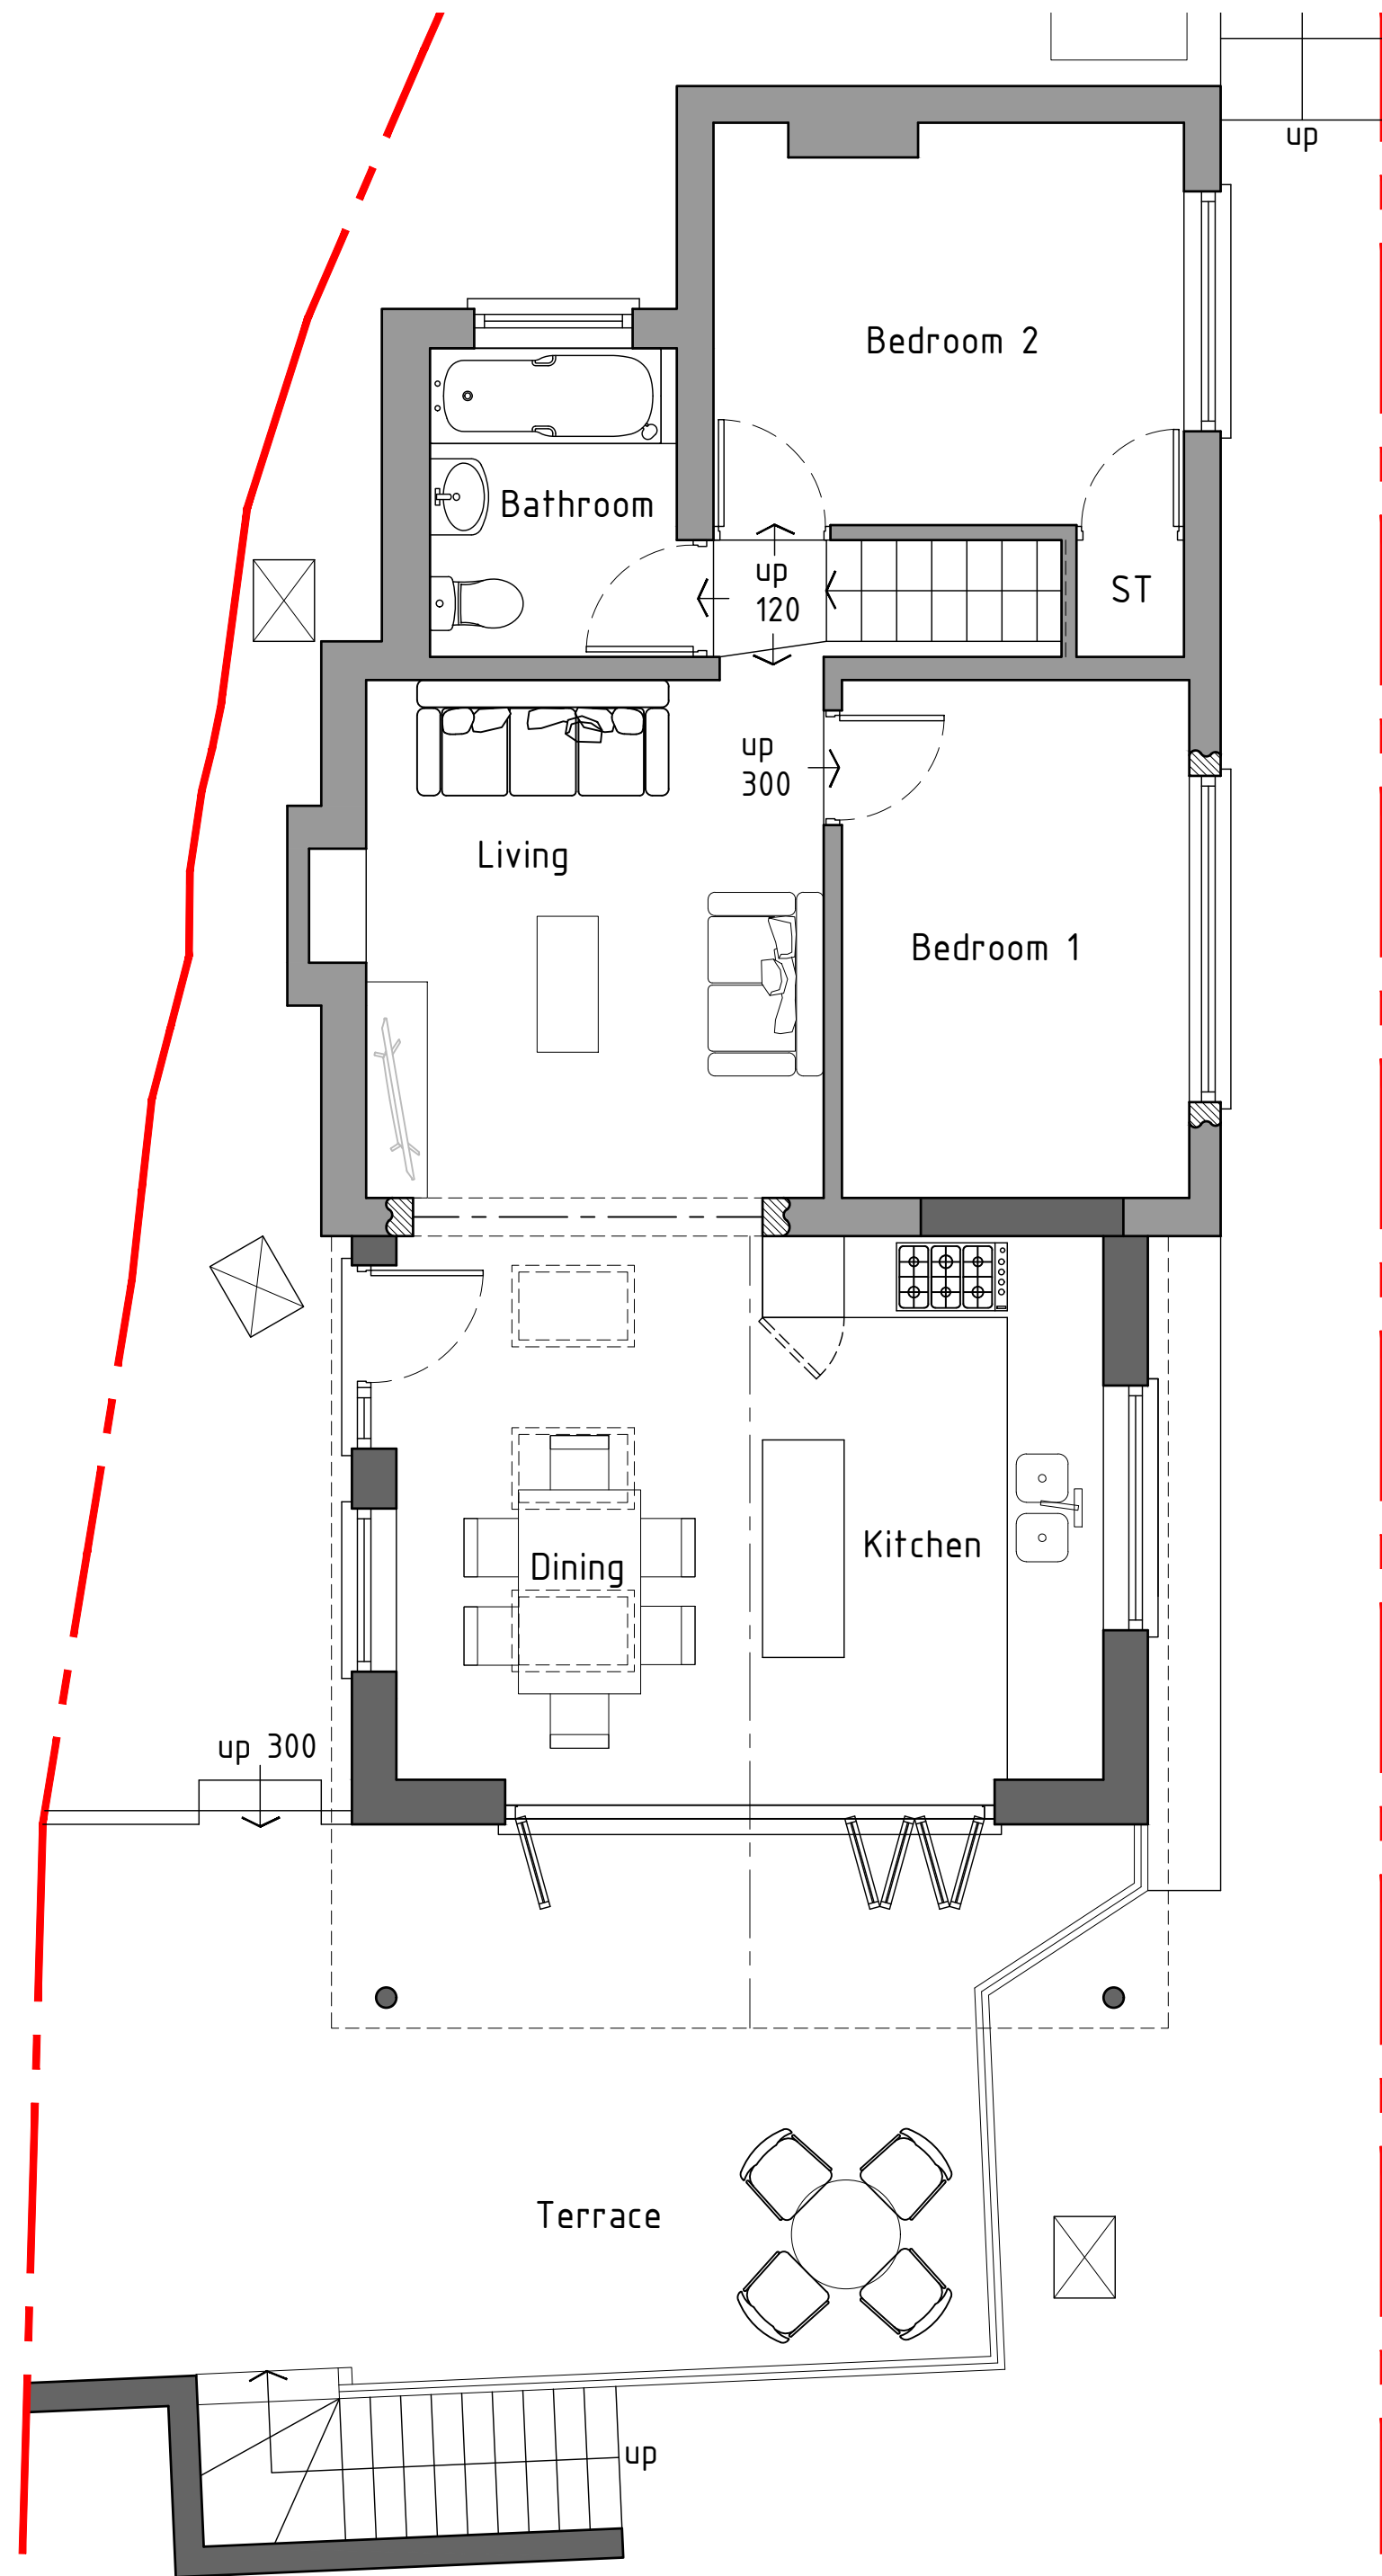

Upper floor plan 1:50

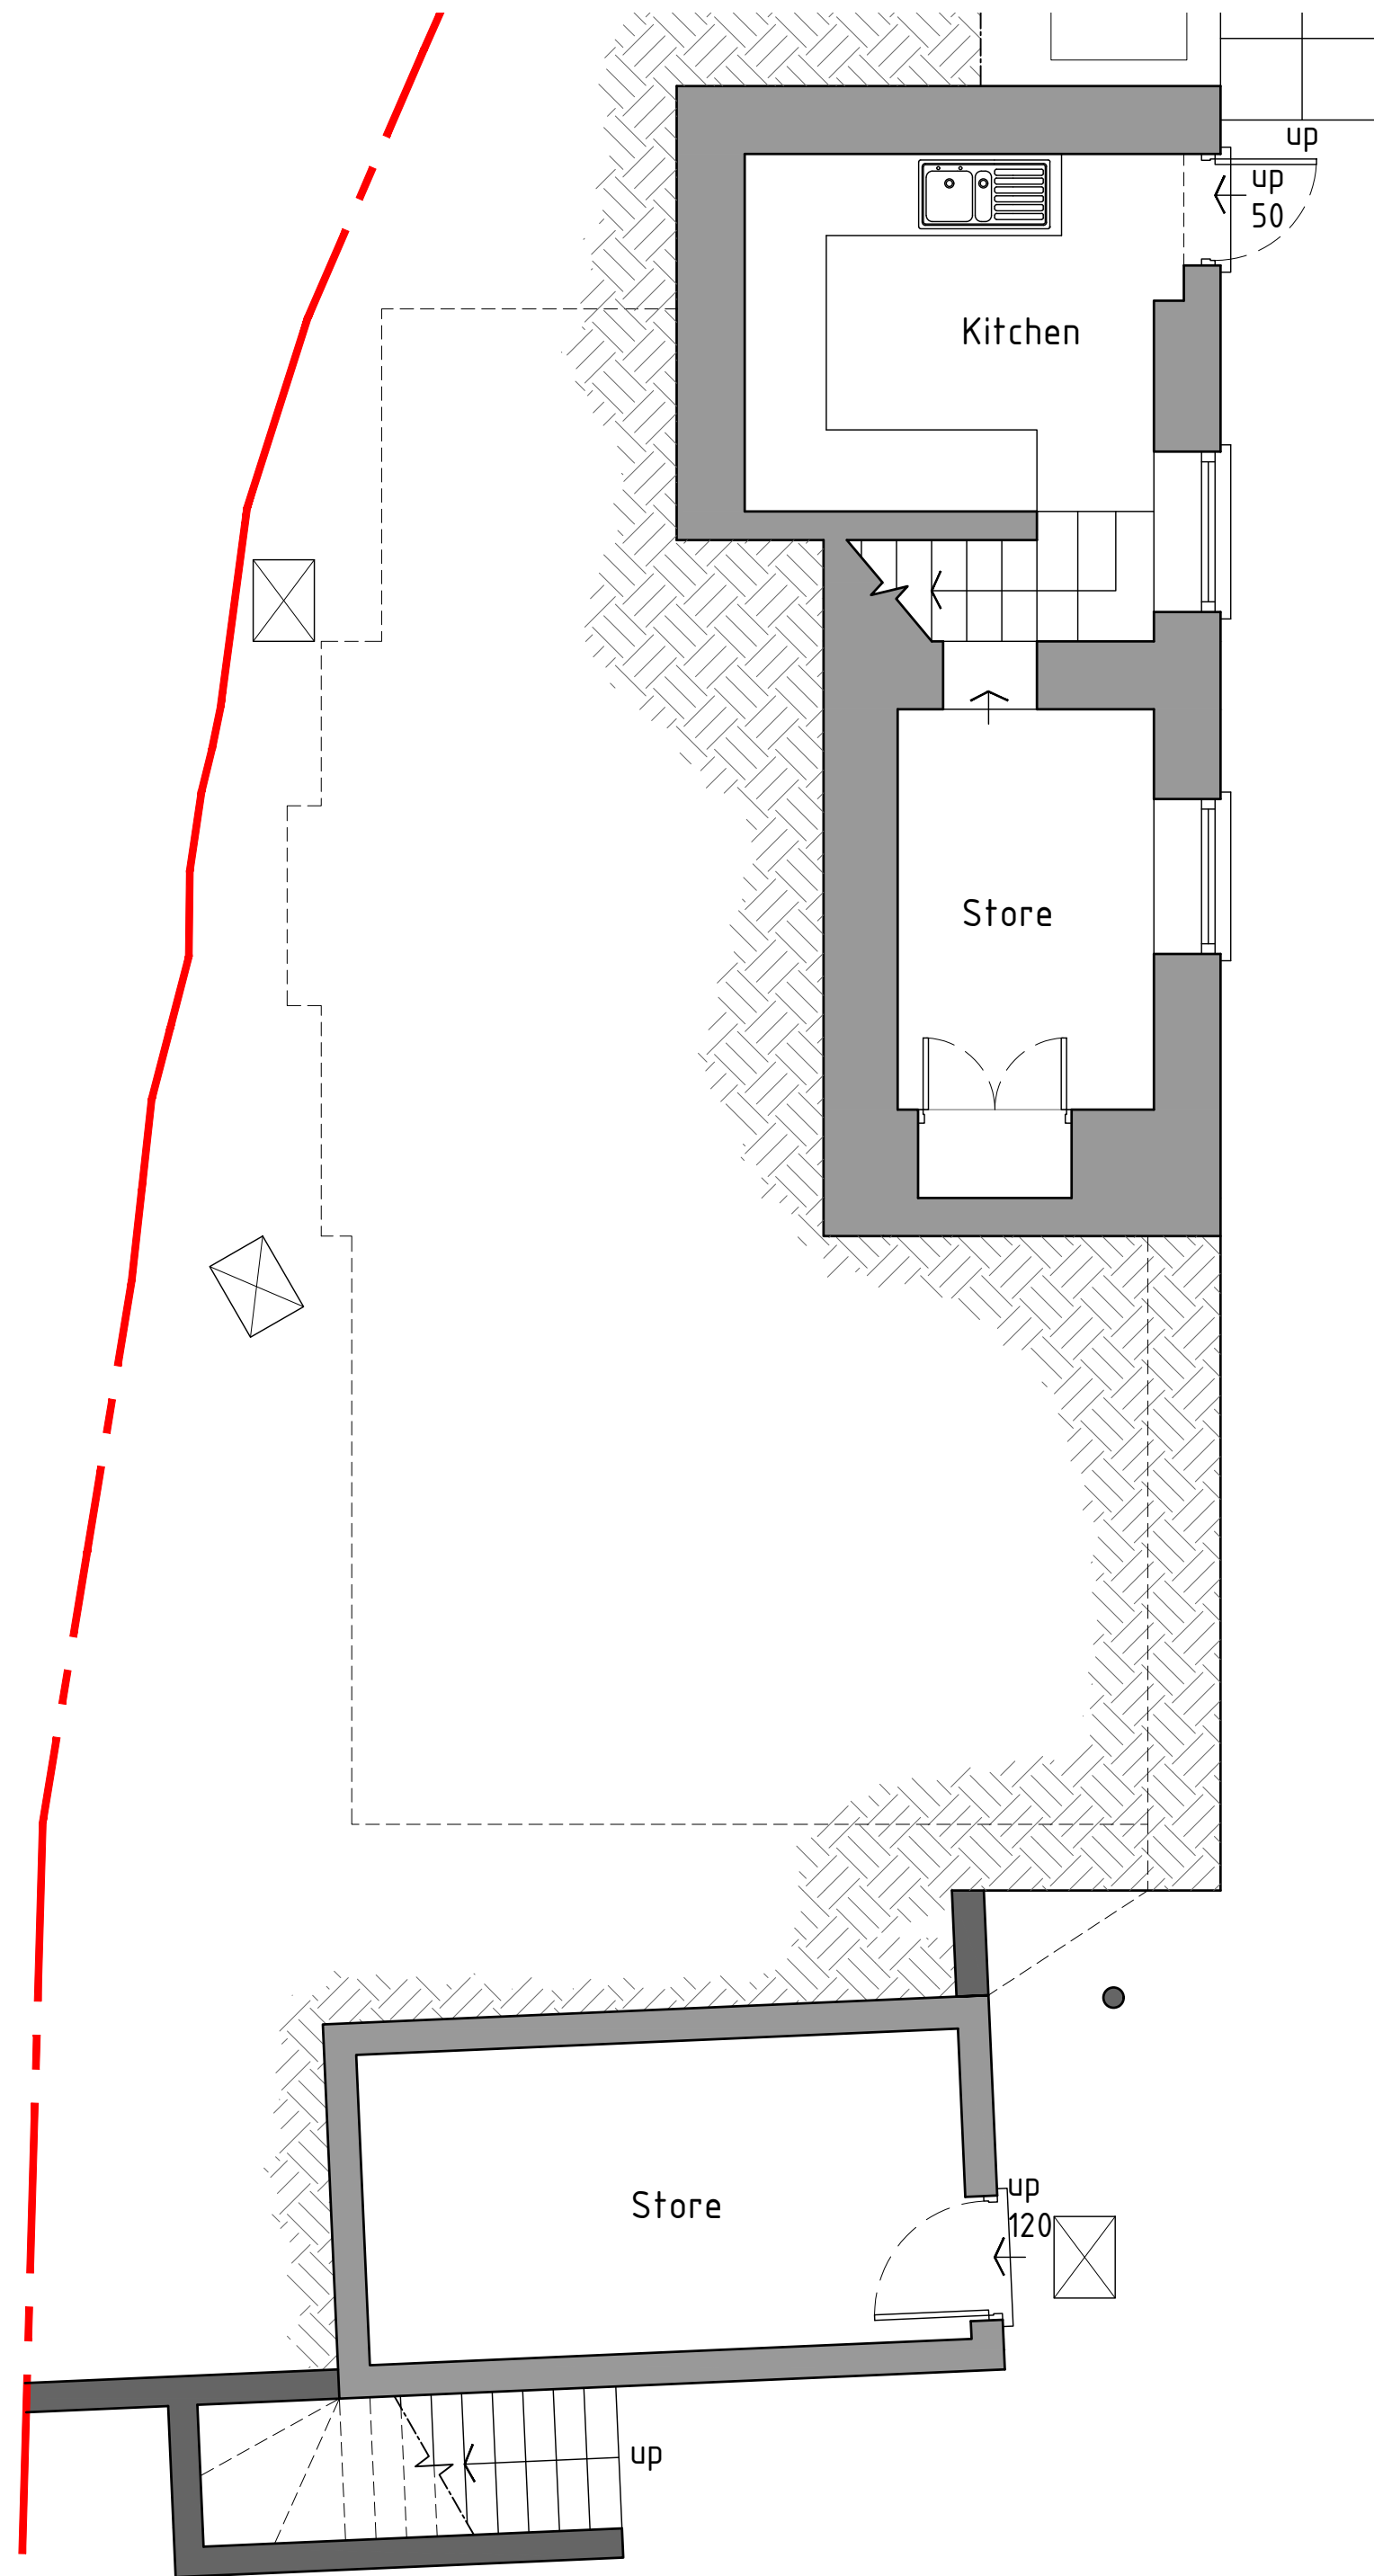

Lower floor plan 1:50

 

Proposed



Project; St Davids Cottage, Tainant, Penrycae, Wrexham, LL14 1UG	
Title; Proposed floor plans	Scale (A2); 1:50
Dwg No; SDC/PD/03	Date; 16.07.21
Revision;	