




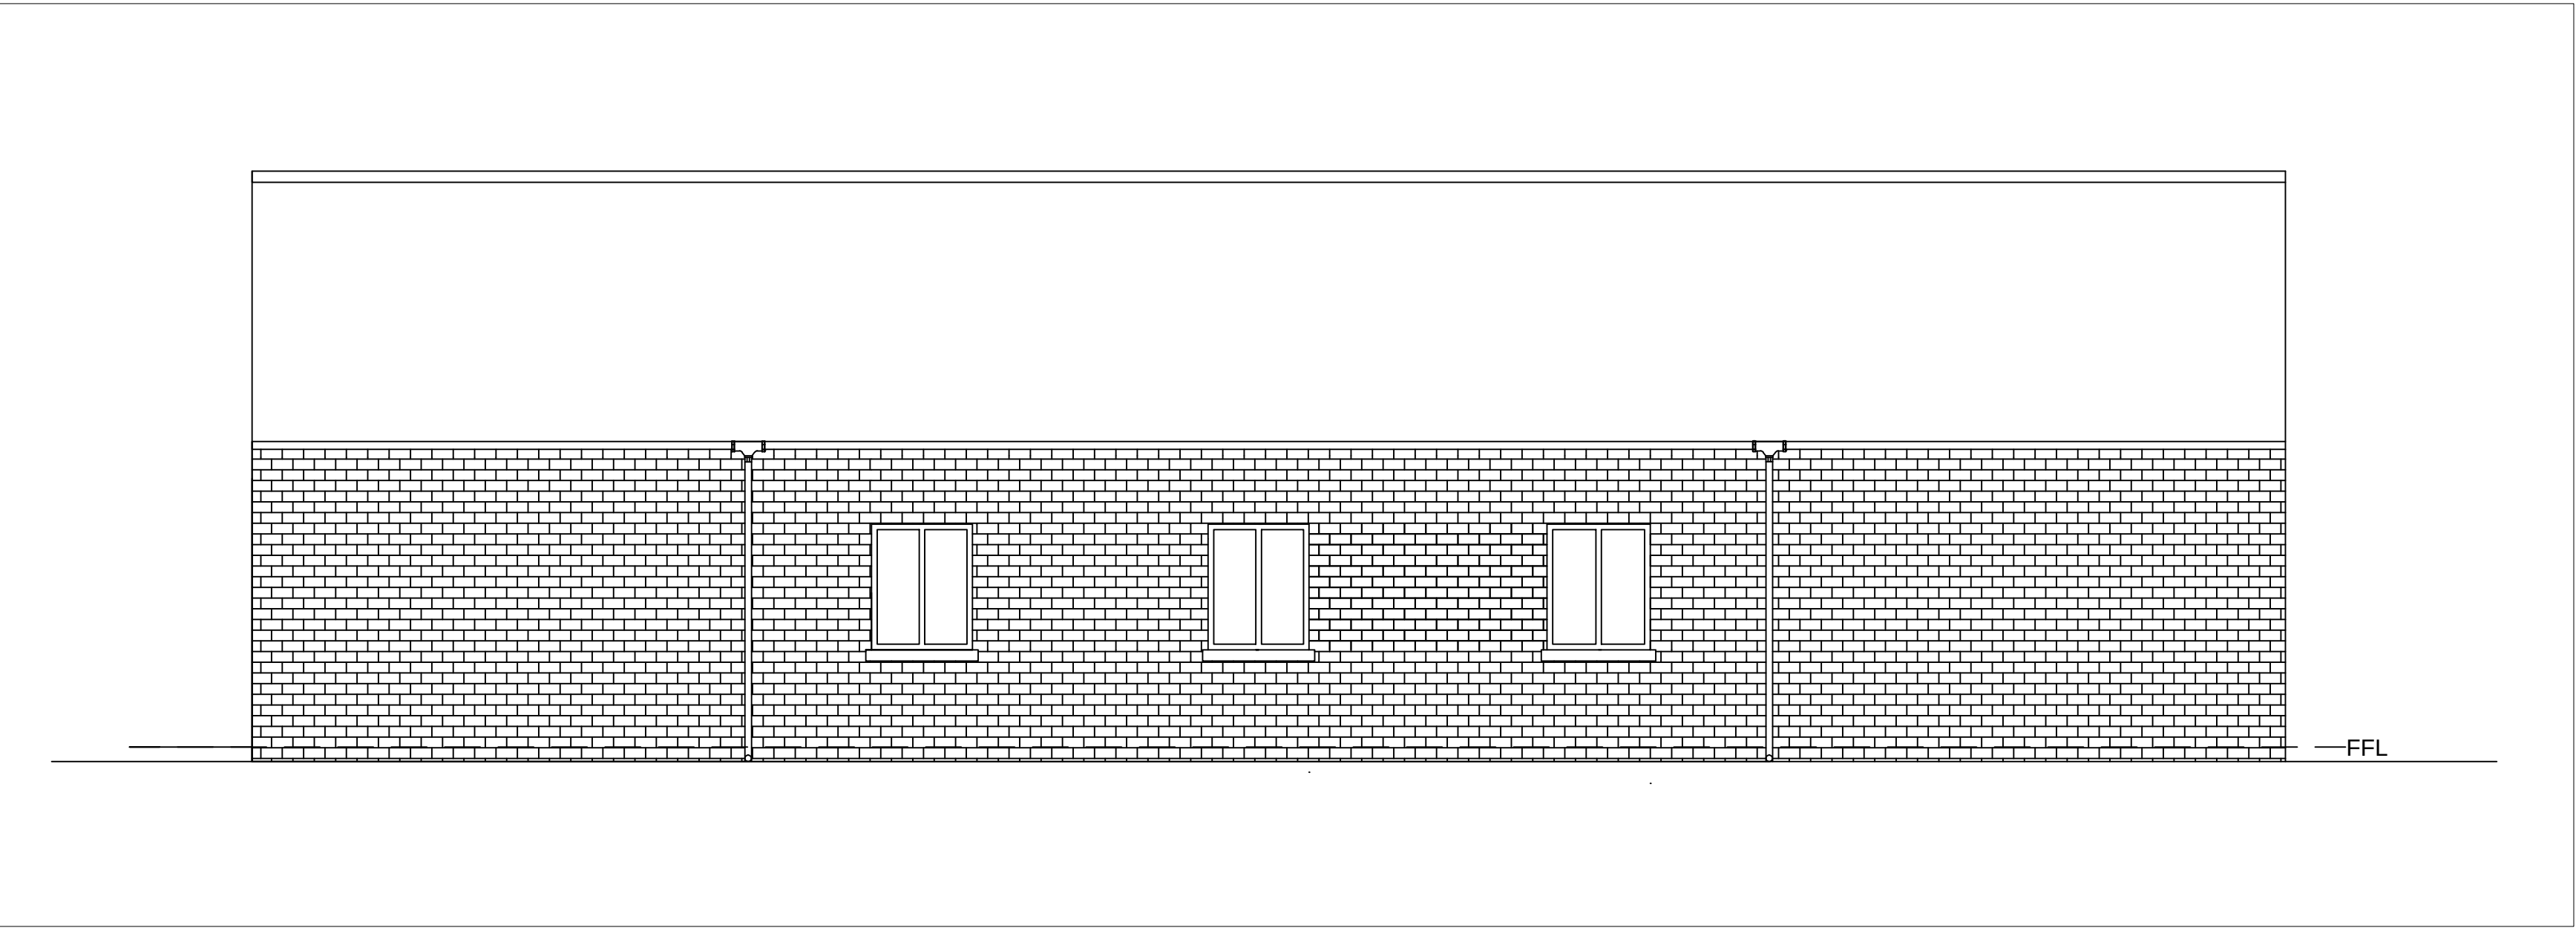


North Elevation

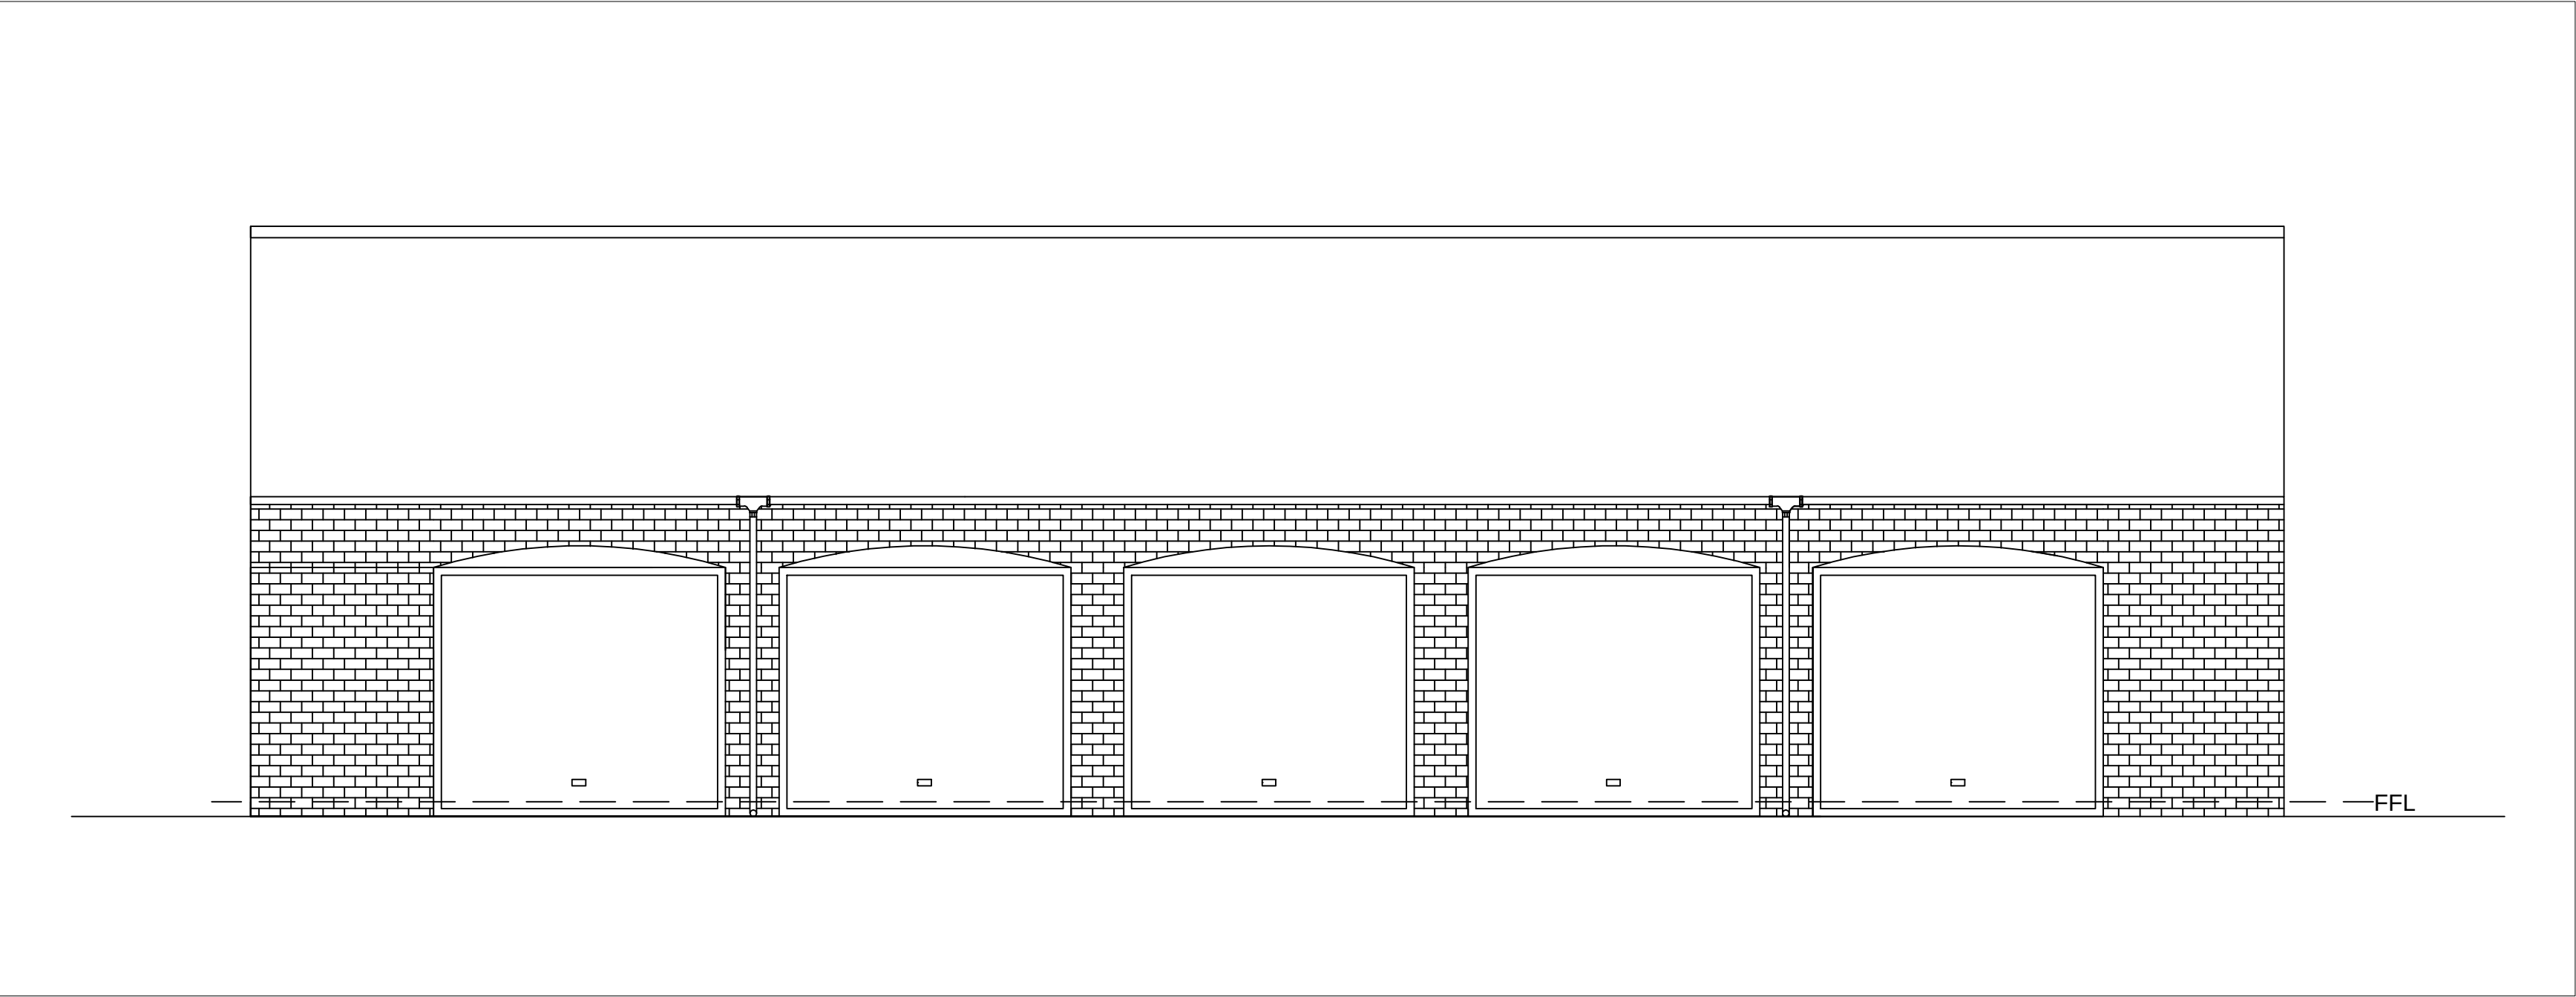


South Elevation

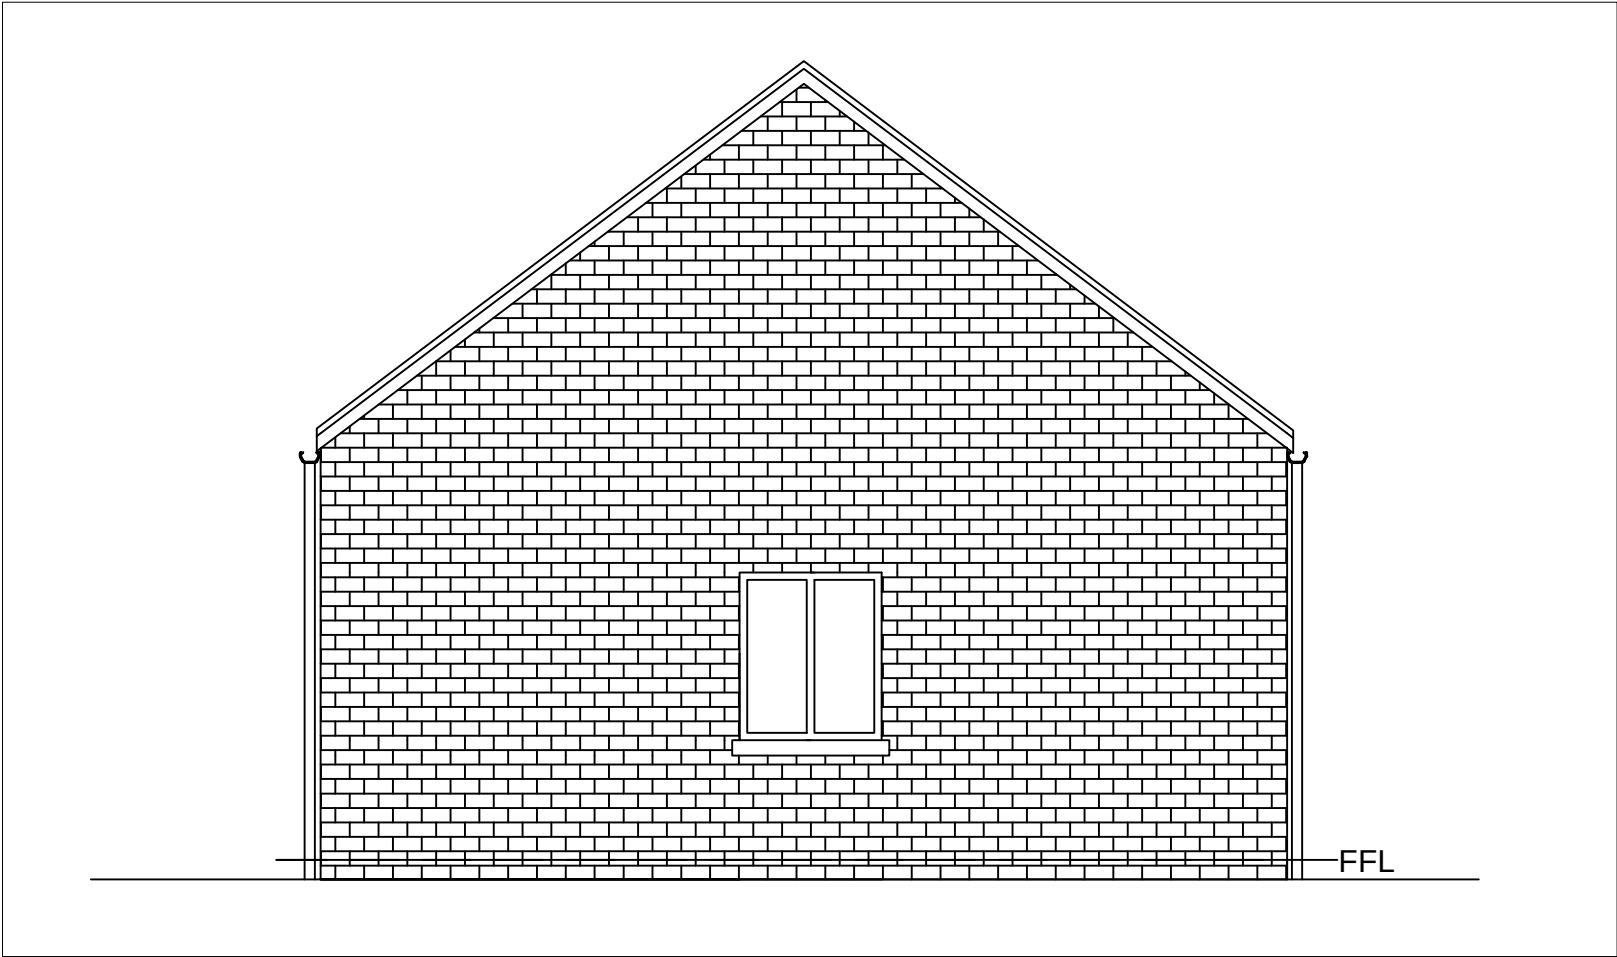

East
Elevation

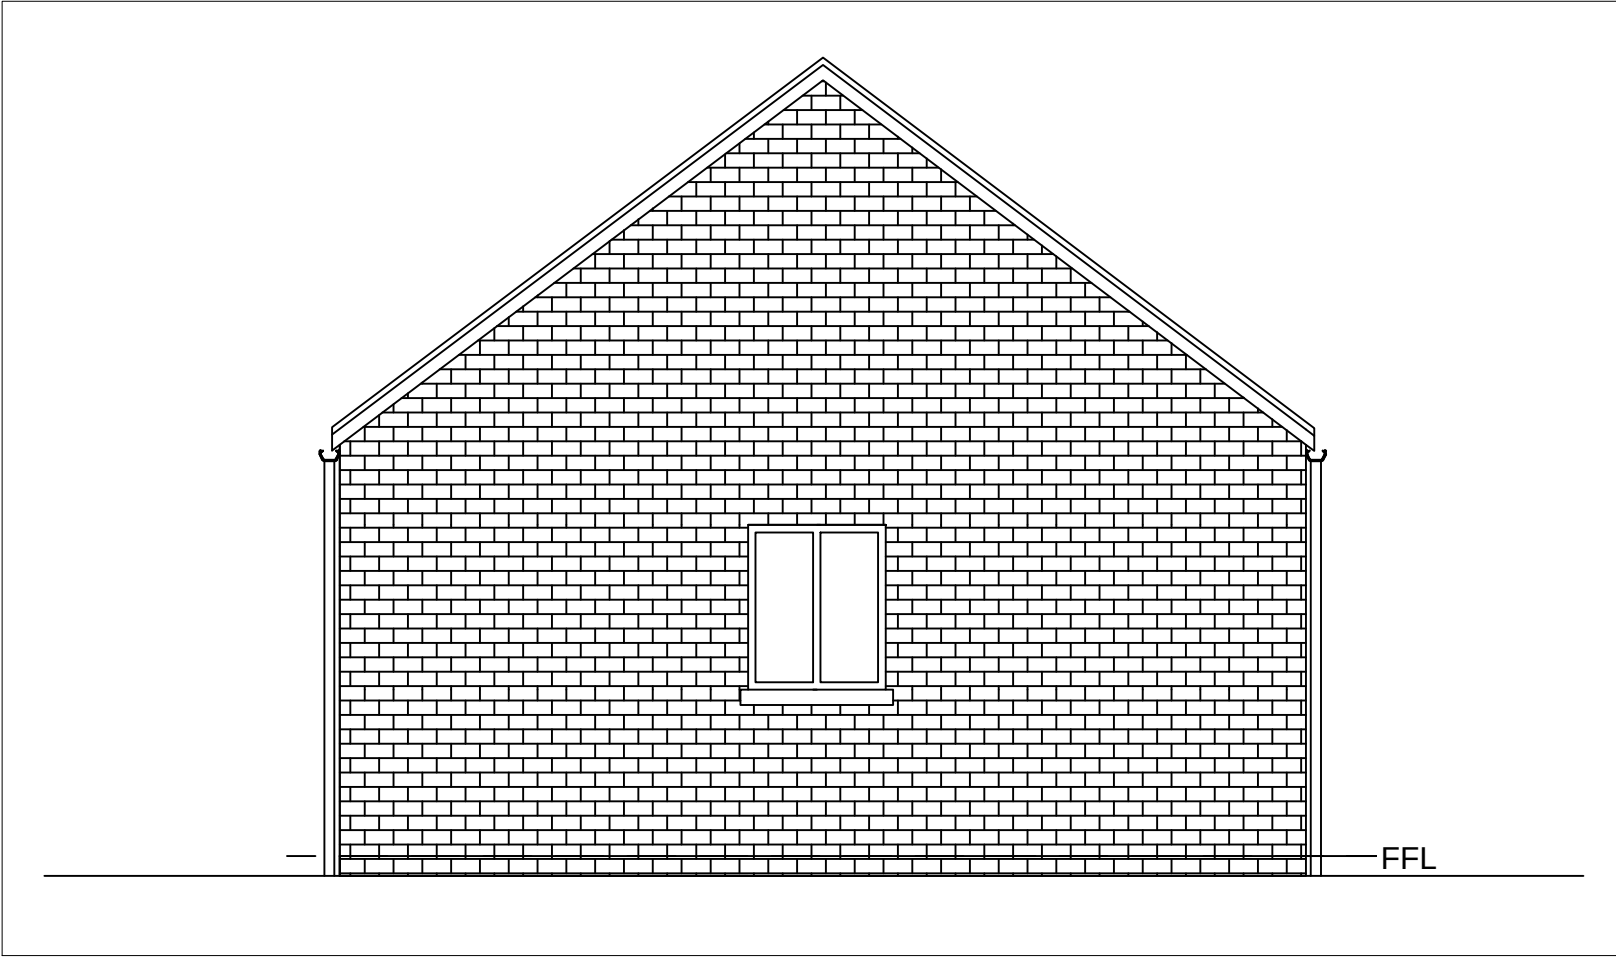

West
Elevation

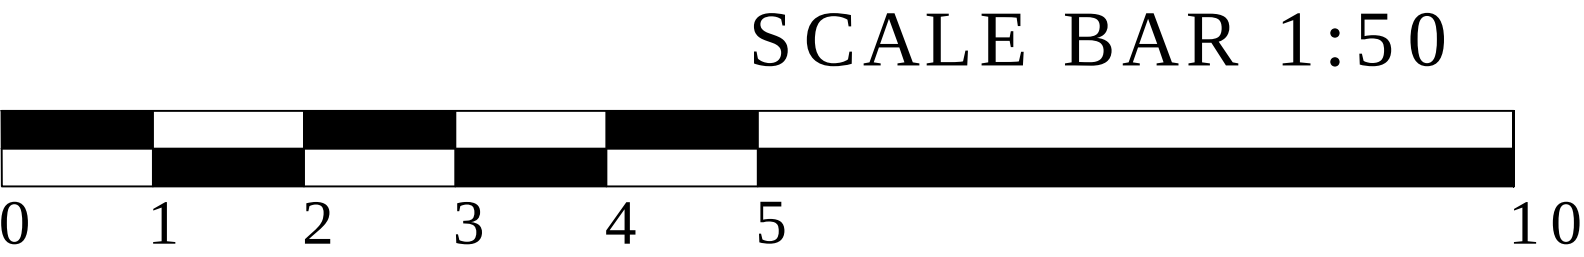

Grantley Lowe

chartered surveyors

34 St Anne Street

Liverpool

L3 3DS

t:0151 298 9669

f:0151 298 9670

www.grantleylowe.co.uk

Rev	Date	Revisions
Client	Fairpark Care Limited	
Job Title	Hullah Farm	
Drawing Title	Ty Newydd - Existing Elevations	
Draft / initial / schematic	☐	
plan	☒	
Planning	☐	
Building Regulations	☐	
Structural	☐	
Construction	☐	
As Built	☐	
Scale	1:50 @ A1	
Date	Nov 2021	Drawn By WJJ
Drawing No.	3513-21	Rev