




Existing North Elevation
1 : 100

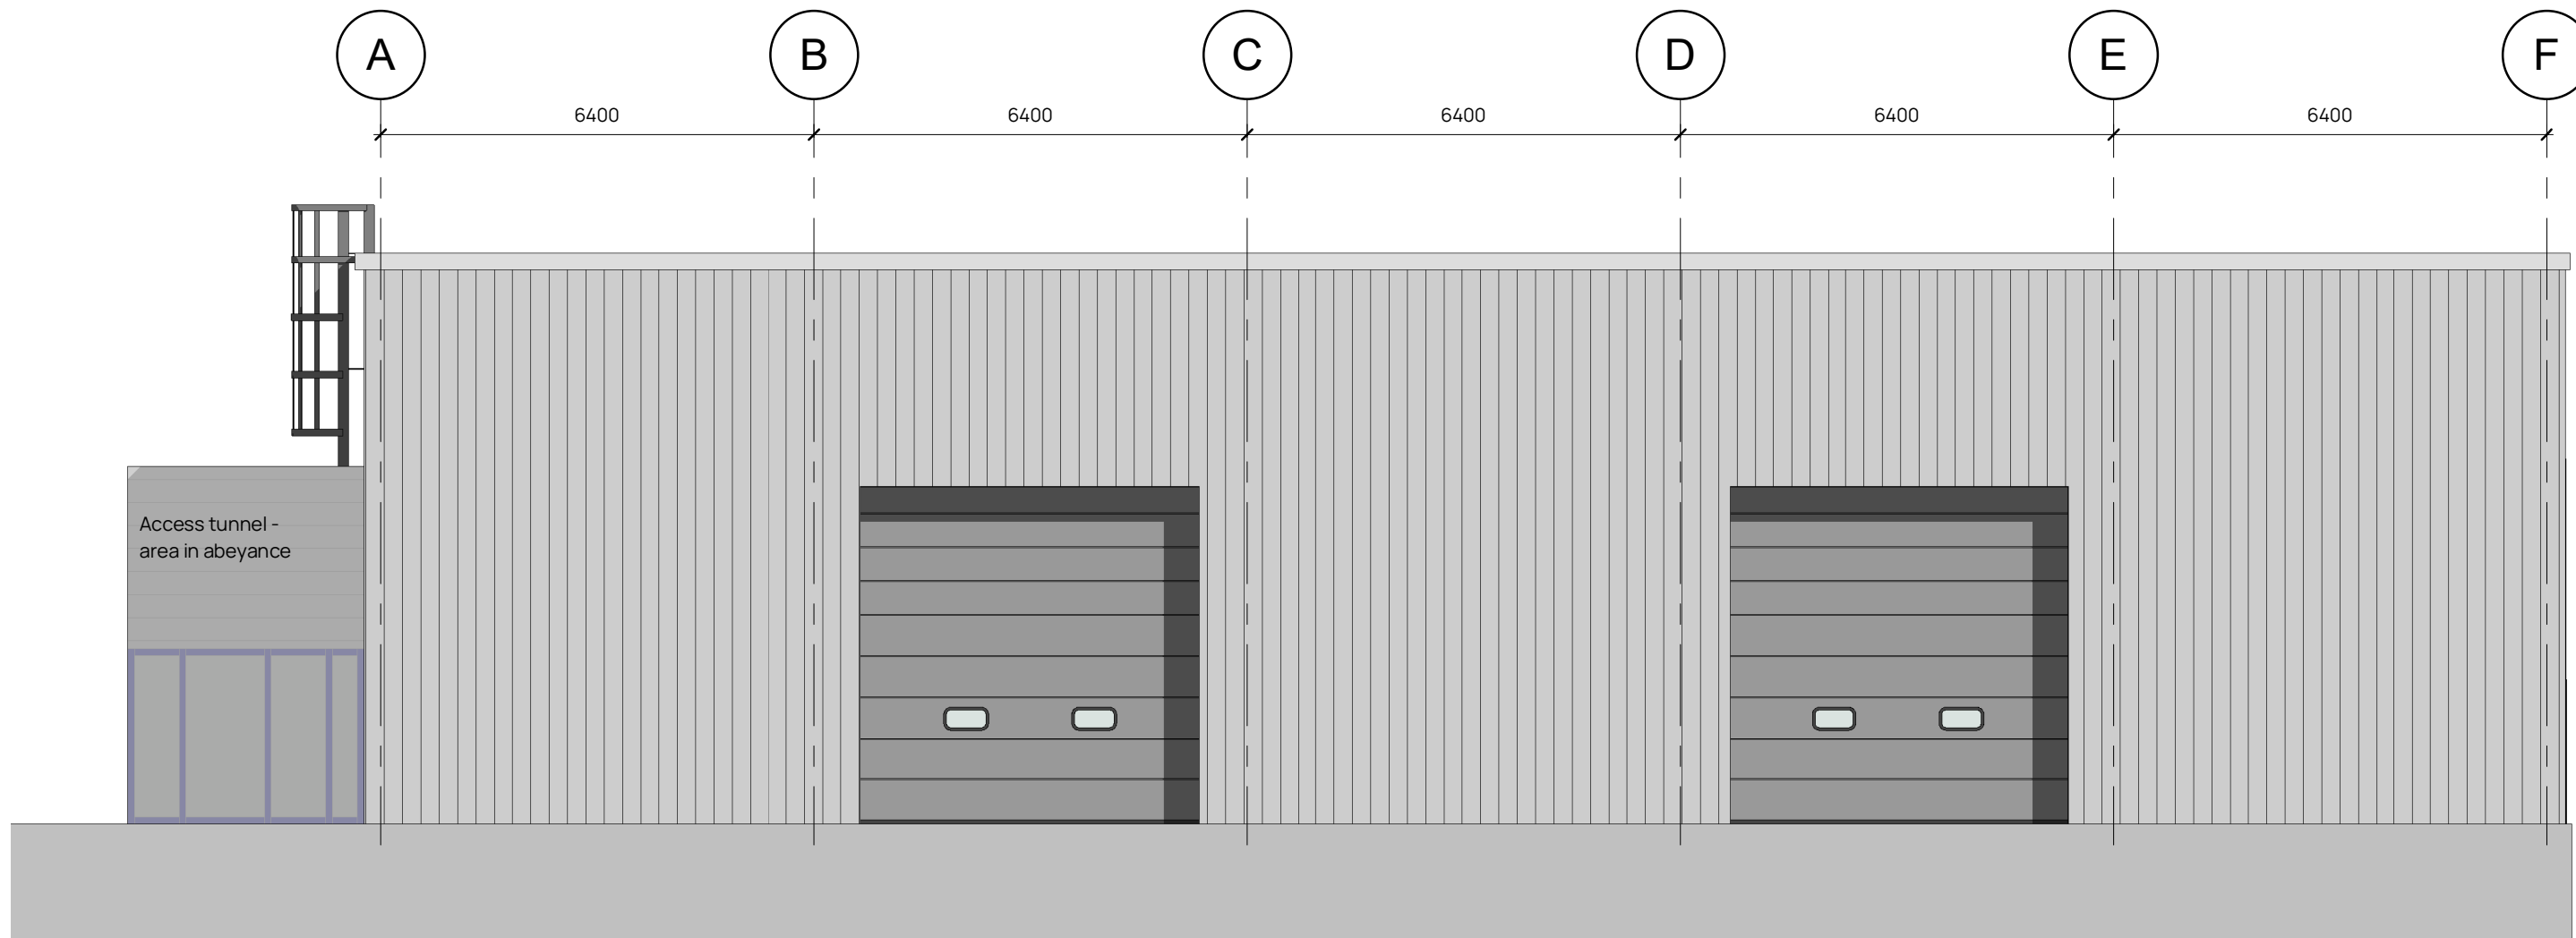

Existing East Elevation
1 : 100

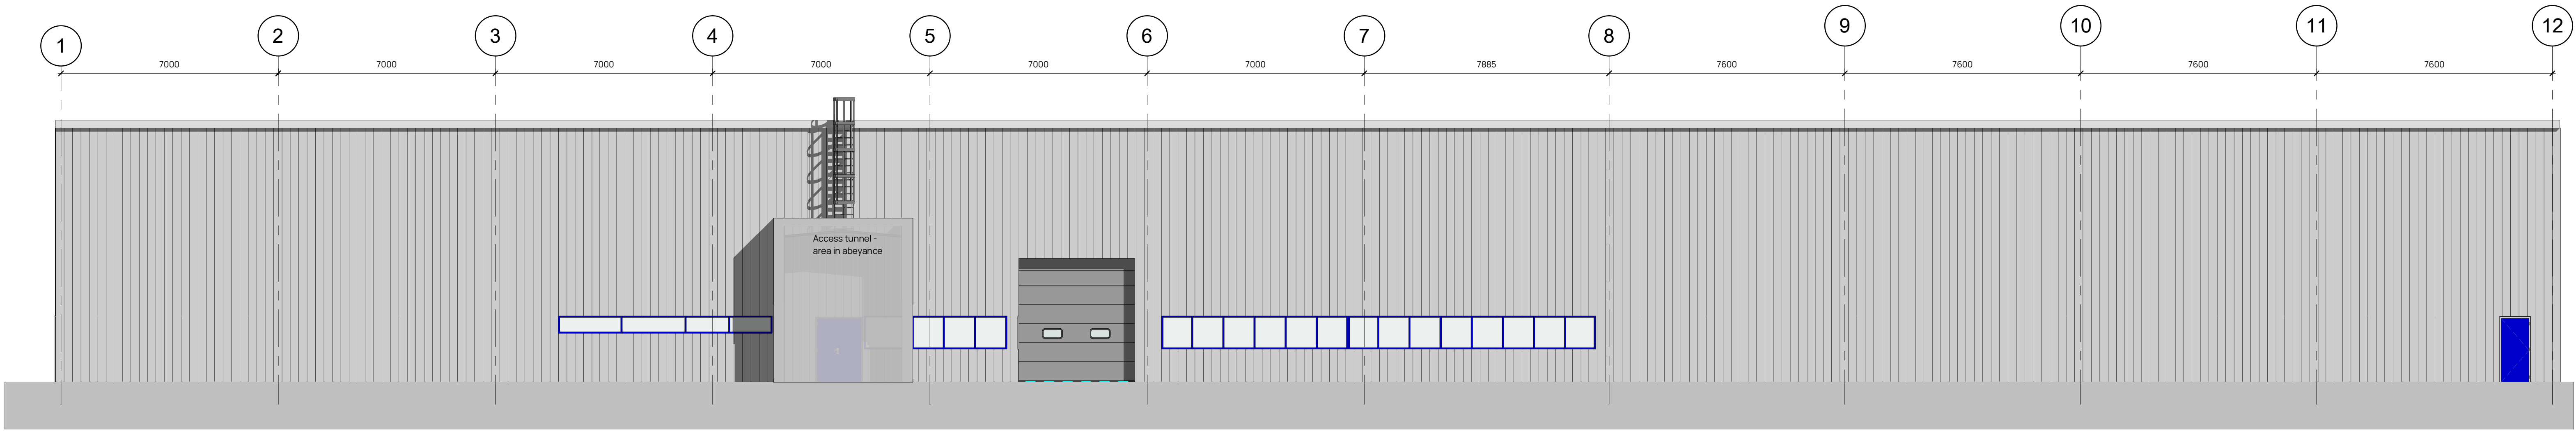

Existing South Elevation
1 : 100

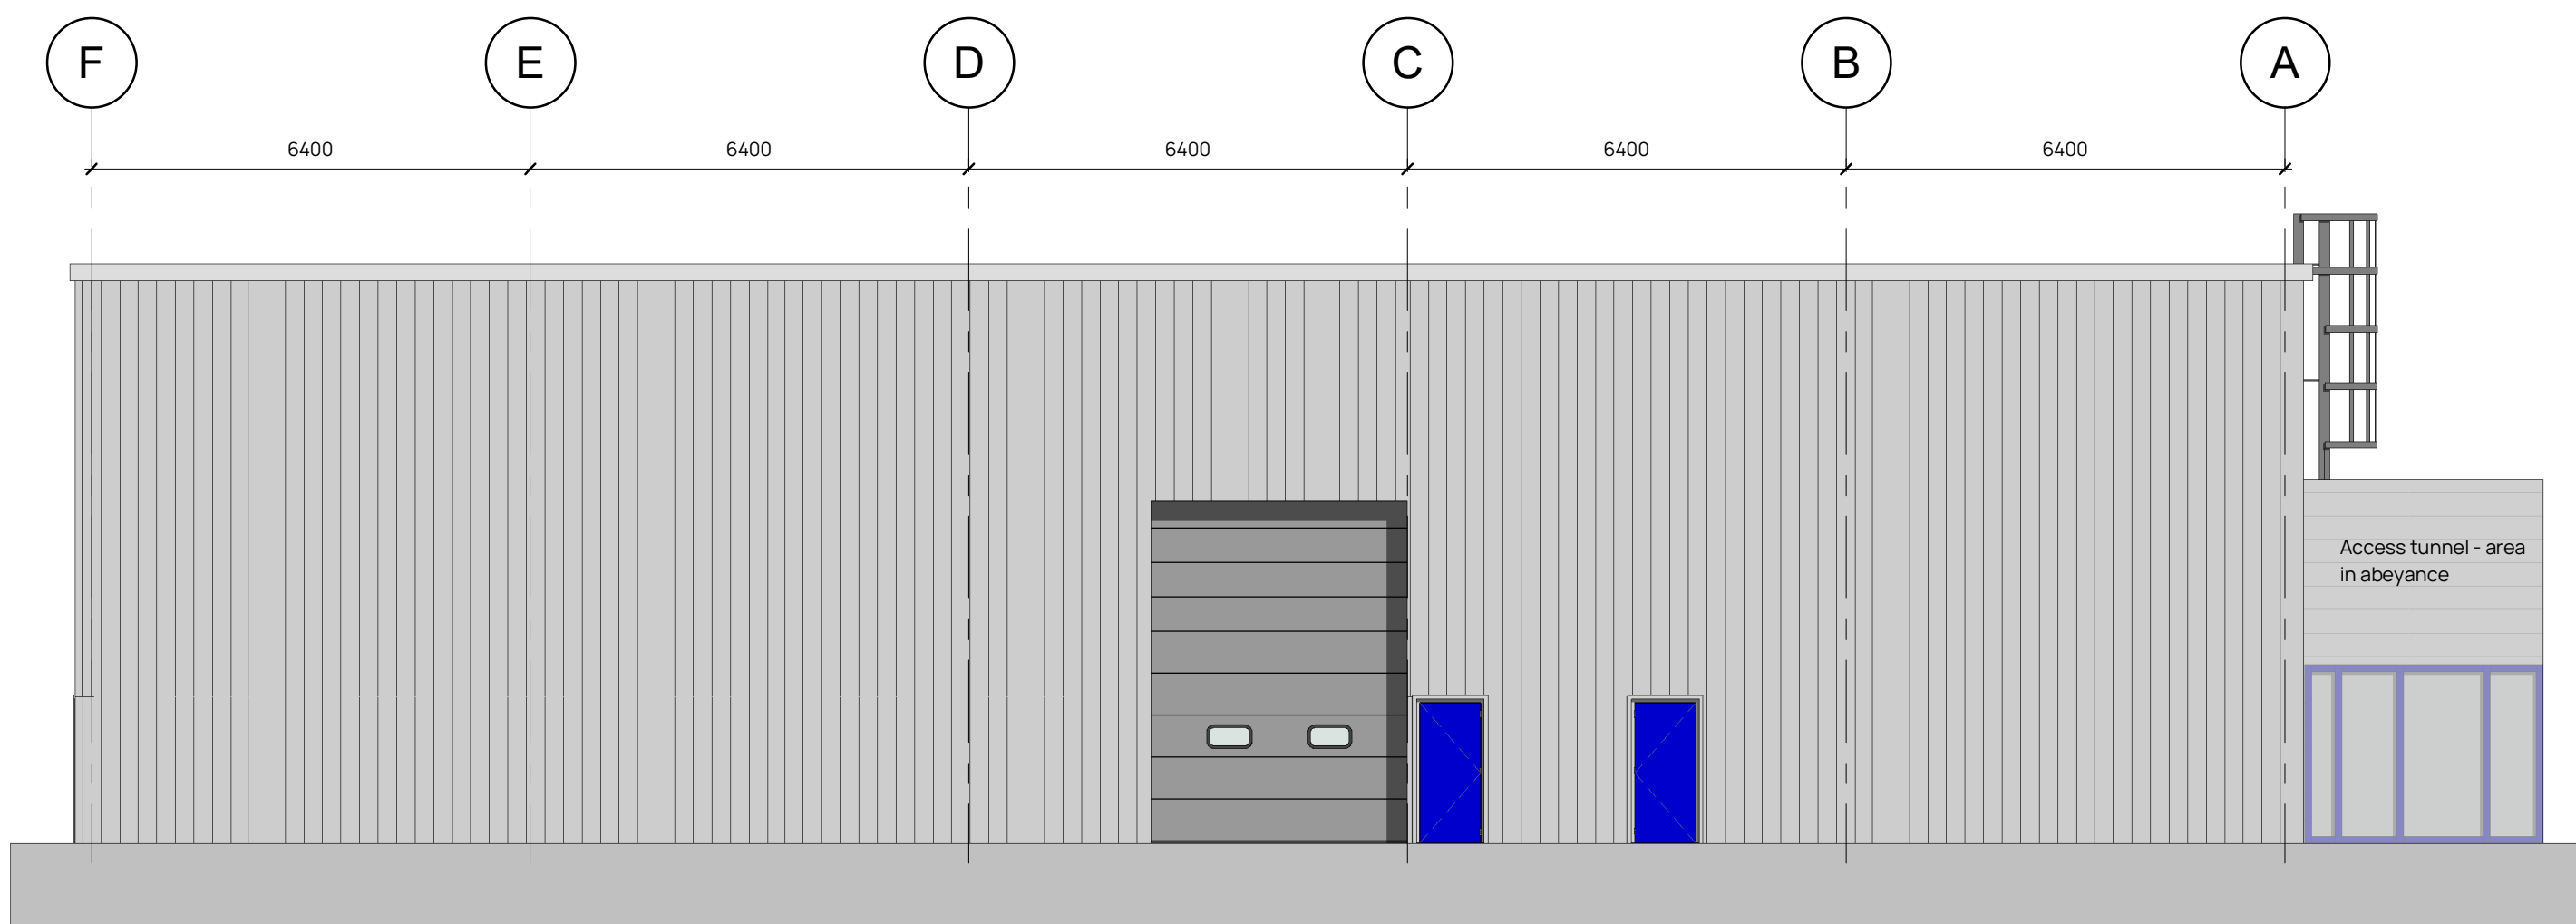

Existing West Elevation
1 : 100



**James Jones
& SONS LIMITED**

Revision	Date	Drawn	Description
P1	26.05.22	JL	Planning issue

Client & Project
James Jones P&P Ltd
Wrexham Production Building Northern Extension

Address
JJPL
Oakfield
Wrexham
LL13 9RG

Existing Elevations (Northern Extension)

Status / Stage	Scale @ AD	Drawn	Checked
S2	1 : 100	JL	JW

Drawing Number	Revision
S3220-BDN-XX-XX-DR-A-0021	P1

Drawn	1.0m	2.0m	4.0m	6.0m
-------	------	------	------	------

Established 1983
T: 01923355180 E: dumming@jonesid.com
W: www.jonesid.com
North East Head Office
The Old School, Station Street,
Sunderland, SR6 6GN
North West
Room 101, Liberton Business Centre,
Liberton, LE6 7JG

BuildingDesignNorthern