




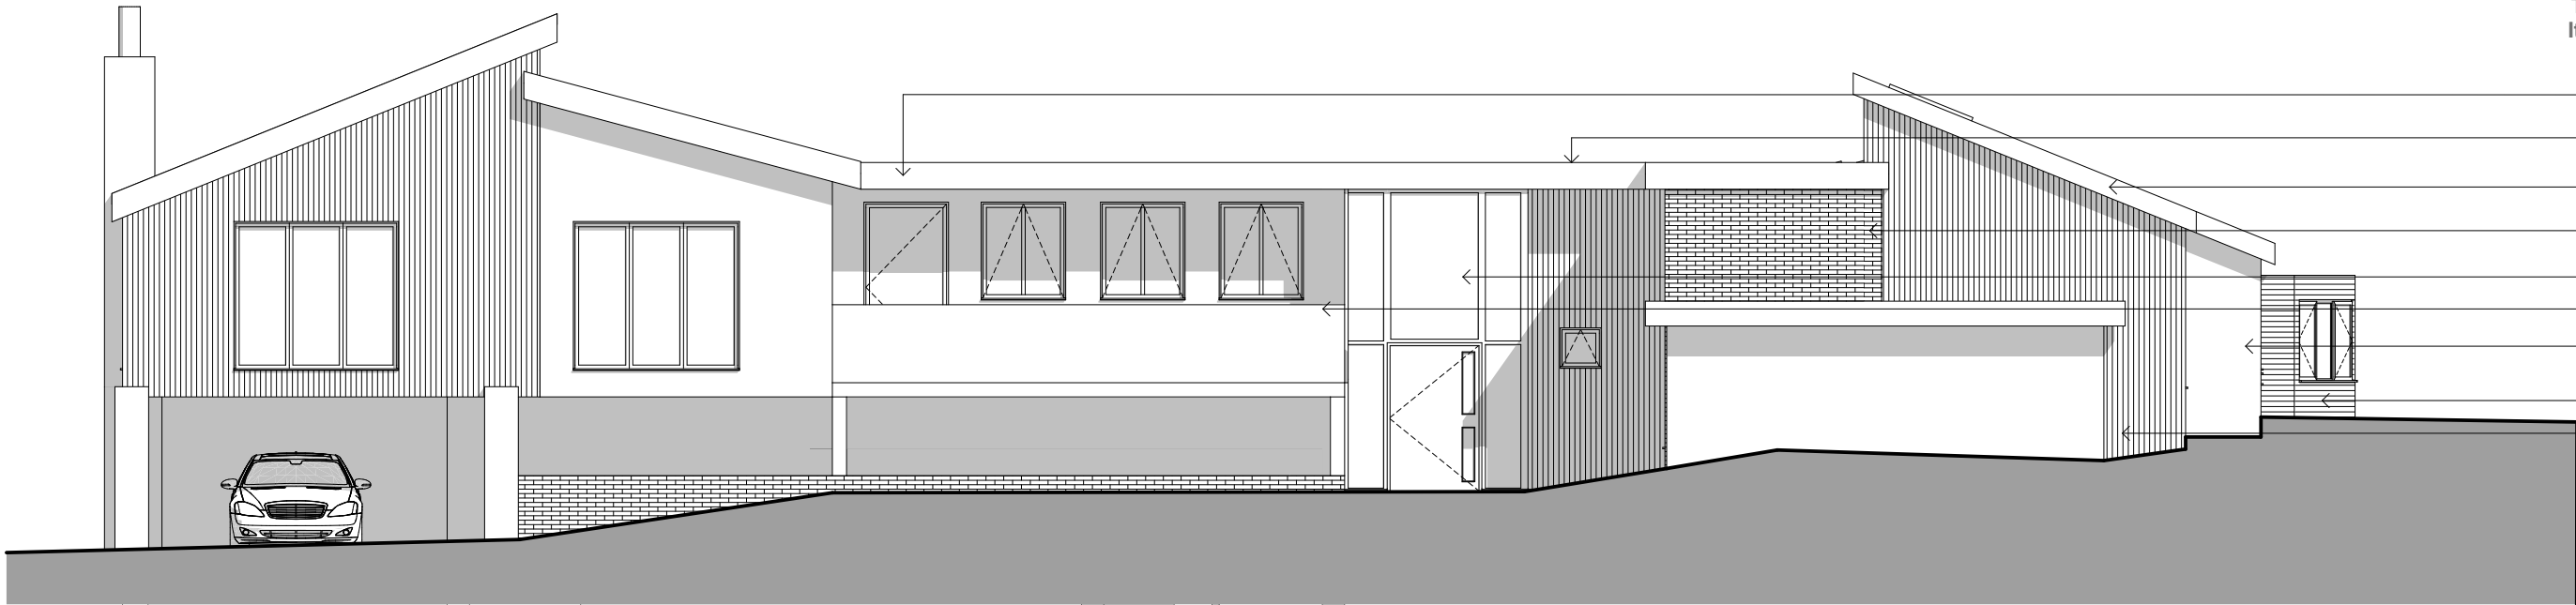


Proposed Front Elevation
1:100

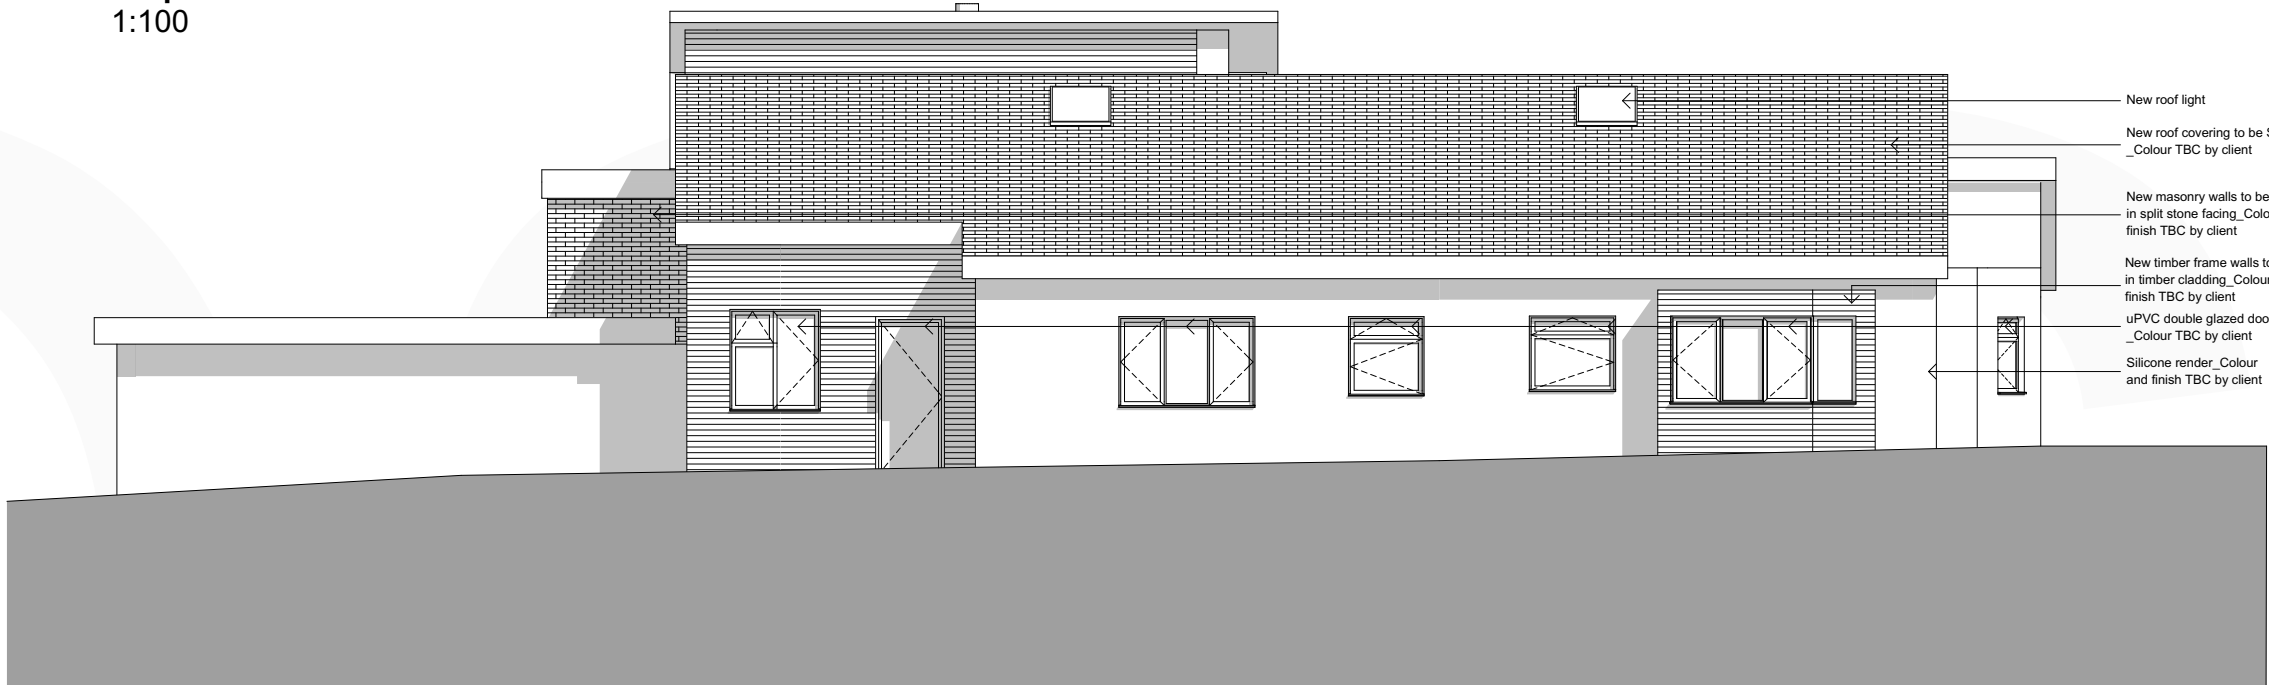


Proposed Side Elevation
1:100

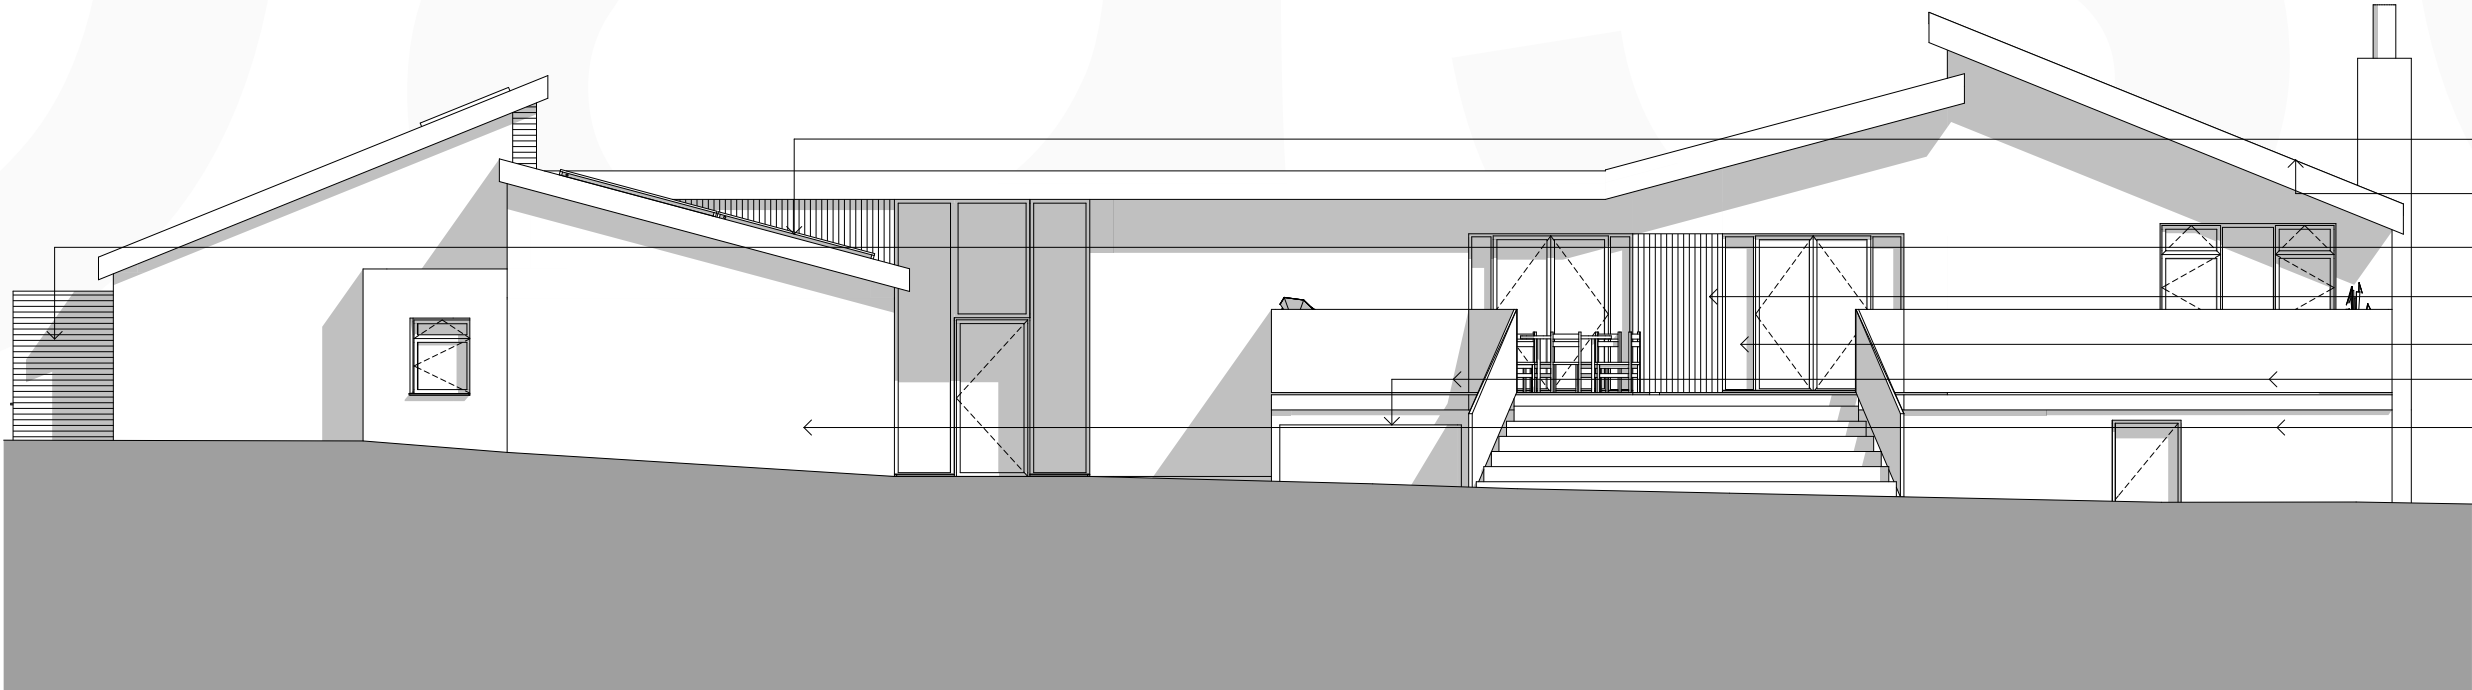

Proposed Rear Elevation
1:100

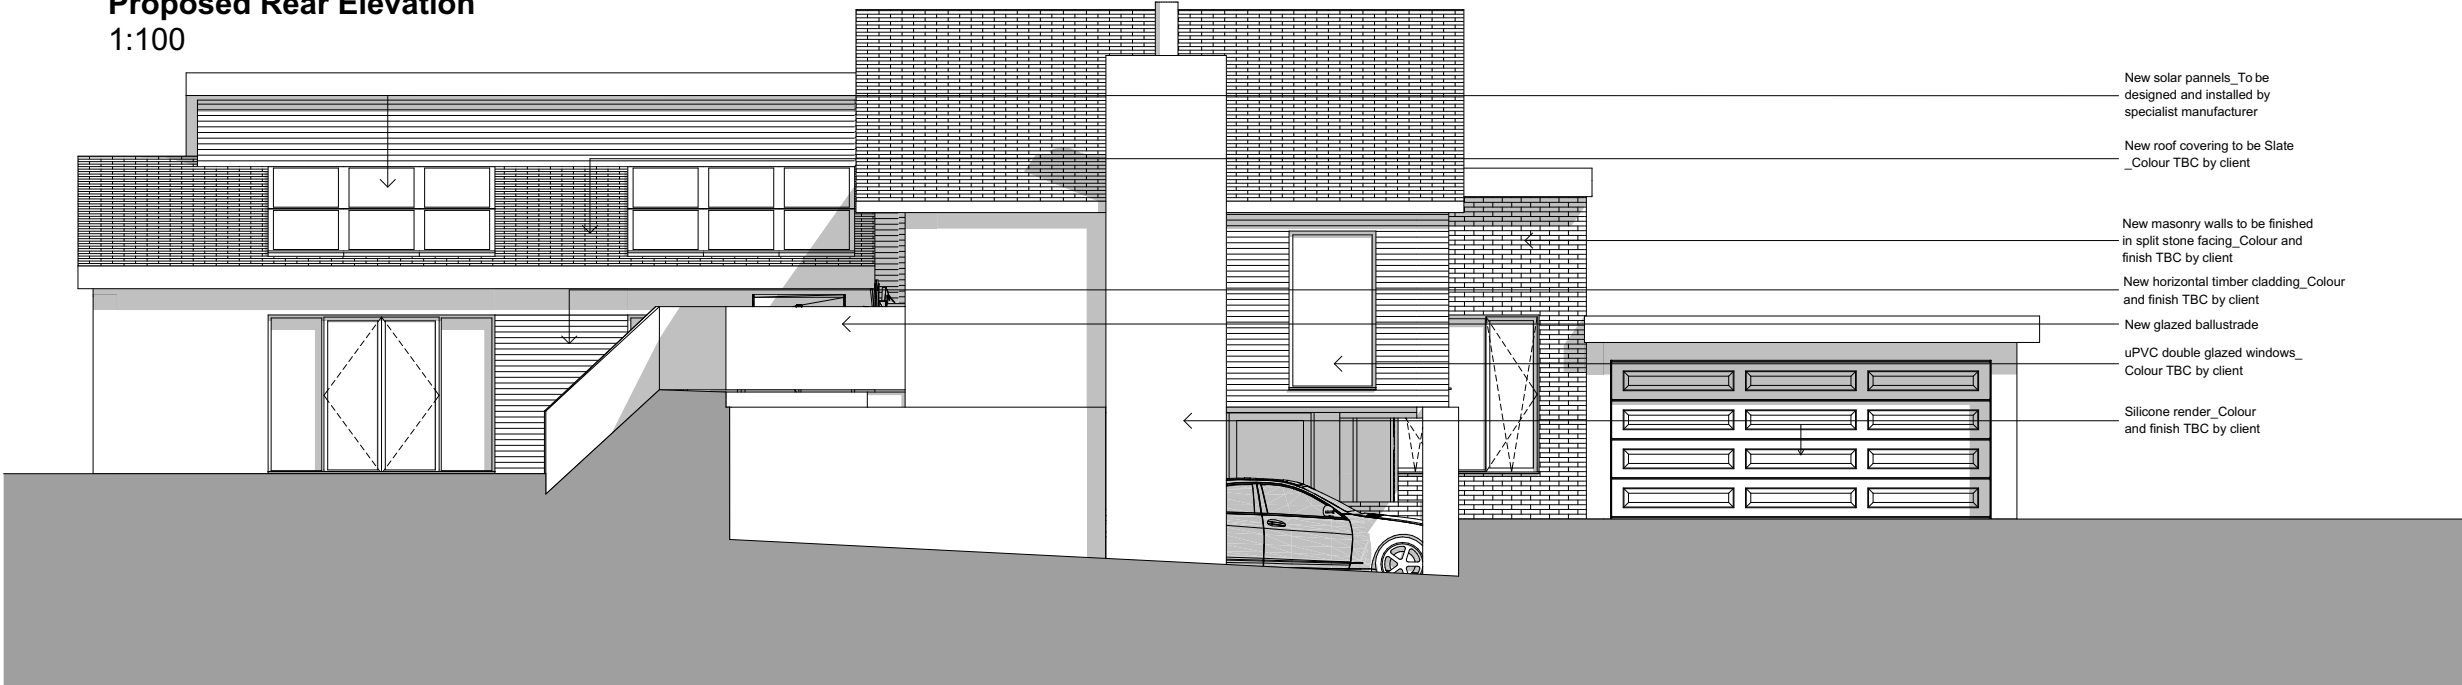

Proposed Side Elevation
1:100

 

A	25.07.2022	Revised materials/finishes and new roof light added.			JMW JTS
Rev No.	Date.	Rev.		By.	Chk.

PLANNING - NMA

Scale.	1:100 @ A2	Date.	25/07/2022	Drawn by.	JW	Chk.	JS
Project Title.		Pine Ridge					
Client.		Mr P Roberts					
Drawing Title.		Proposed Elevations					
Project No.		BA3010		Drawing No.		PL-004A	
				Revision.		A	