






Section Z-Z 1:100

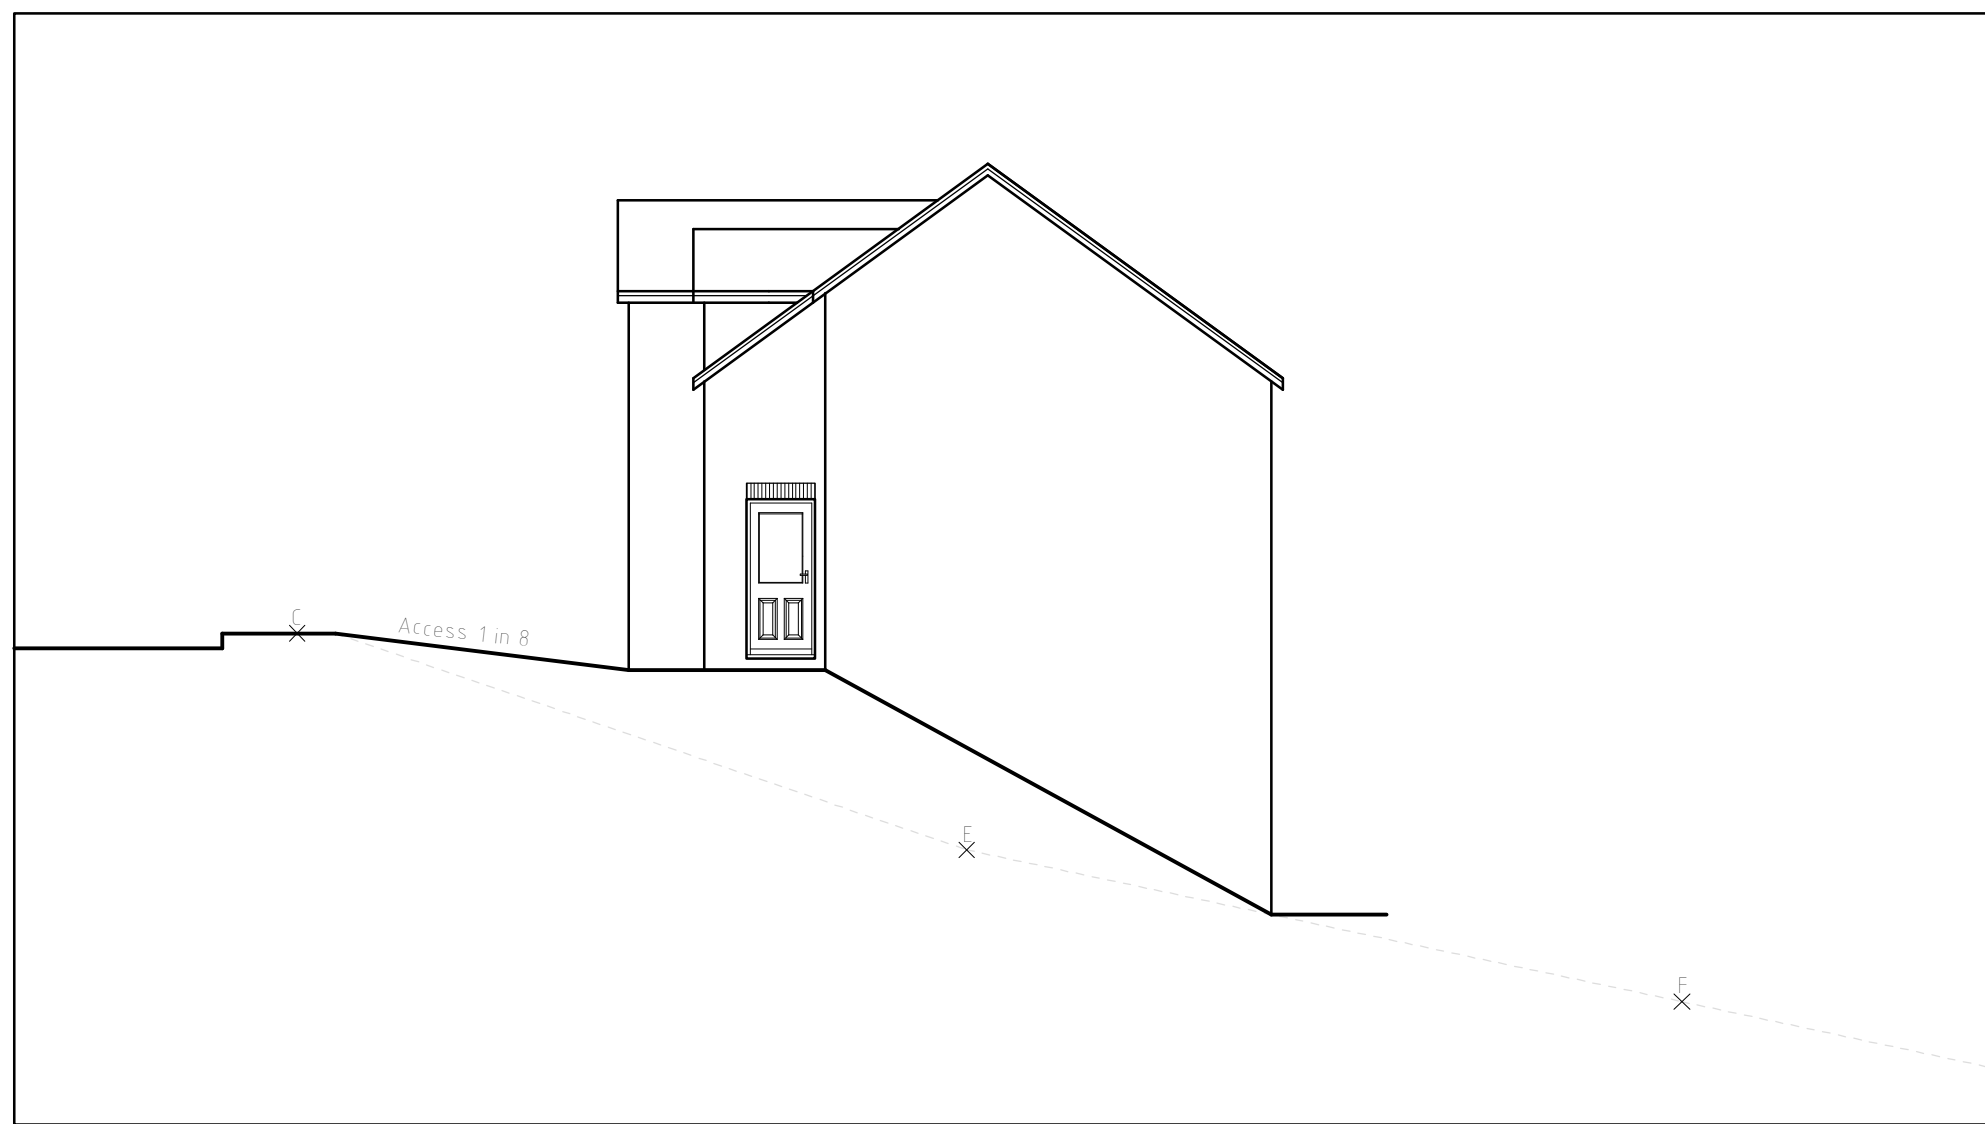



Section Y-Y 1:100

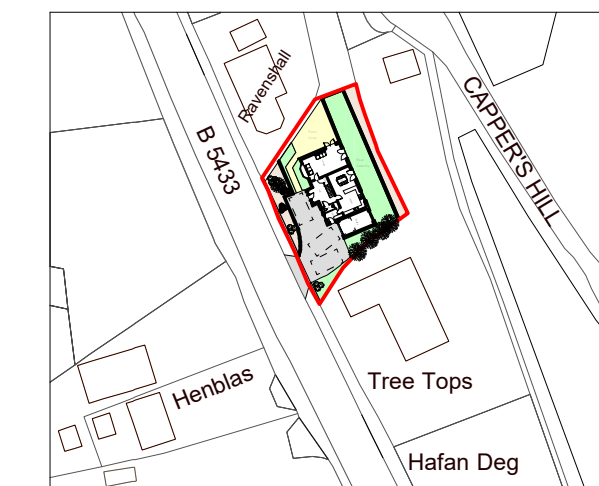

Location Plan 1:1250

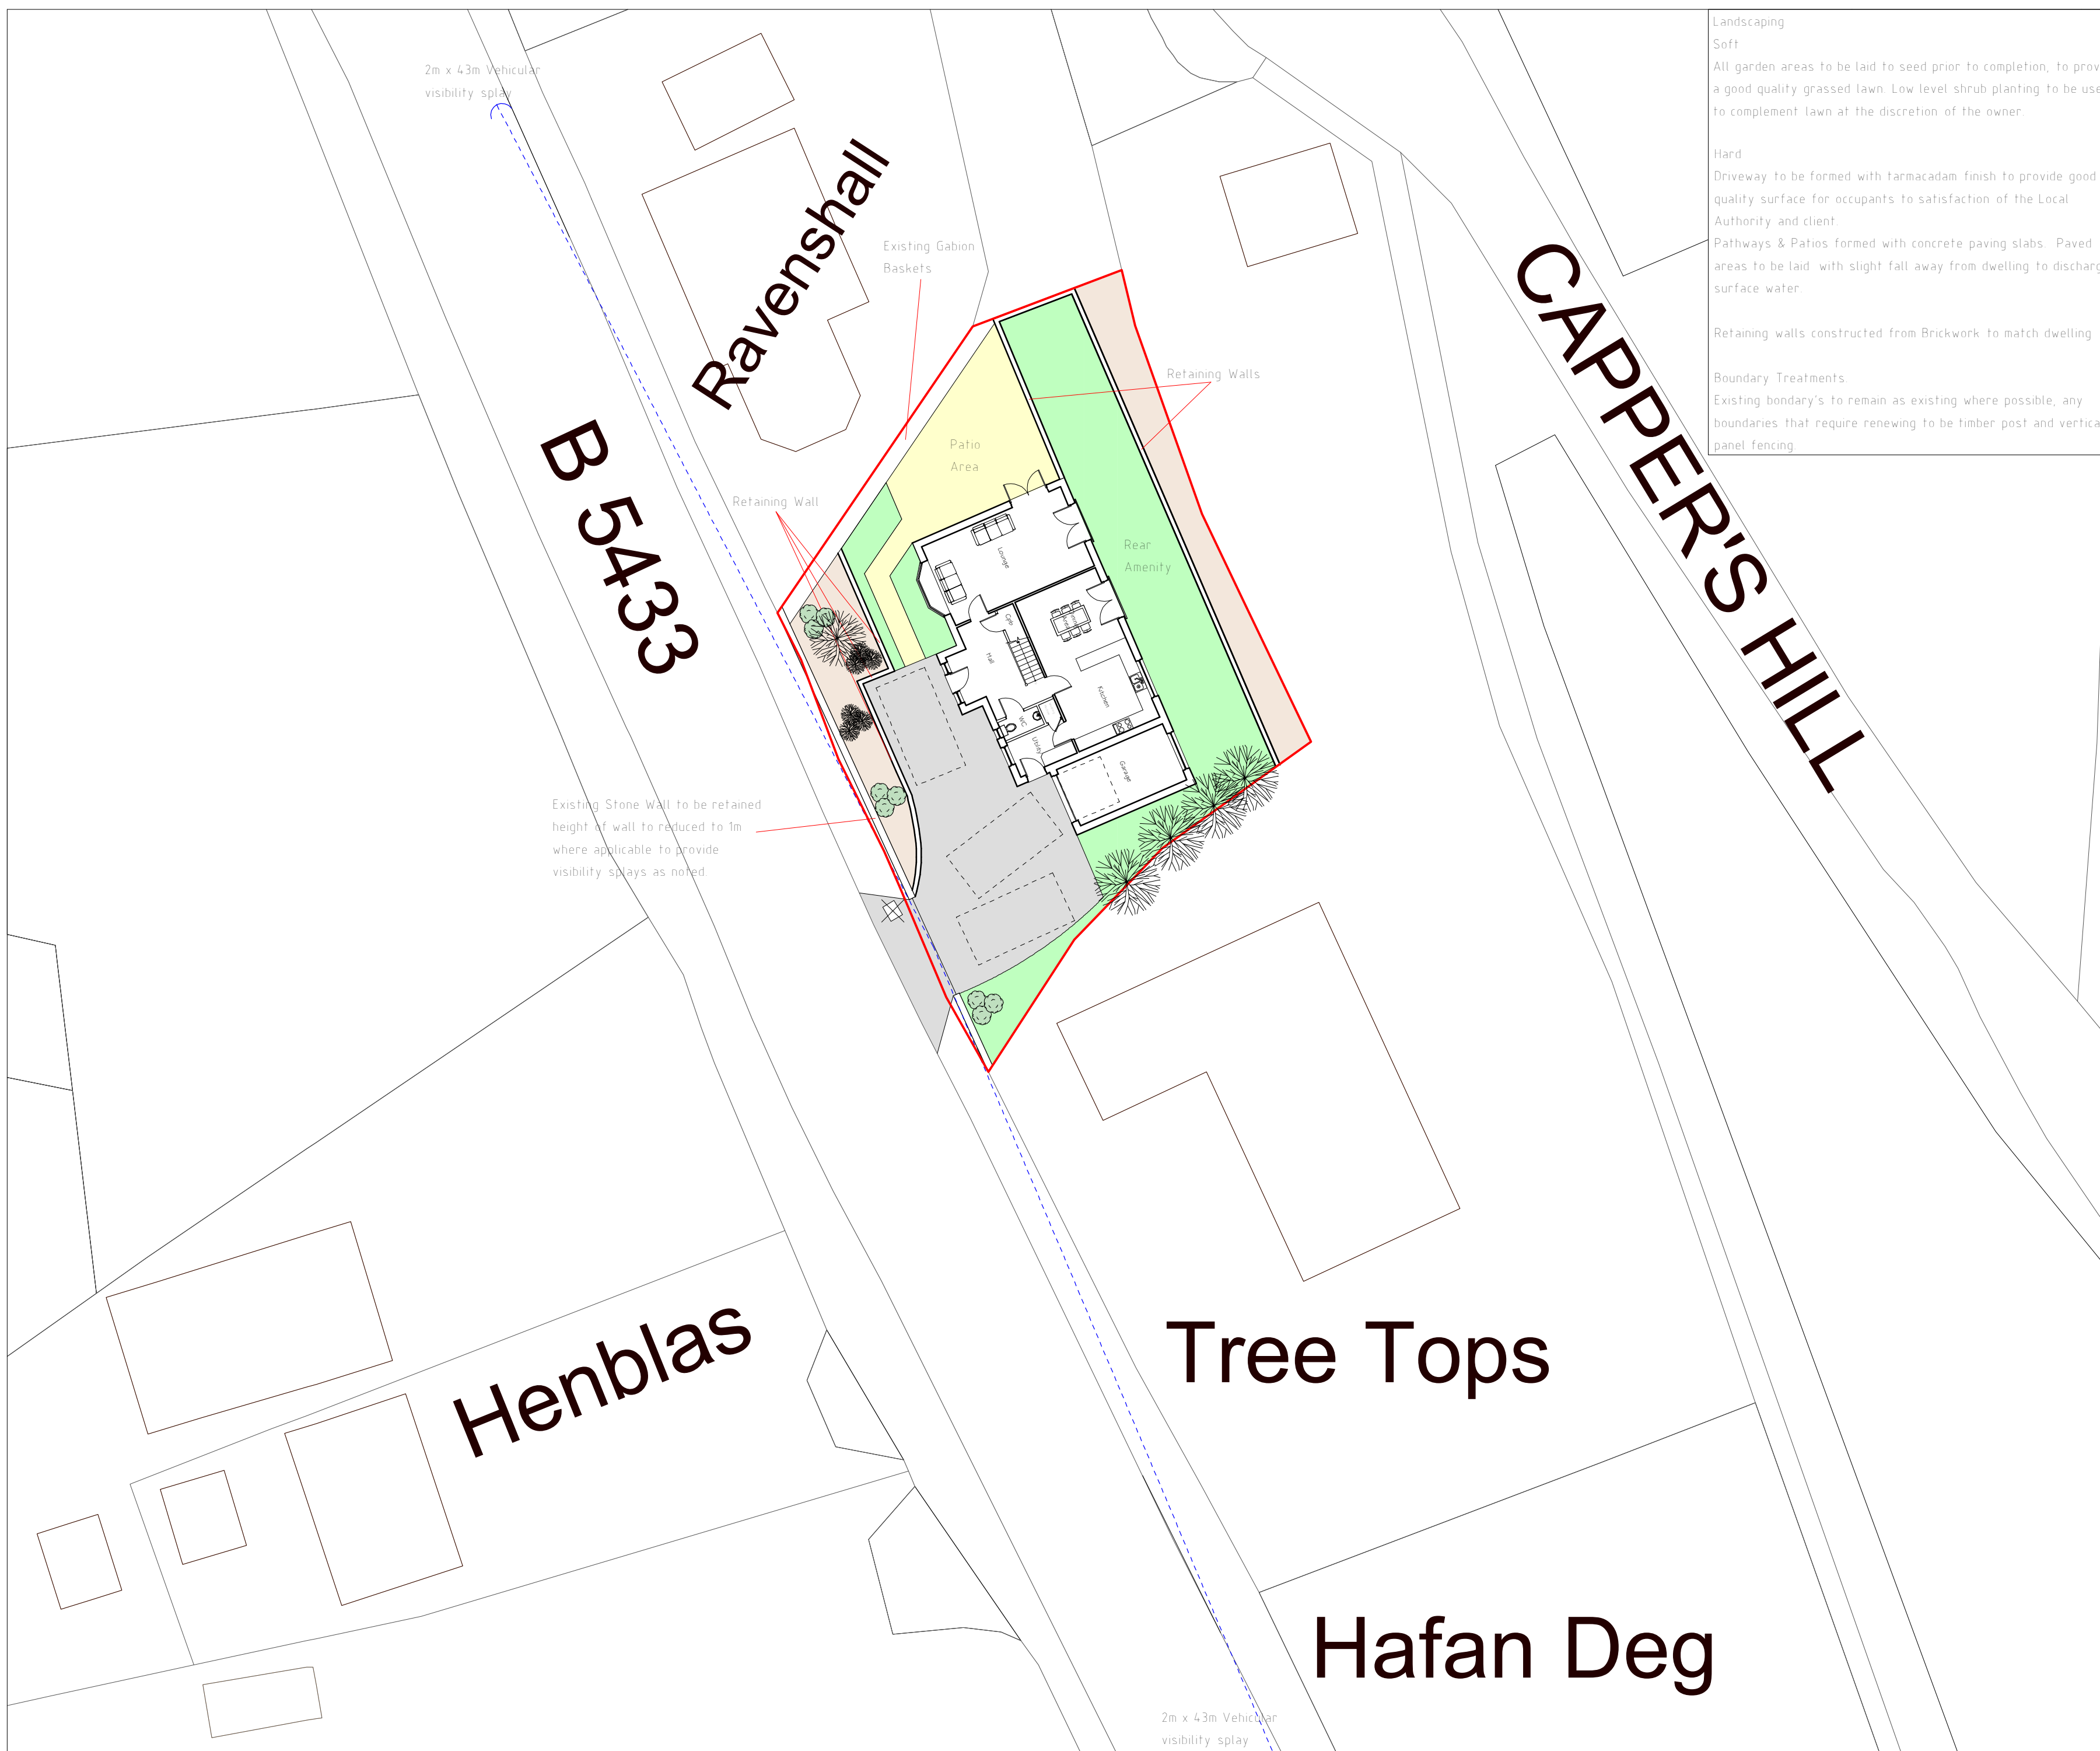

Site Plan 1:200

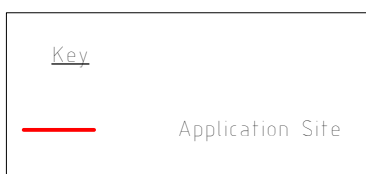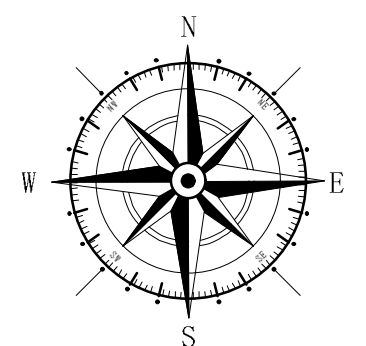

A	11/20	Additional Details Added	DJE
Rev	Date	Detail	Initial

Project:
Proposed Residential
Development on,
Land Adj to Treetops,
Wrexham Road, Brynteg,
LL11 6HT

Title: Planning: Sections, Site & Location Plan	Scale: (A1) 1:100, 1:200 & 1:1250
---	---

Drawn By:	Date:
D.J.Edwards	Mar 2020

Drawing No: E070/006	Sheet: 1 of 1
-------------------------	------------------

blueprint
architectural services

