
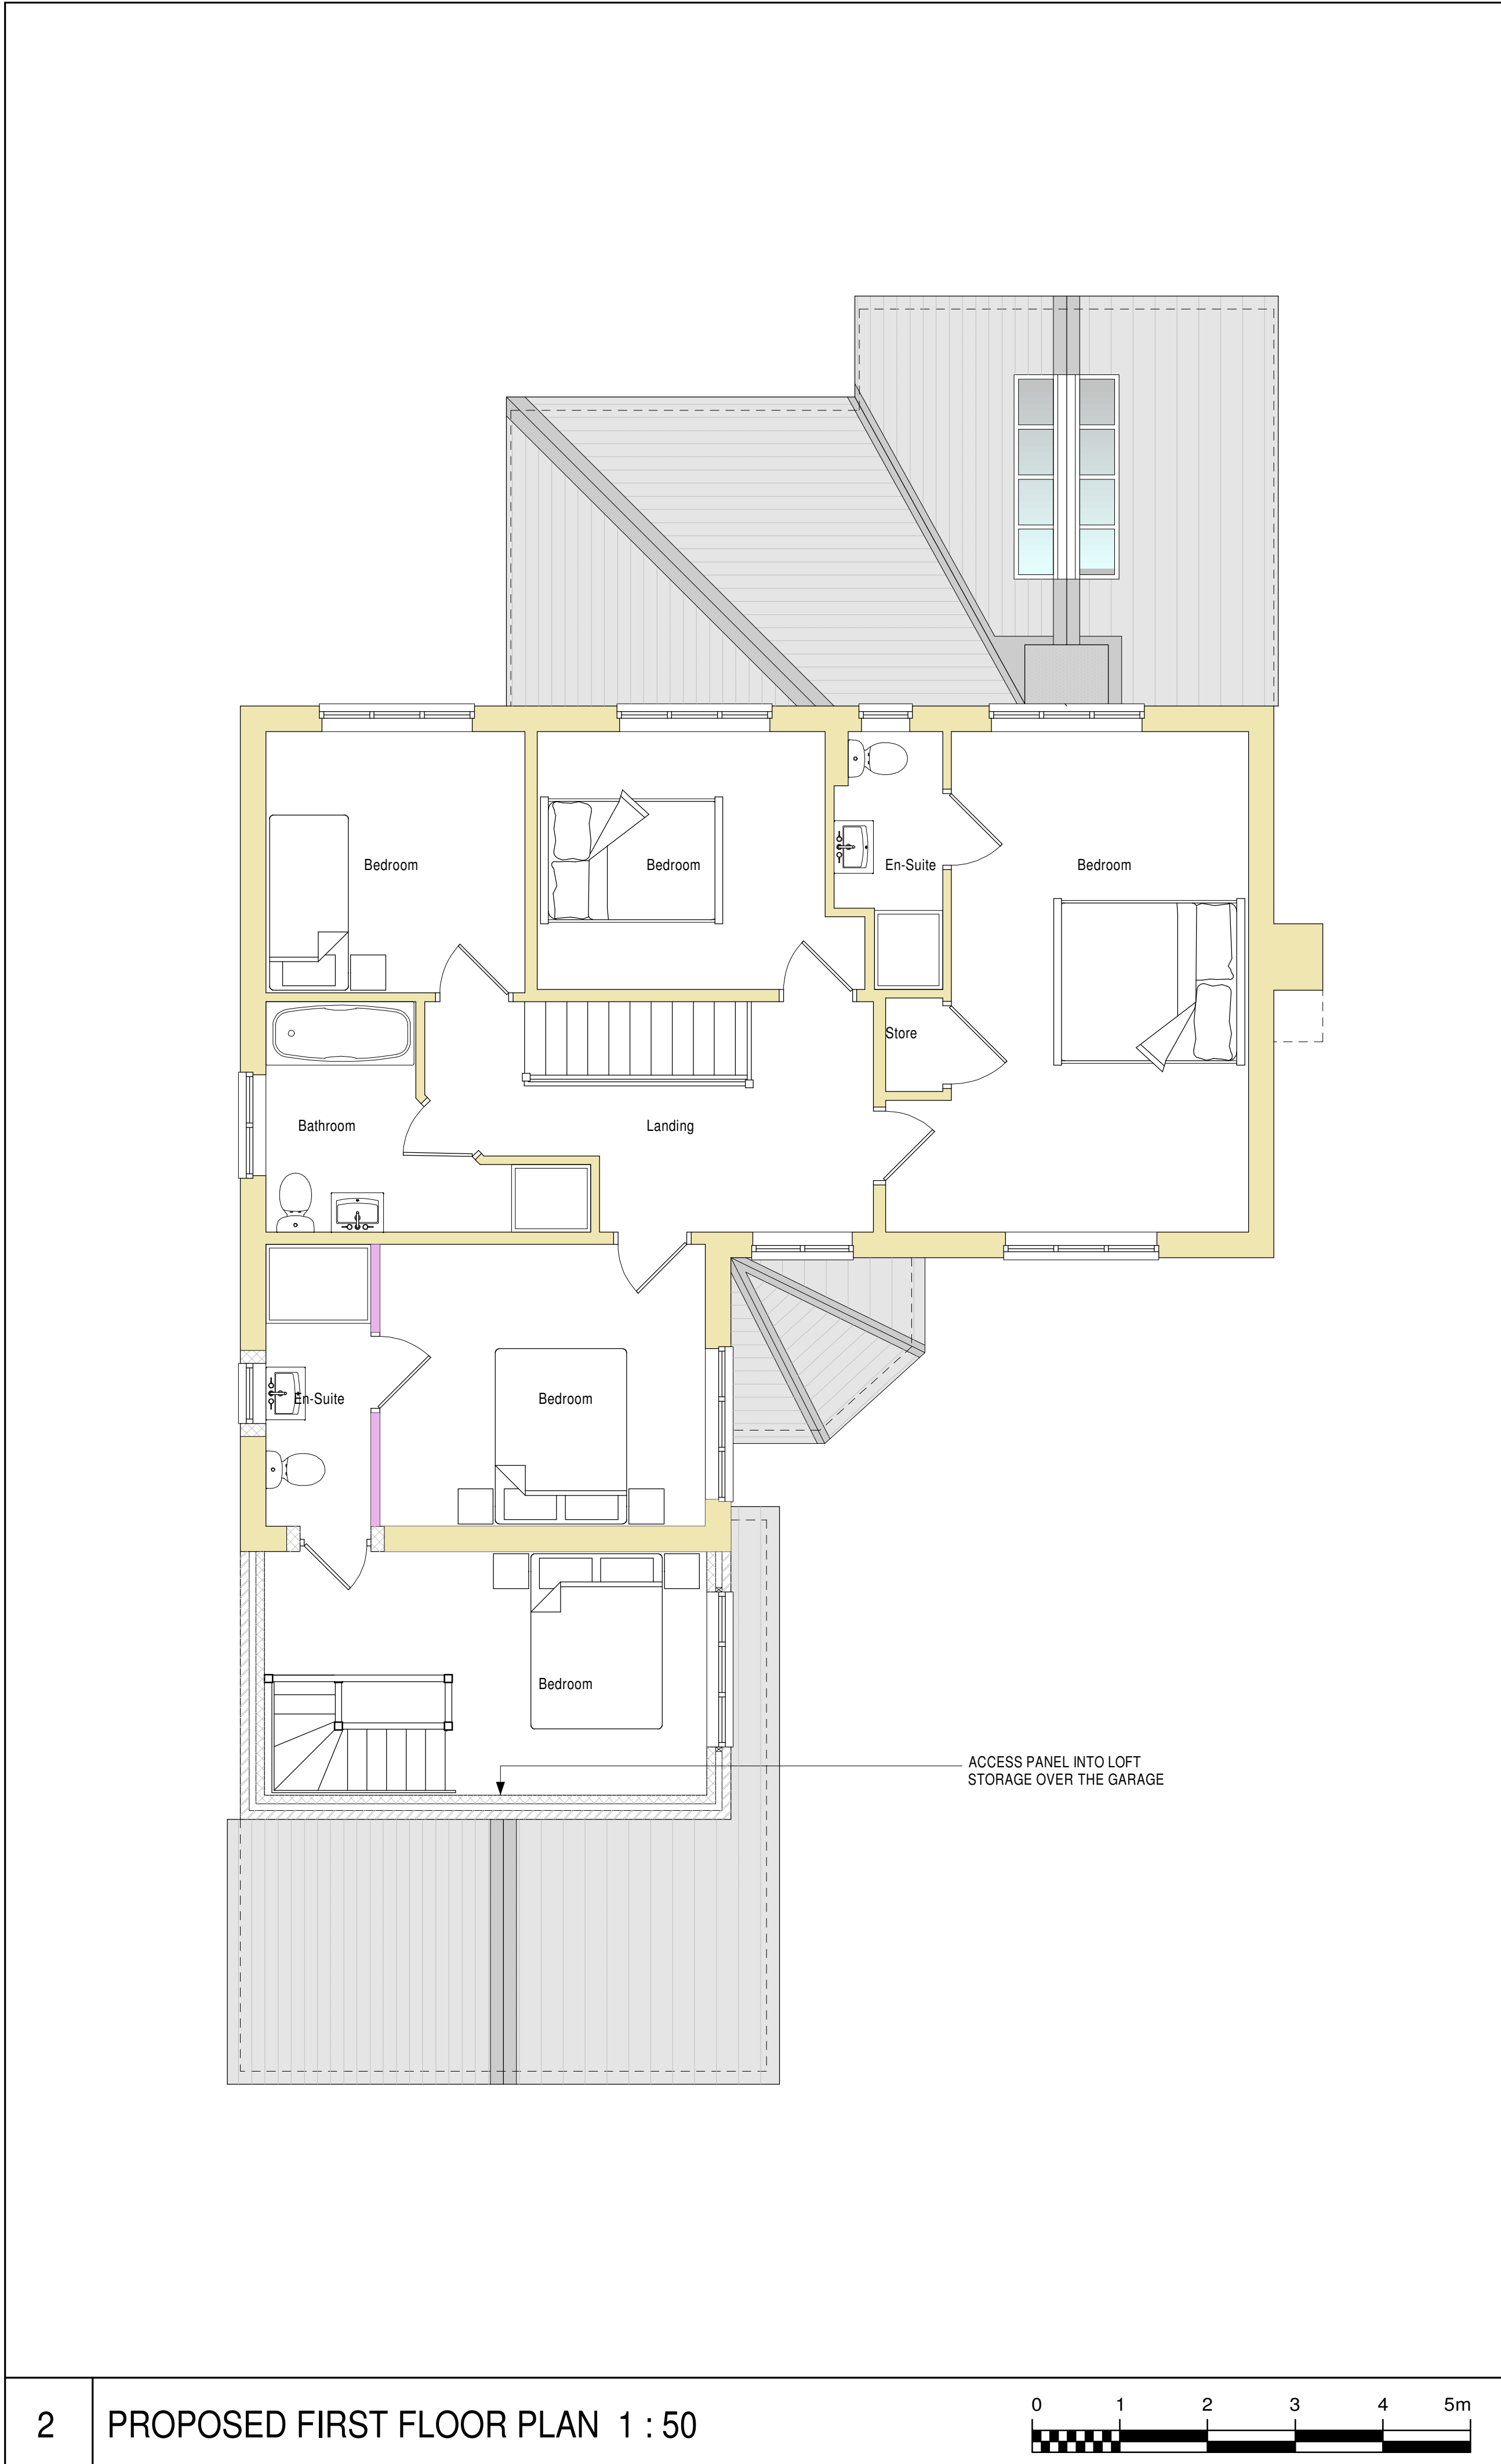


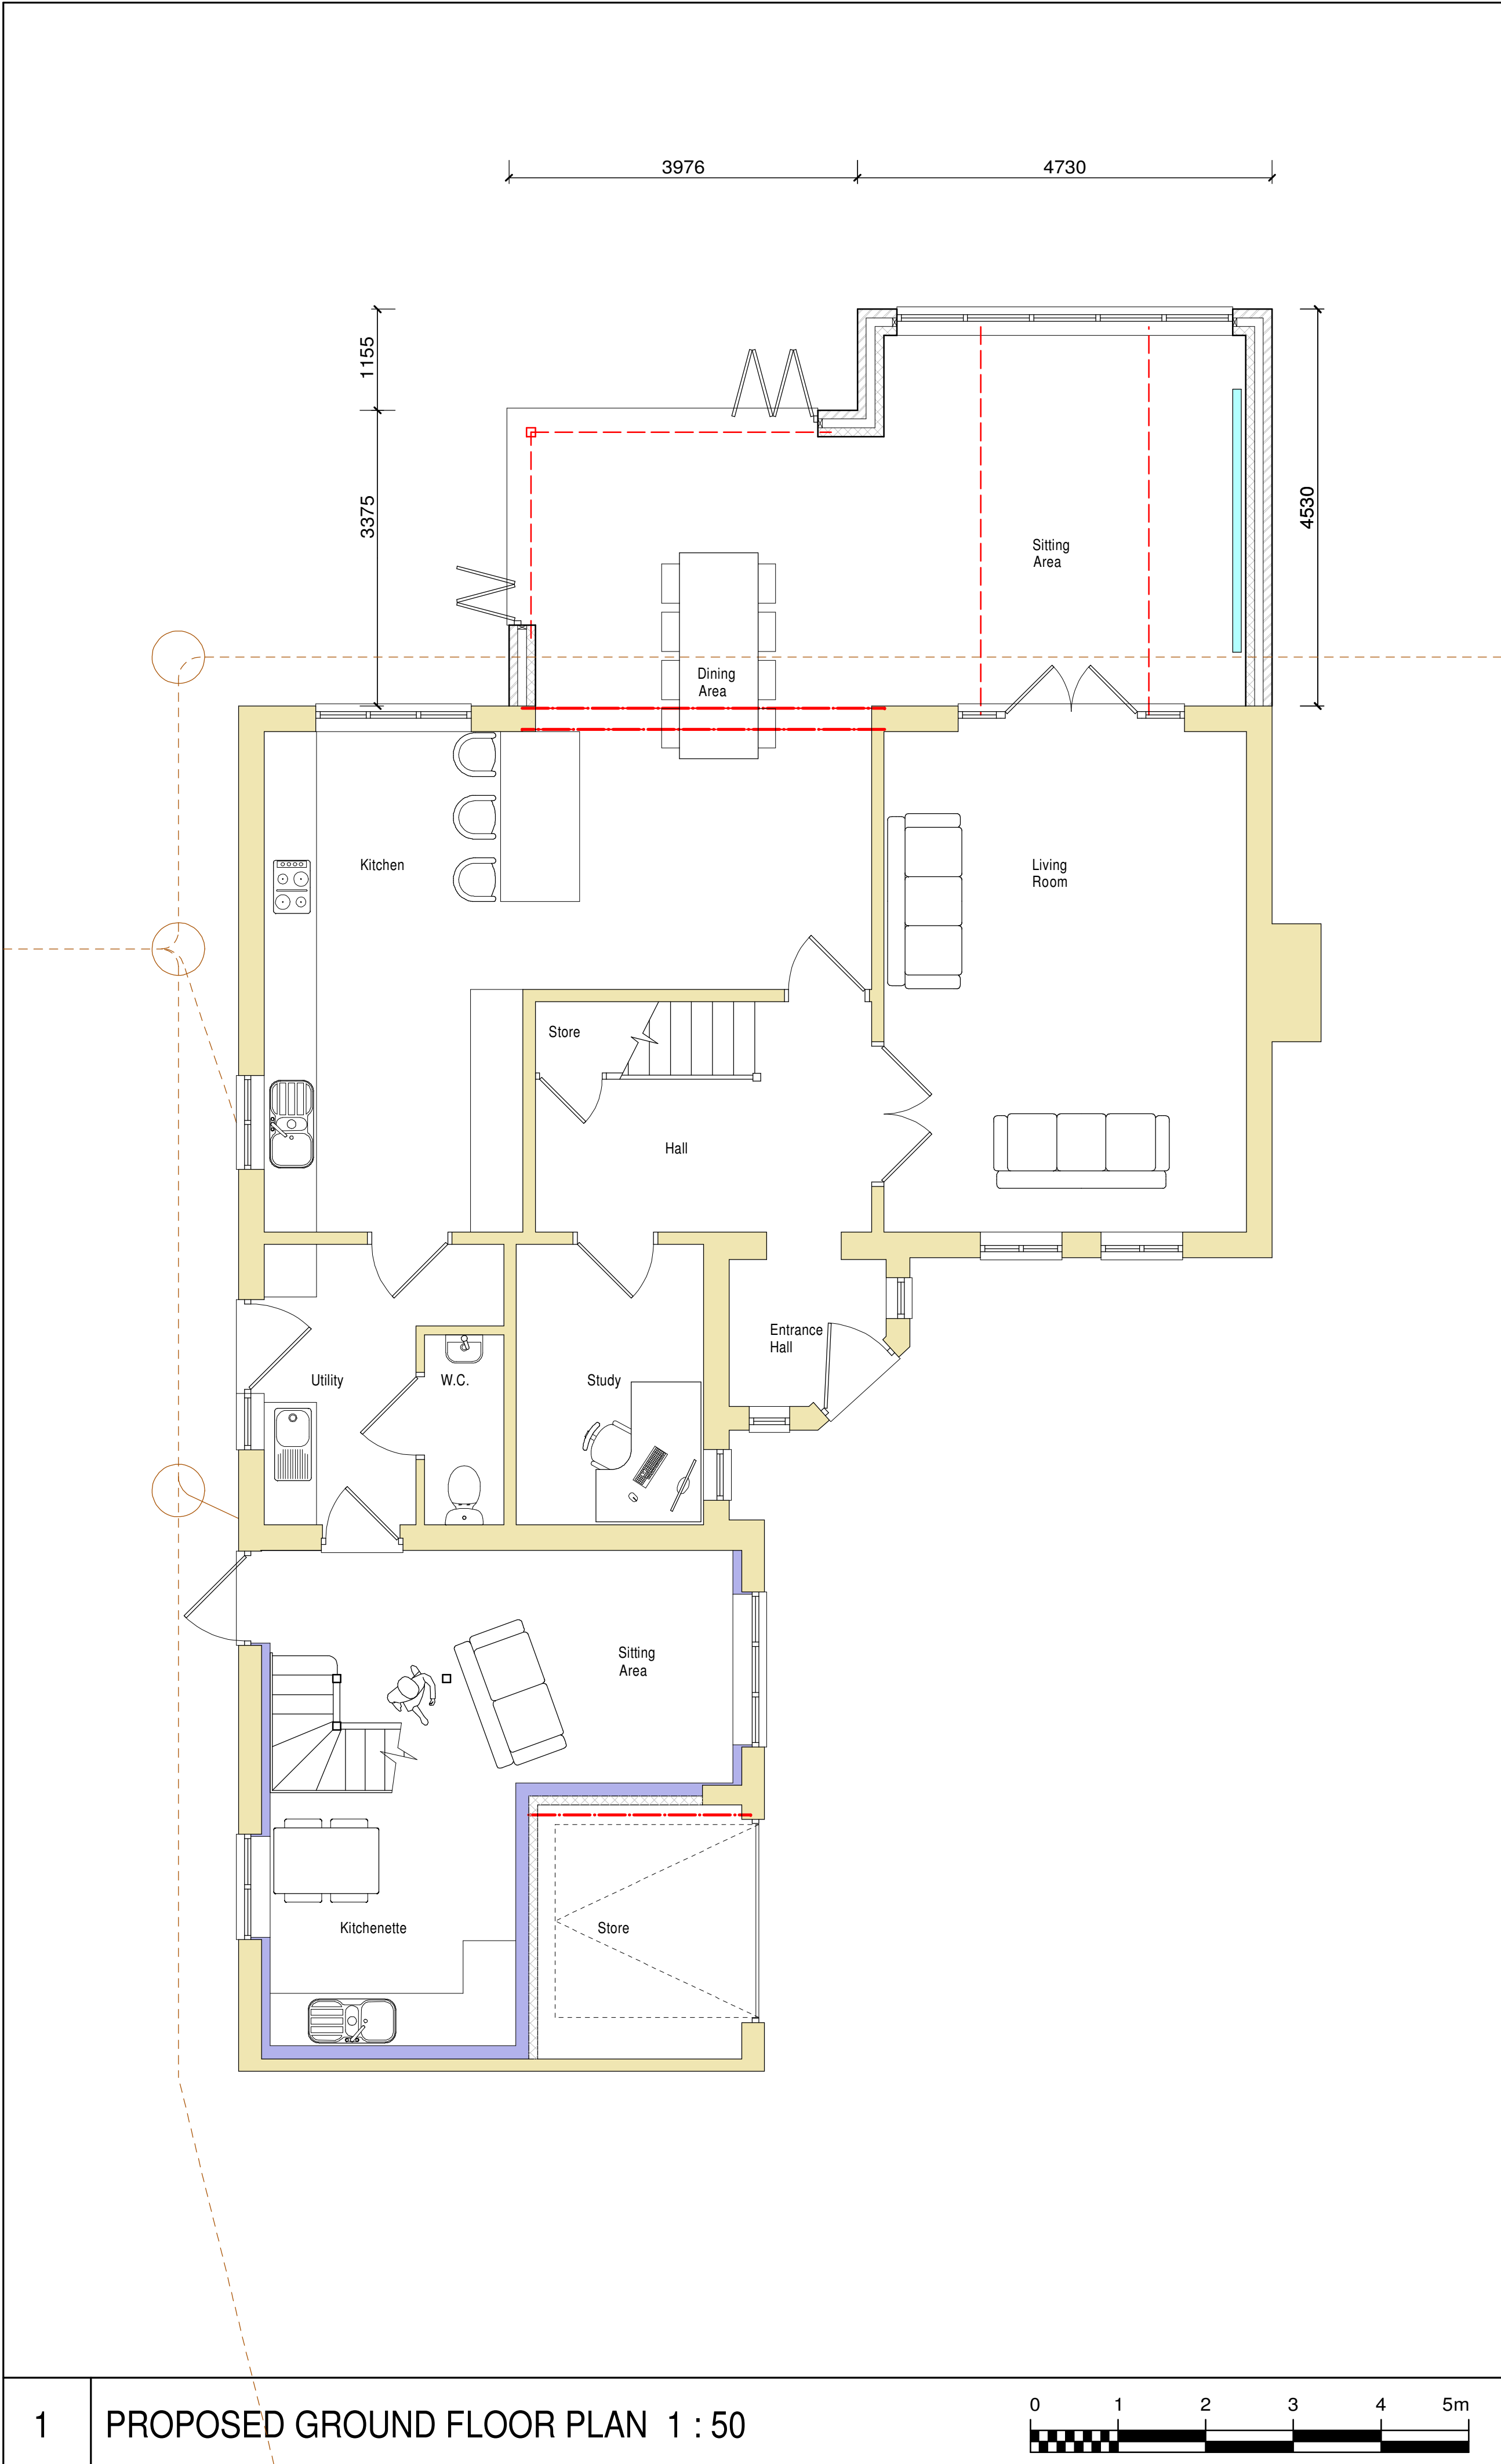

NOTES
All drawings and specifications contained in this document are the copyright of ARH Architectural Design.
All dimensions must be checked on site and not scaled from the drawings.
All discrepancies must be notified to the Agent immediately.

KEY :

Rev	Date	Revisions
B	02.02.2022	AMENDED TO SUIT CLIENT COMMENTS
A	27.01.2022	AMENDED TO SUIT CLIENT COMMENTS

Drawn by : A.R. HEWITT
Date : MARCH 2021

ARH Architectural Design
206 Liverpool Road,
Whitchurch,
Shropshire,
SY13 1UT

Tel: 07891 147512
e-mail
arharchitecturaldesign@gmail.com

ARH Architectural Design is the trading name of Saury Hewitt & Associates Ltd.
Company Registered in England and Wales No: 12336458

© copyright This drawing must not be reproduced without first obtaining written permission

Client :
Mr and Mrs P. Levell

Job Title :
PROPOSED EXTENSION AND INTERNAL ALTERATIONS AT
13 HILL CREST,
PENLEY,
WREXHAM,
LL13 0NL

Drawing Title :
PROPOSED FLOOR PLANS

Dwg No :	Scale :	Rev :
SHA58/03	As Shown @ A1	B