



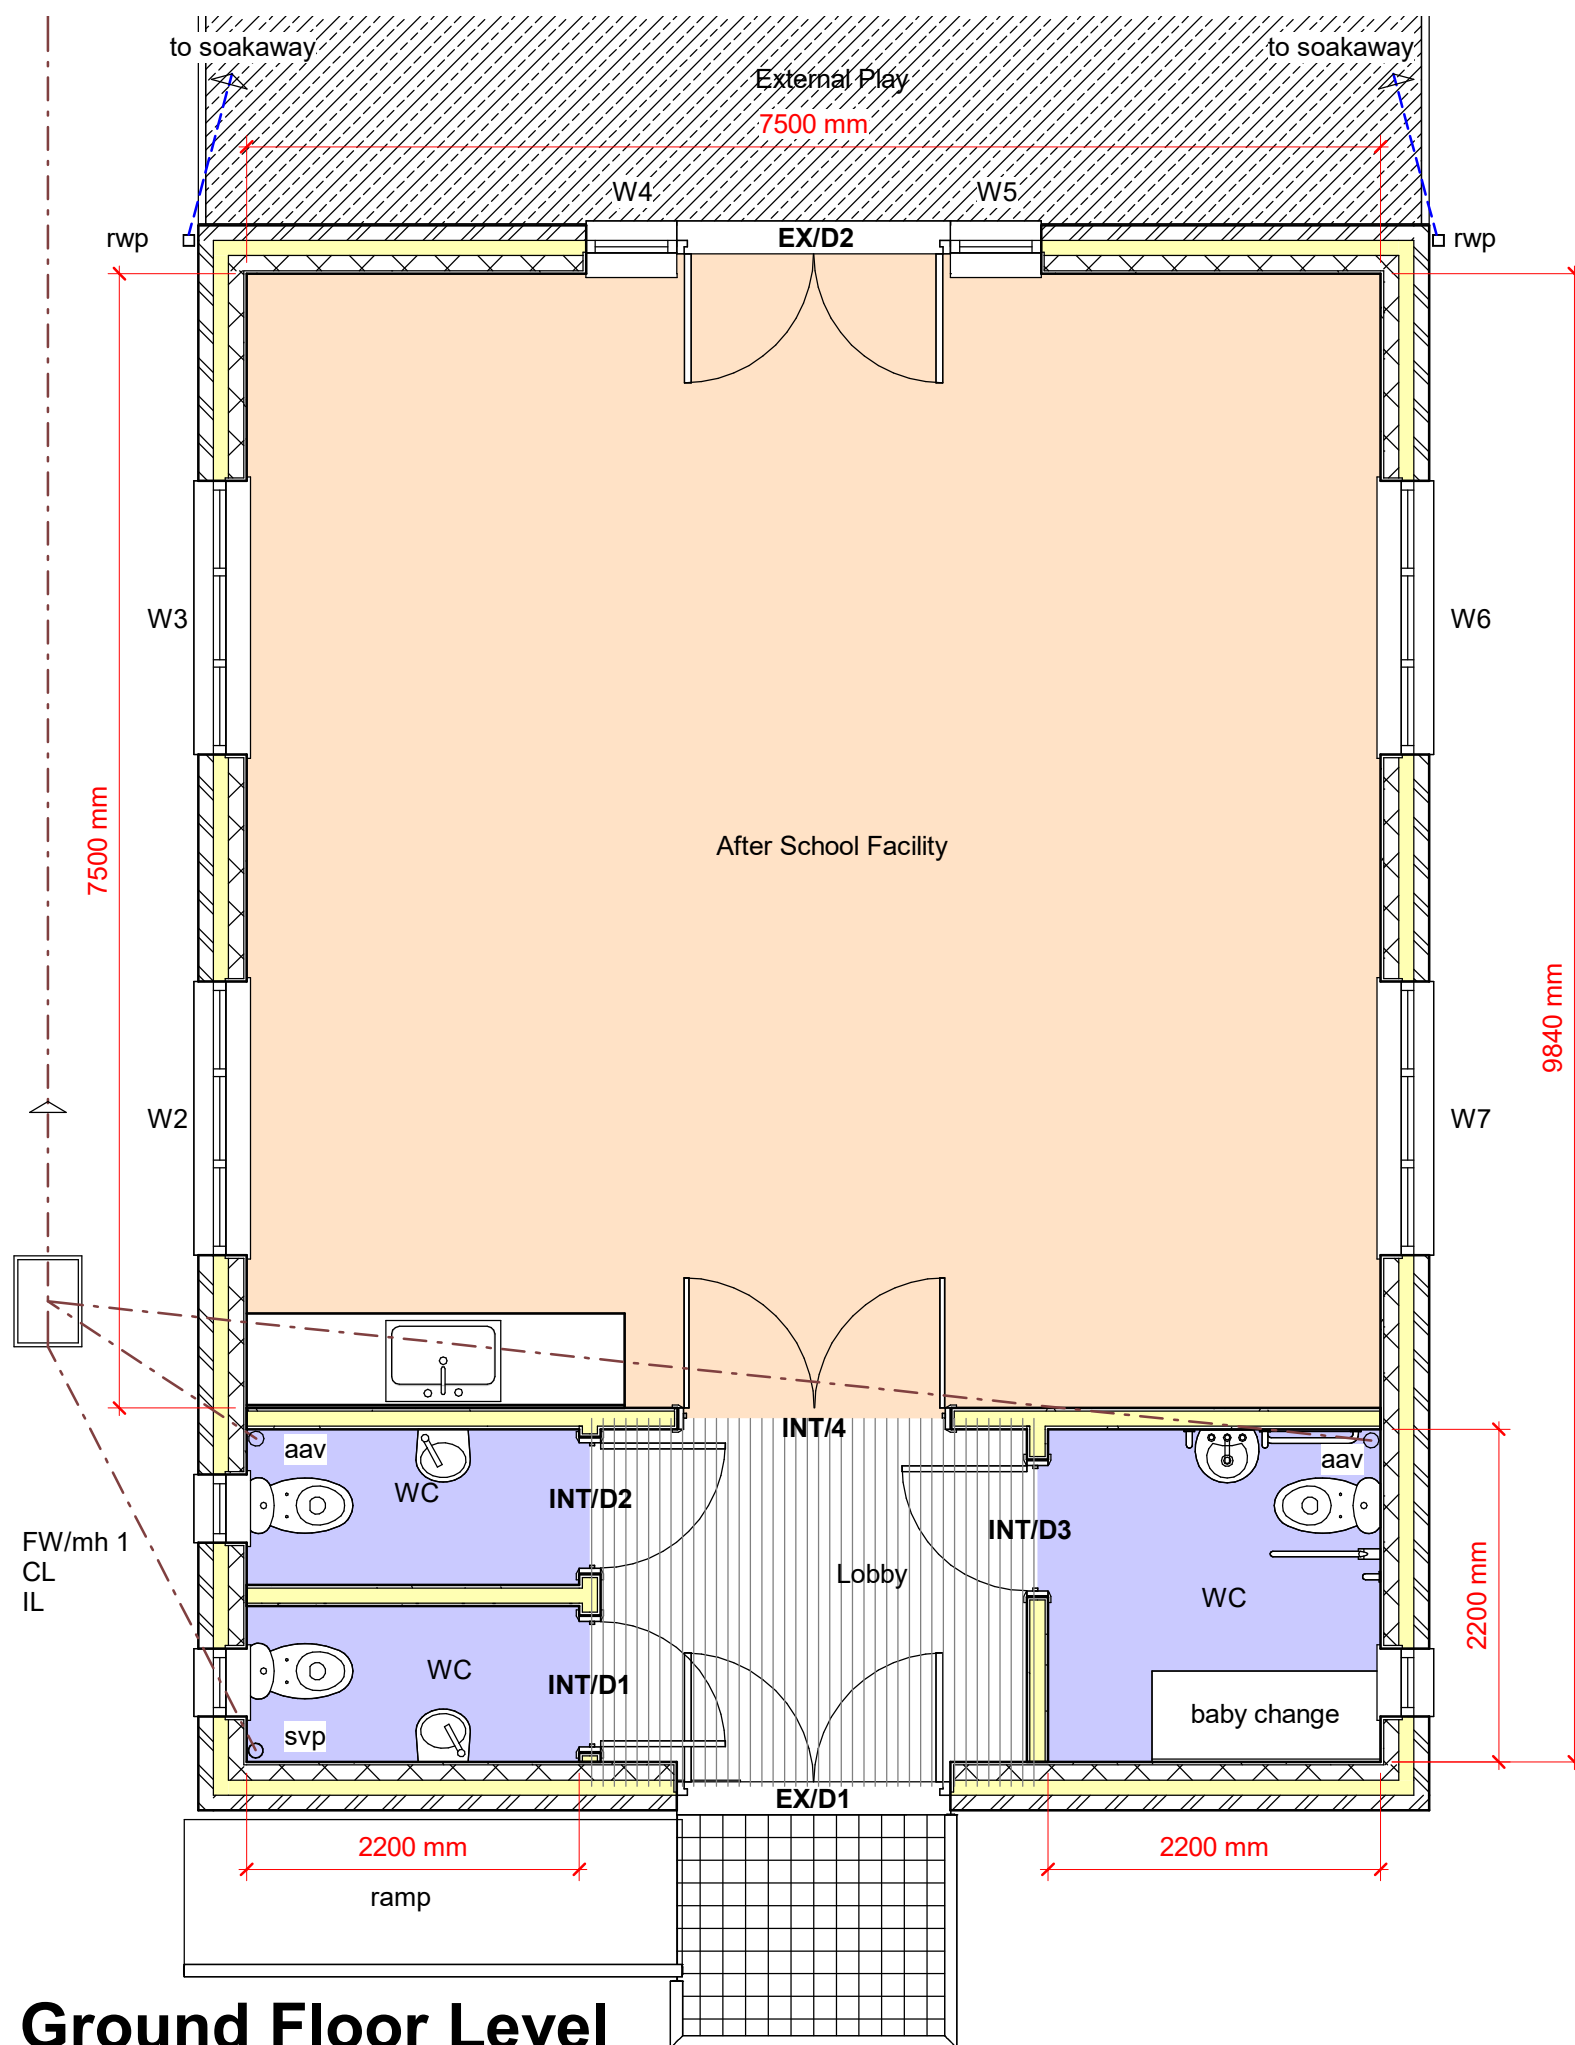

Ground Floor Level
1 : 50

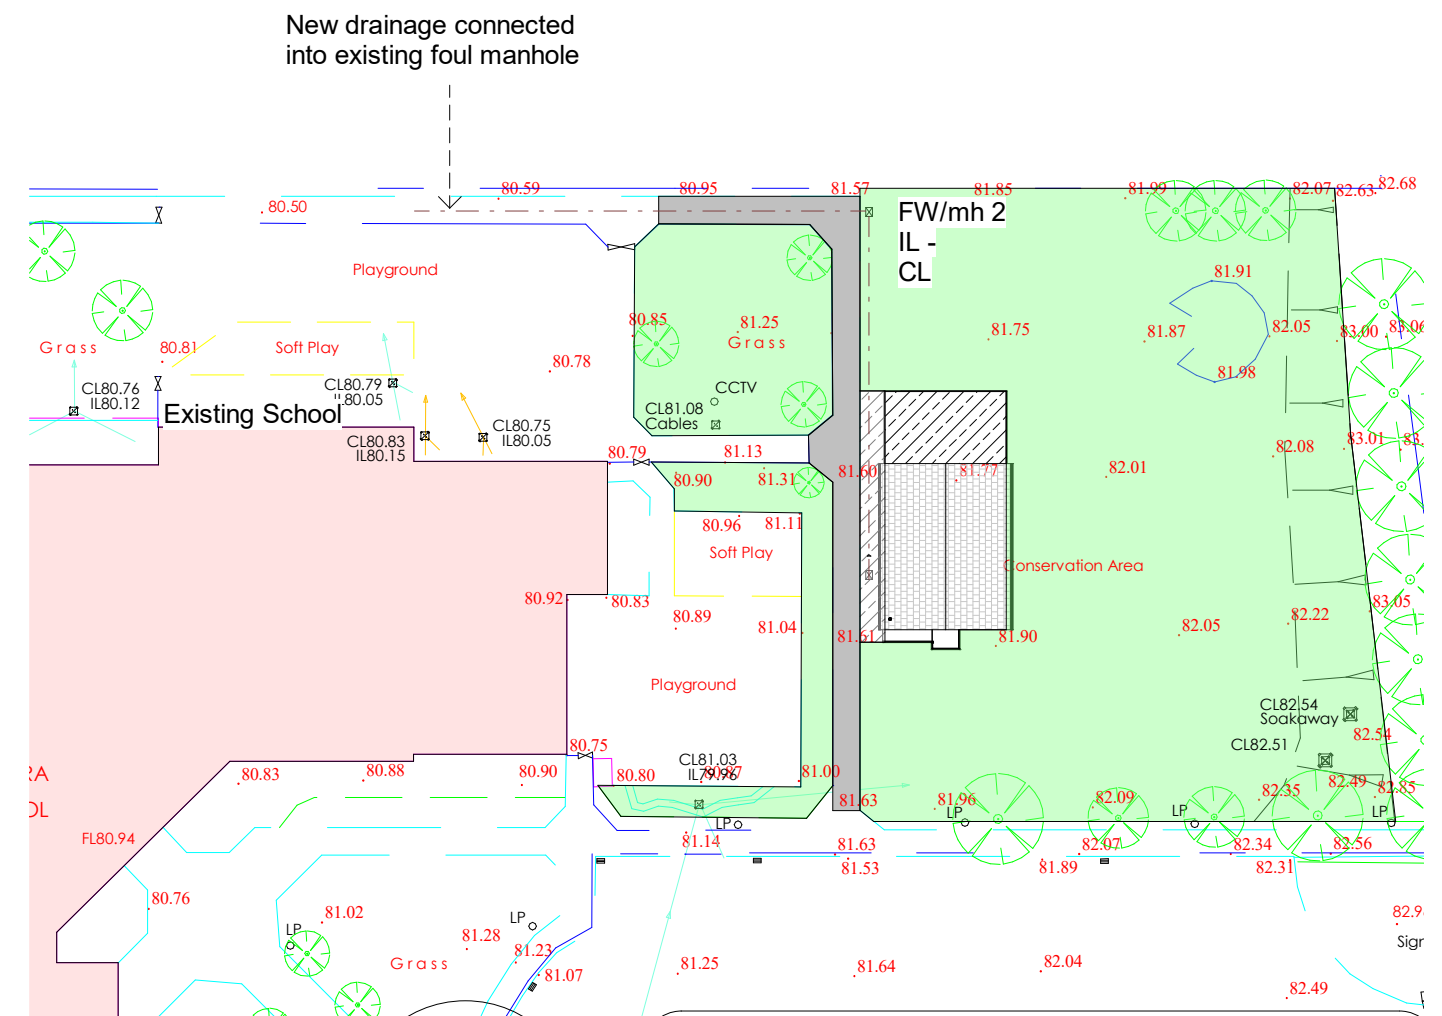

Site Plan
1 : 500

Drainage:

Foul - New foul drainage to be connect to existing foul manhole located on site

Surface water - To discharge into soakaways located on site

C	Planning issue	BH	20/06/22
B	Additional toilets added	BH	11/11/21
A	Re-design	BH	11/10/21
Rev:	Description:	By:	Date:

 WREXHAM COUNTY BOROUGH COUNCIL STEPHEN T. BAYLEY HEAD OF HOUSING AND ECONOMY RUTHIN ROAD OFFICES, WREXHAM. LL13 7TU Tel: (01978) 315620 Fax: (01978) 315320			
Client: Alexandra School, Wrexham			
Project: After School Facility			
Details: Proposed Site and Floor Plans			
Drawn / Checked:	Date:		
BH ?	Oct. 2021		
Scale @ A3:	Project No:	Drawing No:	Revision:
As indicated	PD/2021/12	FP/02	C