


N.B. Please do not scale from these drawings.
All dimensions to be taken on-site. If in doubt - ask.

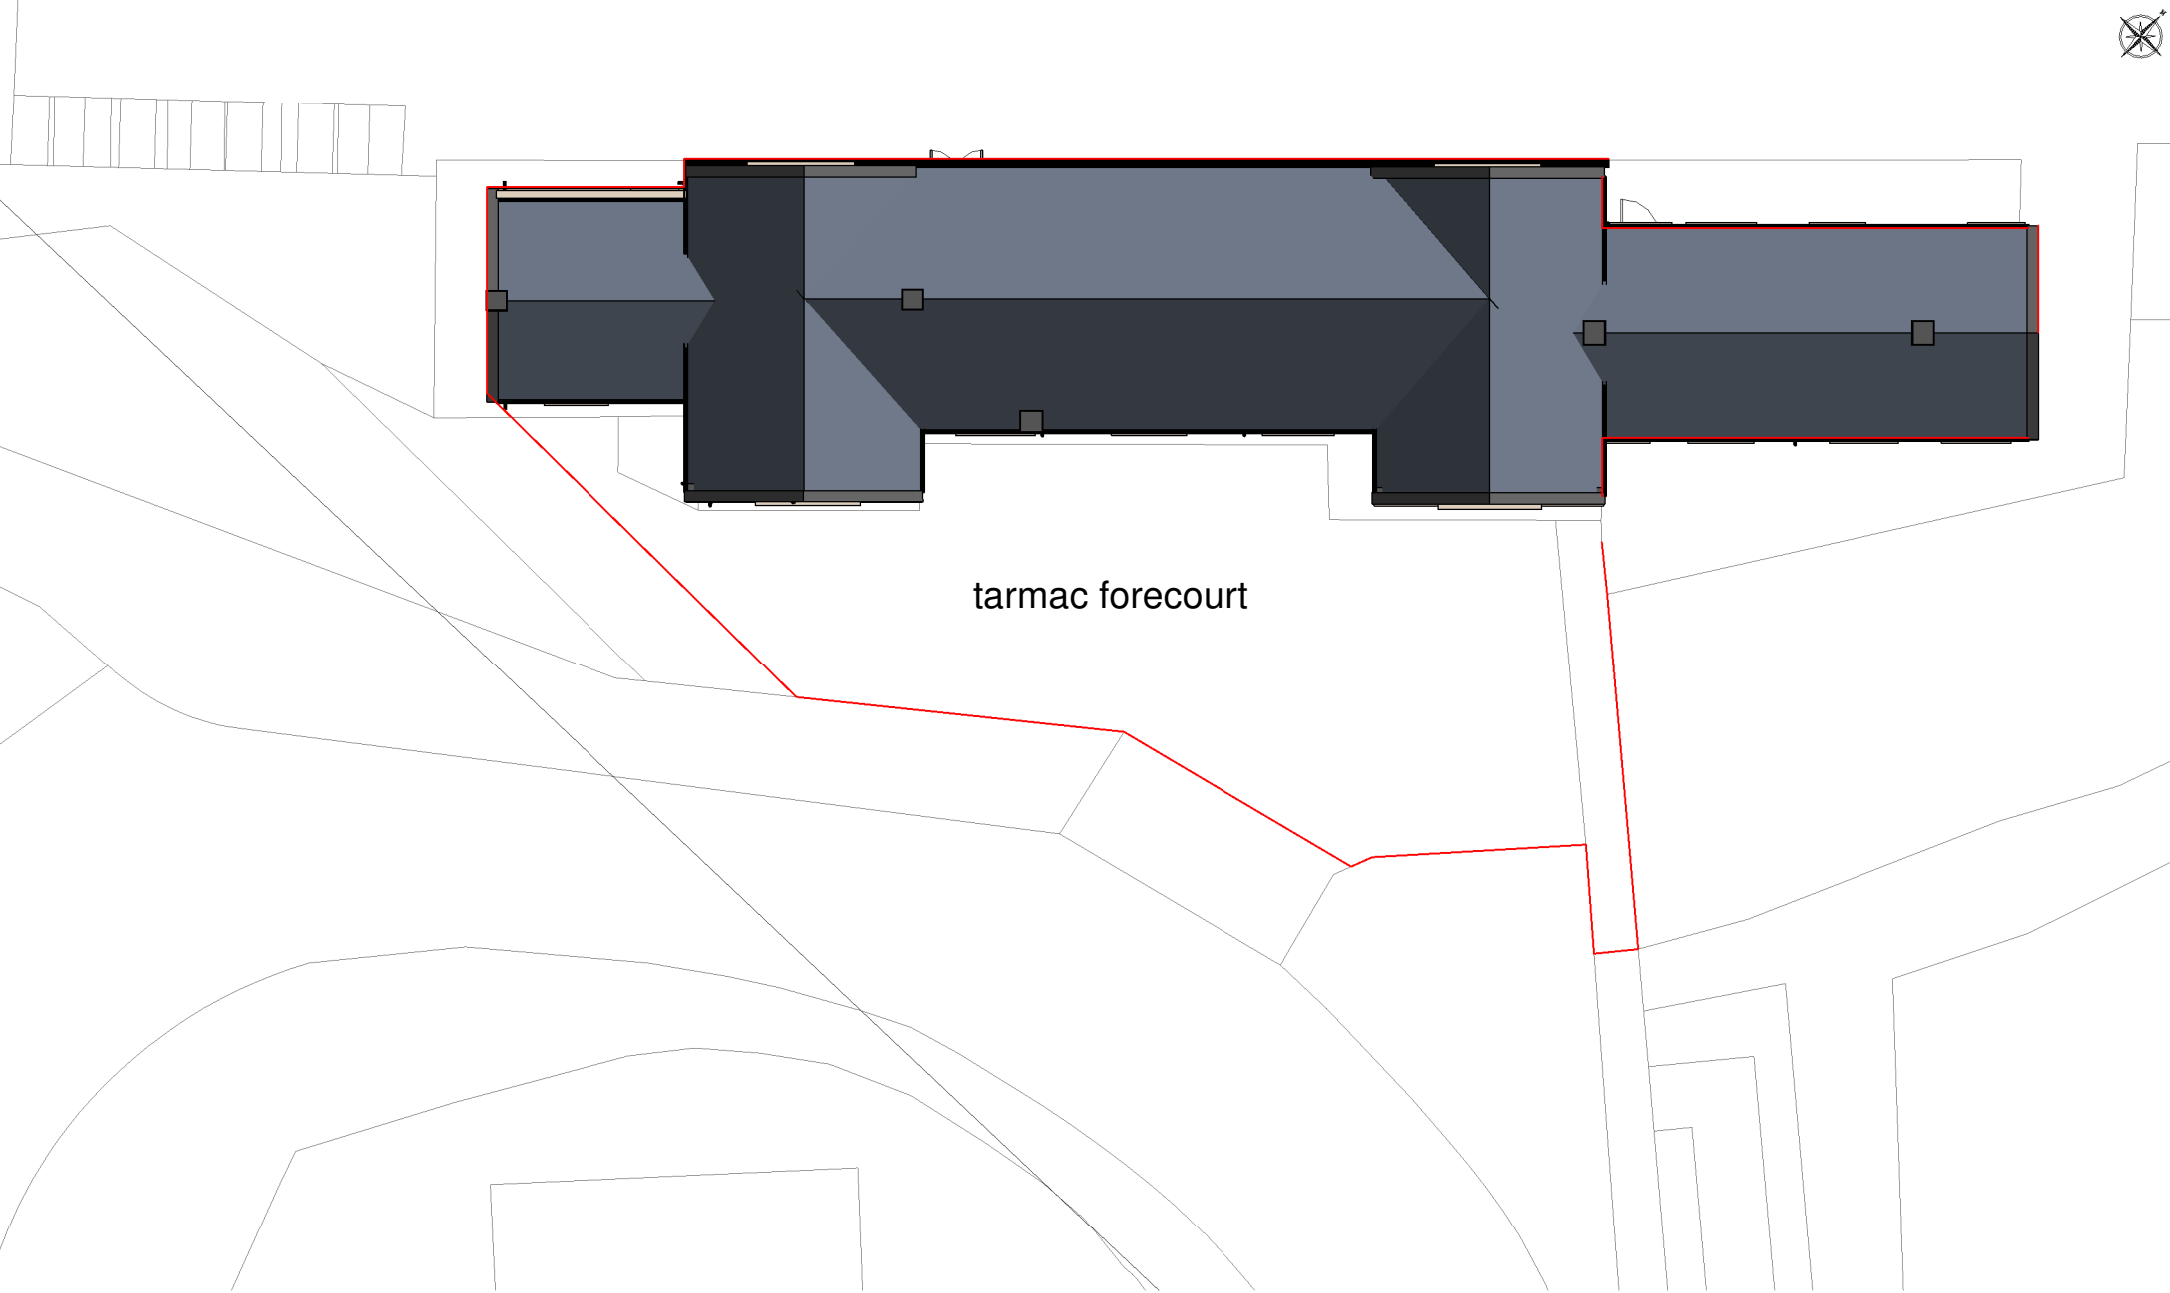

tarmac forecourt

Rev.	Revision Description	Date
------	----------------------	------

Anne Netherwood Chartered Architect
11 Cottage Fields, St Martins, Osewestry, Shropshire SY11 3EJ
Tel 44(0)1691 778 495
44(0)7580 162 344
e-mail: anne@annenetherwood.co.uk
web: www.annenetherwood.co.uk

Project Ruabon StationHouse, Ruabon

Title Roof Plan

Scale @ A3	Drawn By	Checked By	Date
1 : 200	DDC	AN	25/04/22

Job No.	22-06	Sheet No.	A003	Rev.
---------	-------	-----------	------	------