


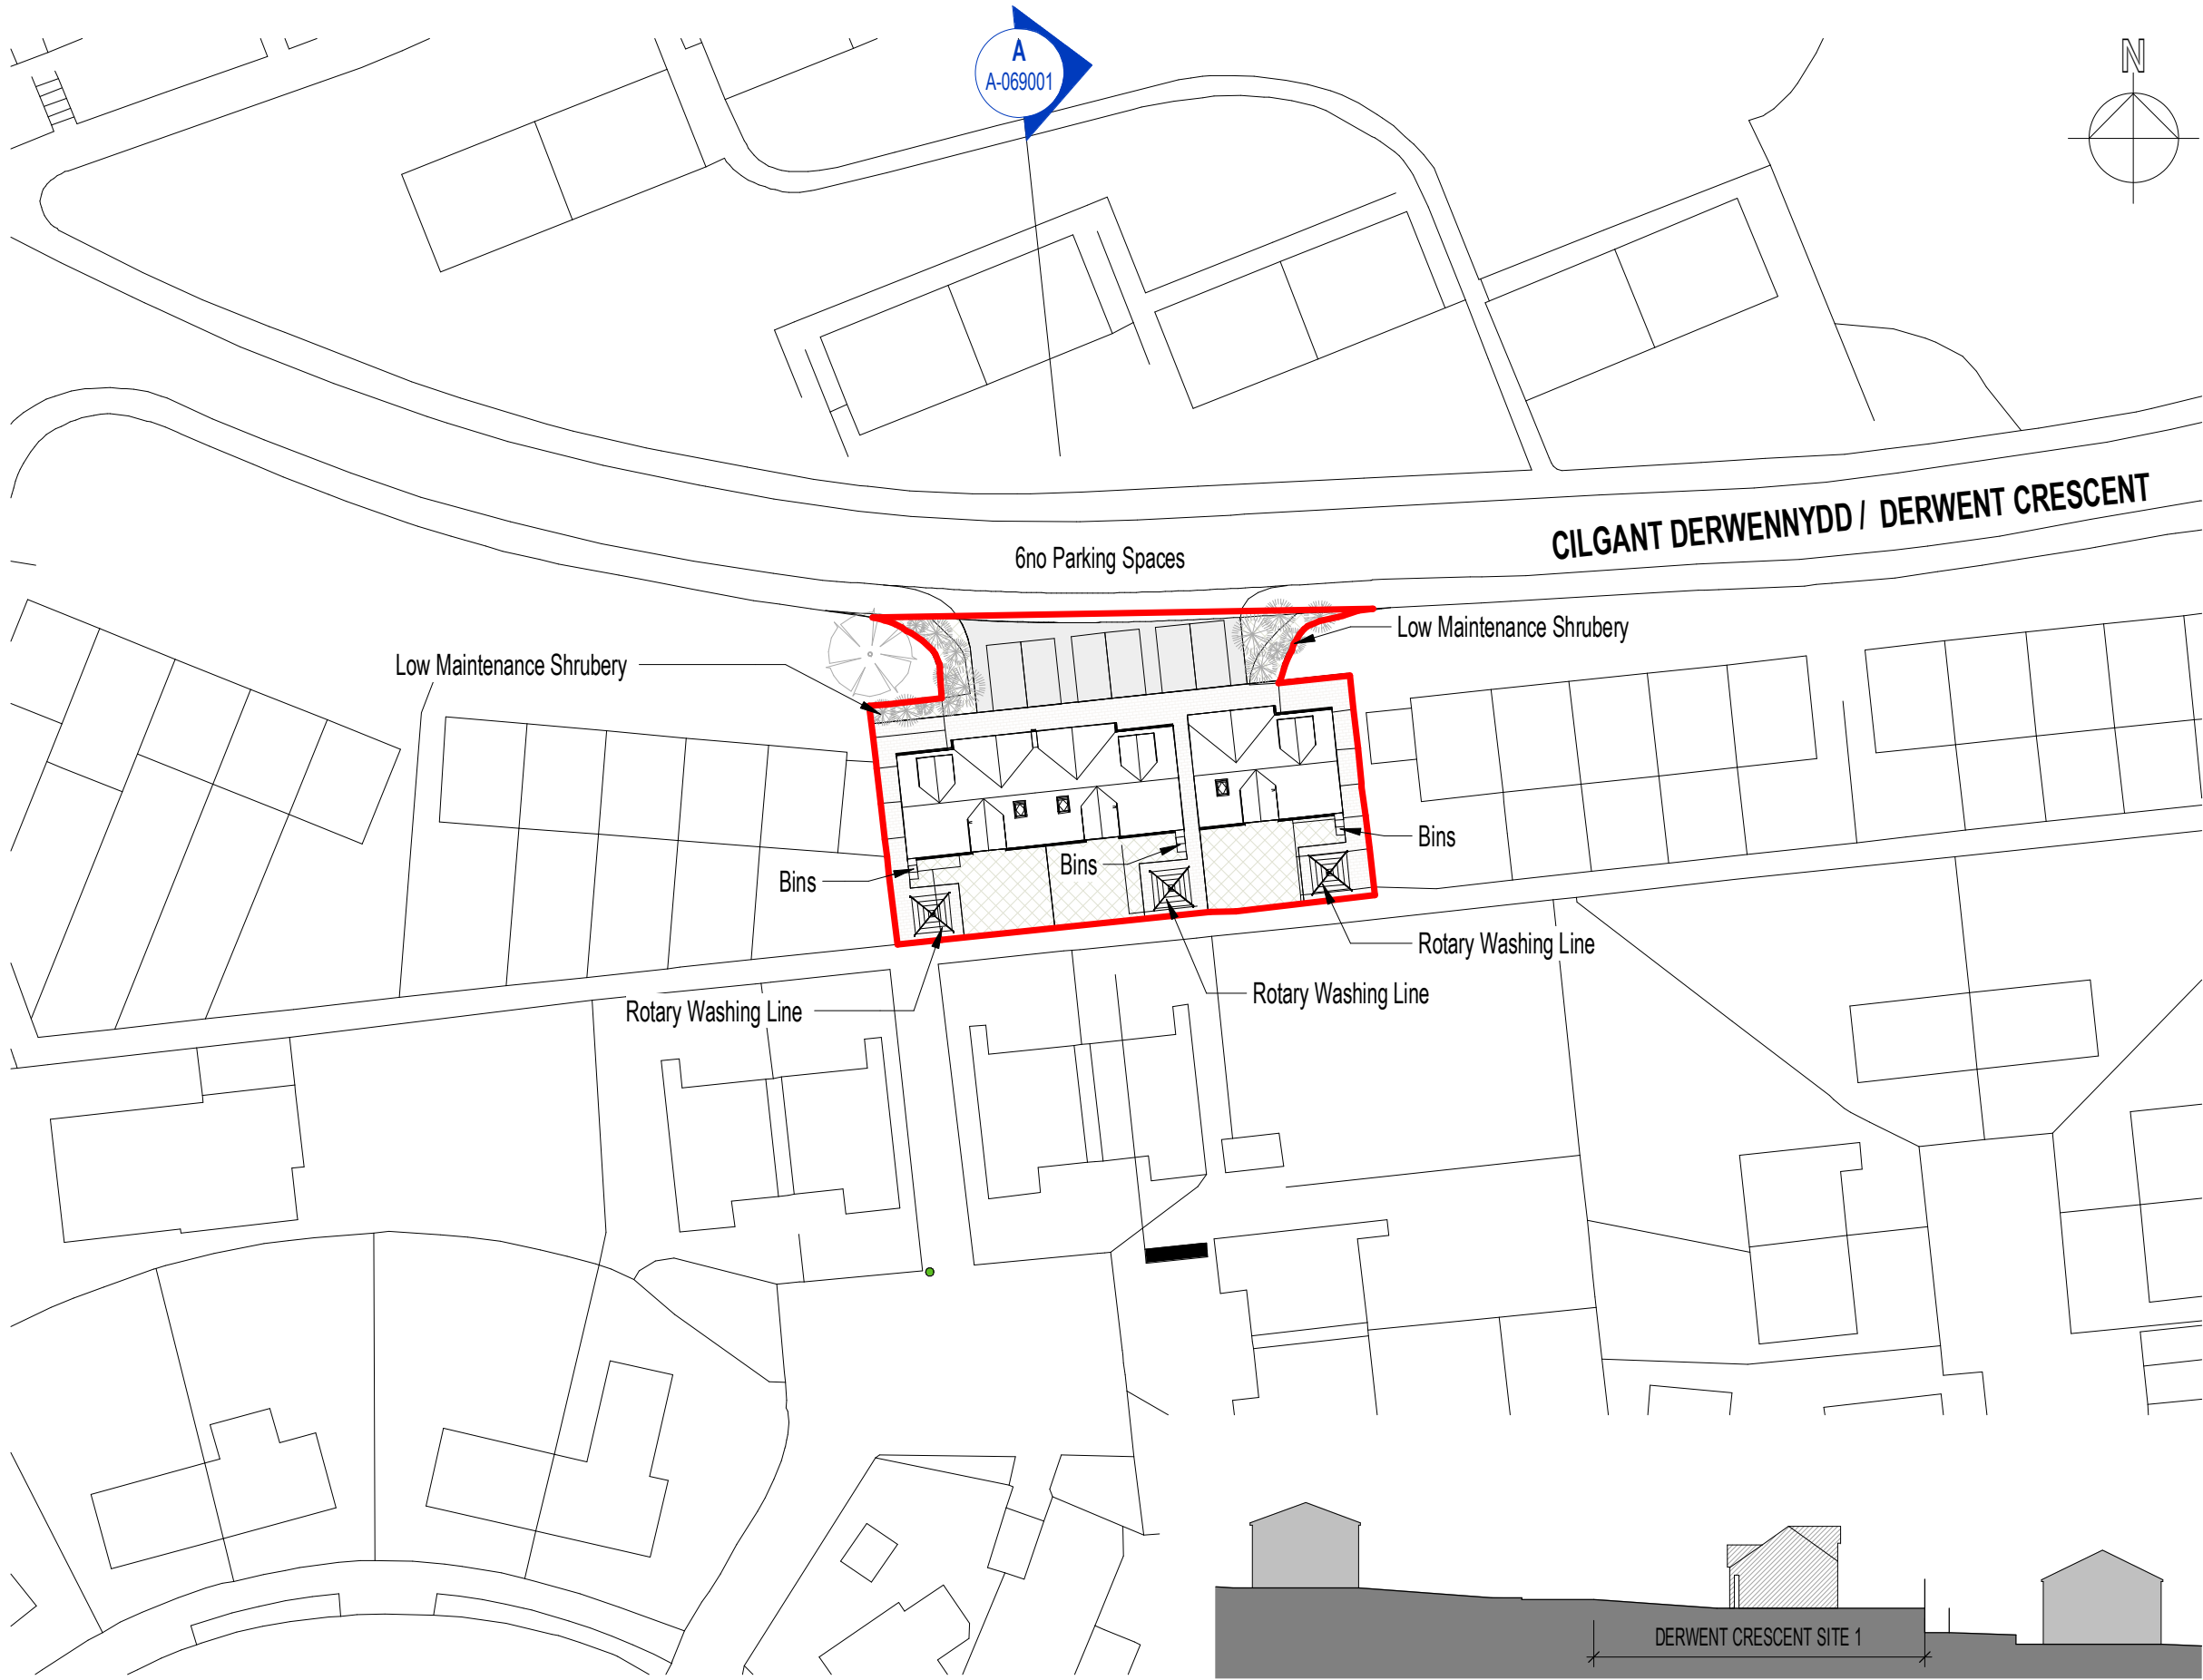

Construction (Design and Management) Regulations

Design risk assessments are carried out throughout the design stage of this project in accordance with company procedures and manuals. Where reasonably possible all areas of risk applicable to design and end use of the construction have been identified and then eliminated, mitigated or recorded as a residual risk. Note that general risks of which a competent designer or contractor should be aware are not included. This drawing is to be read in conjunction with the Pre-construction Information and all related documents prepared in accordance with the current Construction (Design and Management) Regulations 2015 and all applicable Health and Safety legislation as currently amended.

Please Note

Levels shown are indicative and proposed building FFL is to be confirmed prior to commencement on site.

SITE BOUNDARIES

P03	Added Site Section TB KO'H KO'H	19/11/2021
P02	Revised scale to 1:500 TB KO'H KO'H	18/11/2021
P01	Initial issue AJ KO'H KO'H	20/10/2021
REV	DESCRIPTION DRAWN BY CHECKED BY APPROVED BY	DATE
RIBA PLAN OF WORK 2013 WORKSTAGE	LEVEL OF MODEL DEFINITION (LoD)	
Stage 2 - Concept Design	LoD 2 - Conceptual Model	
PURPOSE OF ISSUE - SUITABLE FOR ...	BS1192 STATUS	
Information	Status S2 - Information	

lawray architects
penseiri

CARDIFF 029 2052 8140
LONDON 0207 138 3560
WREXHAM 01978 357 887
www.lawray.co.uk

CLIENT
WCBC

PROJECT TITLE
Acton Housing WCBC

DRAWING TITLE
Derwent Crescent 1 - Proposed Site Plan & Section

PROJECT No	19545			SCALE @ A3	1 : 500
DRAWING No	BS1192:2007 A2-210/61 BS EN ISO 19650			REVISION	P03
AHW-LAW-X-X-DR- A-069001					
DO NOT SCALE	Any discrepancy or query concerning this drawing should be referred to the Architect. Copyright © LAWRA Y LIMITED Registered Office: Greenmeadow Springs, 1 Cae Gwrydd, Tongwynlais, CARDIFF CF15 7AB Reg. Co. No. 2724178, VAT Reg. No. 134 2146 06				

DERWENT CRESCENT 1 - PROPOSED SITE PLAN



DERWENT CRESCENT 1 - PROPOSED SITE SECTION A

Print Date: 19/11/2021 16:29:13

File Name: X:\02_Projects\19545_ActonHousing\WCBC\04_Deliverables\04_RevitCentral\AHW-LAW-X-X-M3-A-000002 - Site Plan.rvt