





Rear Elevation 1:50

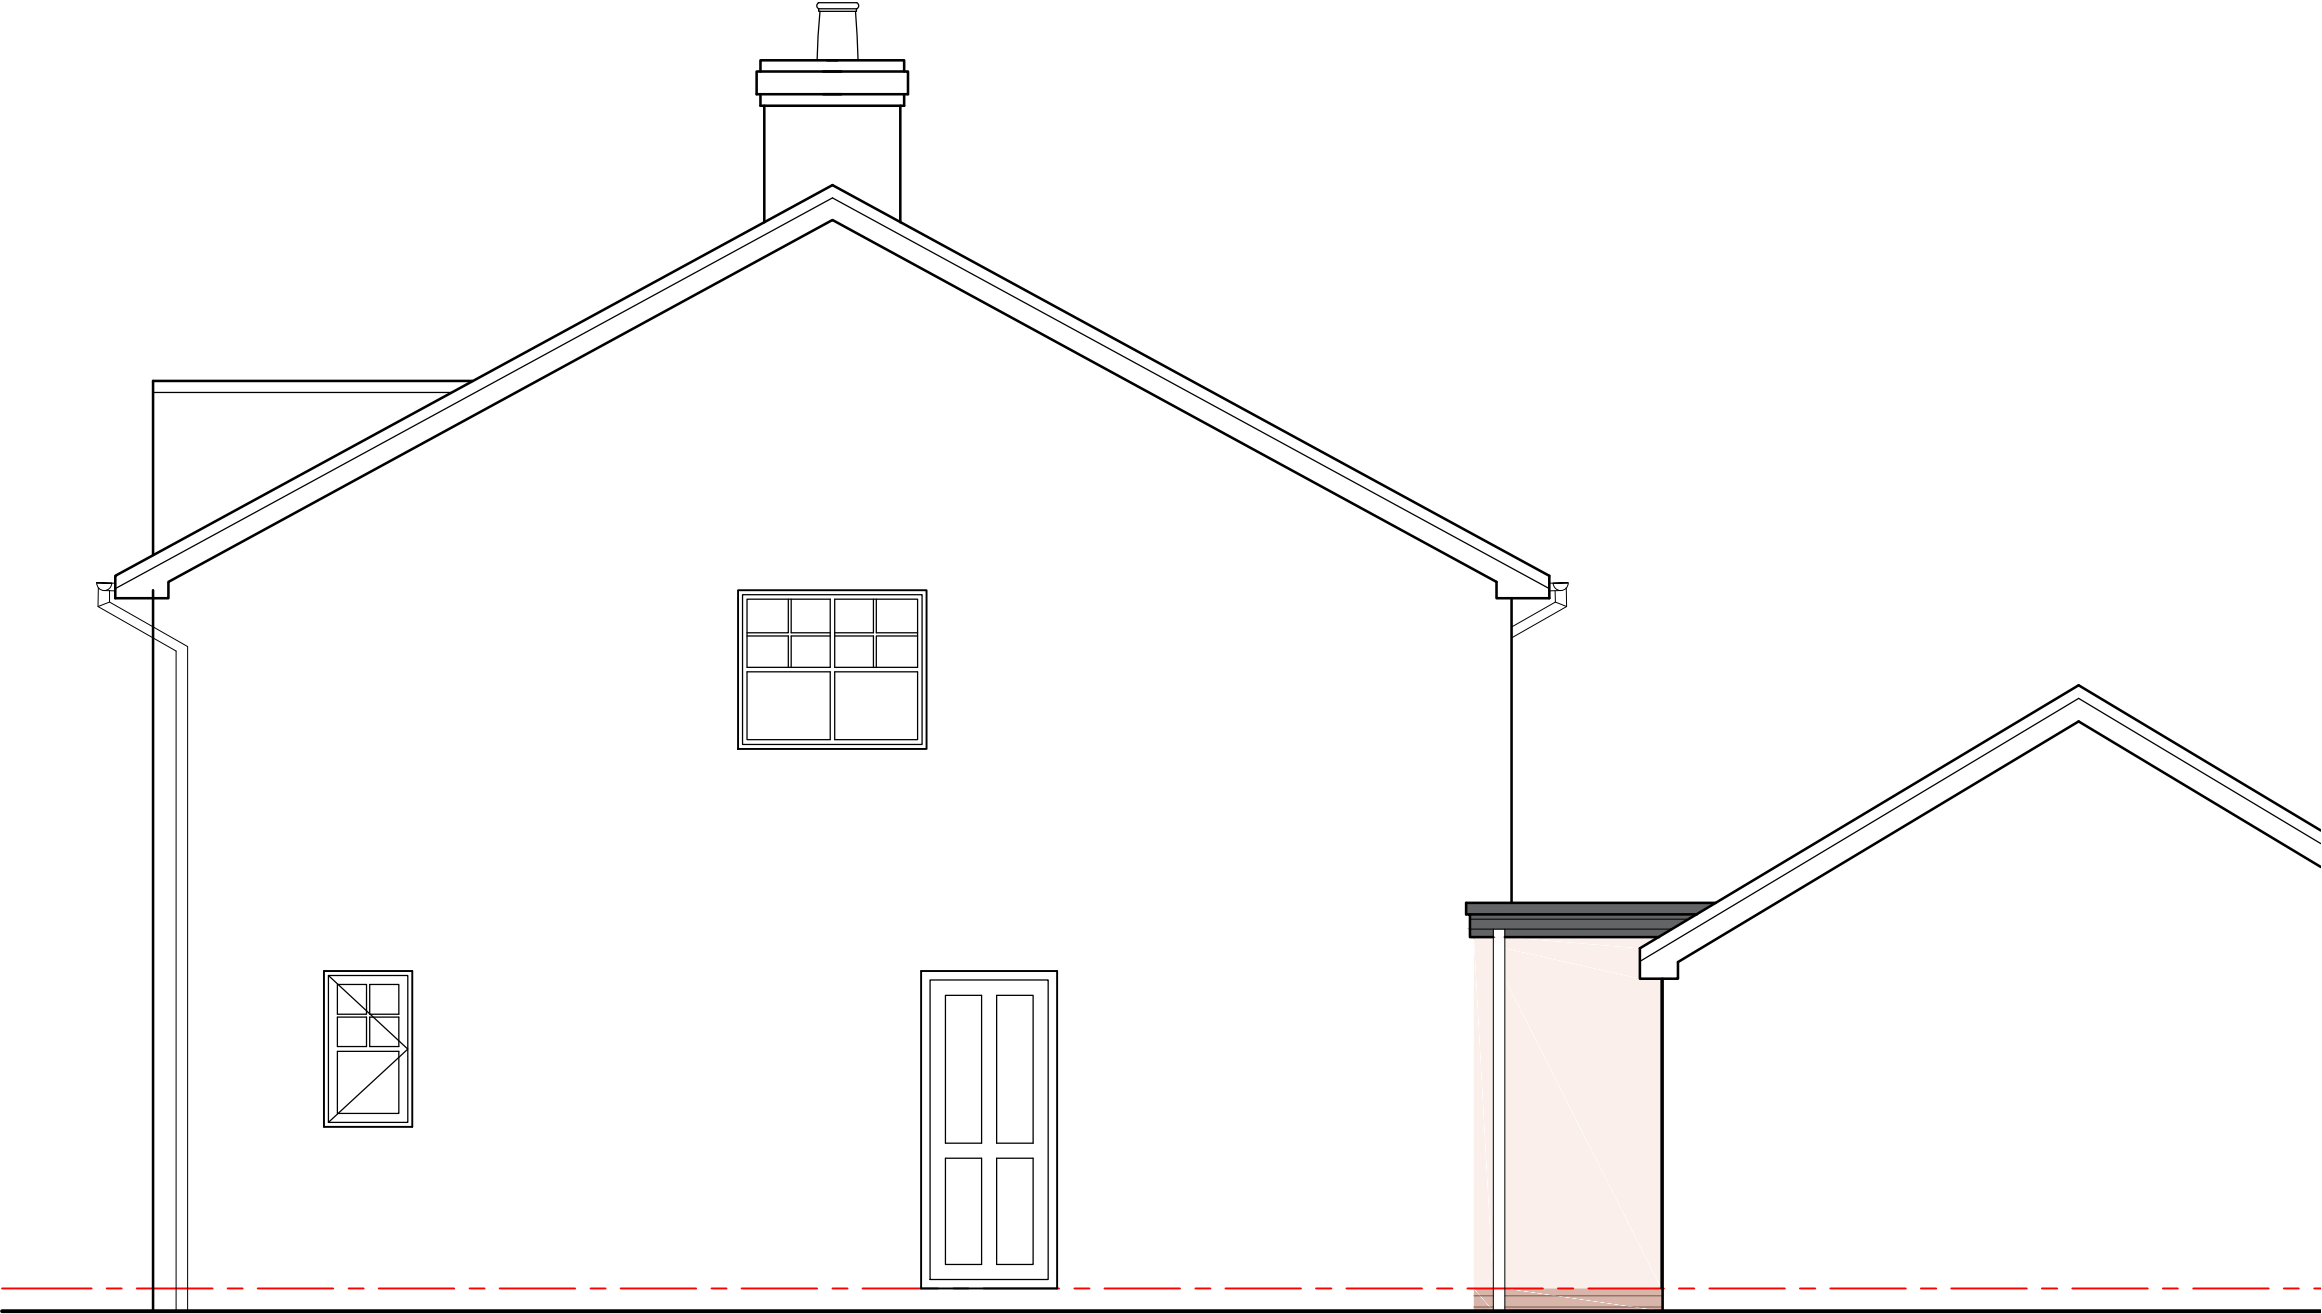

Side 01 Elevation 1:50

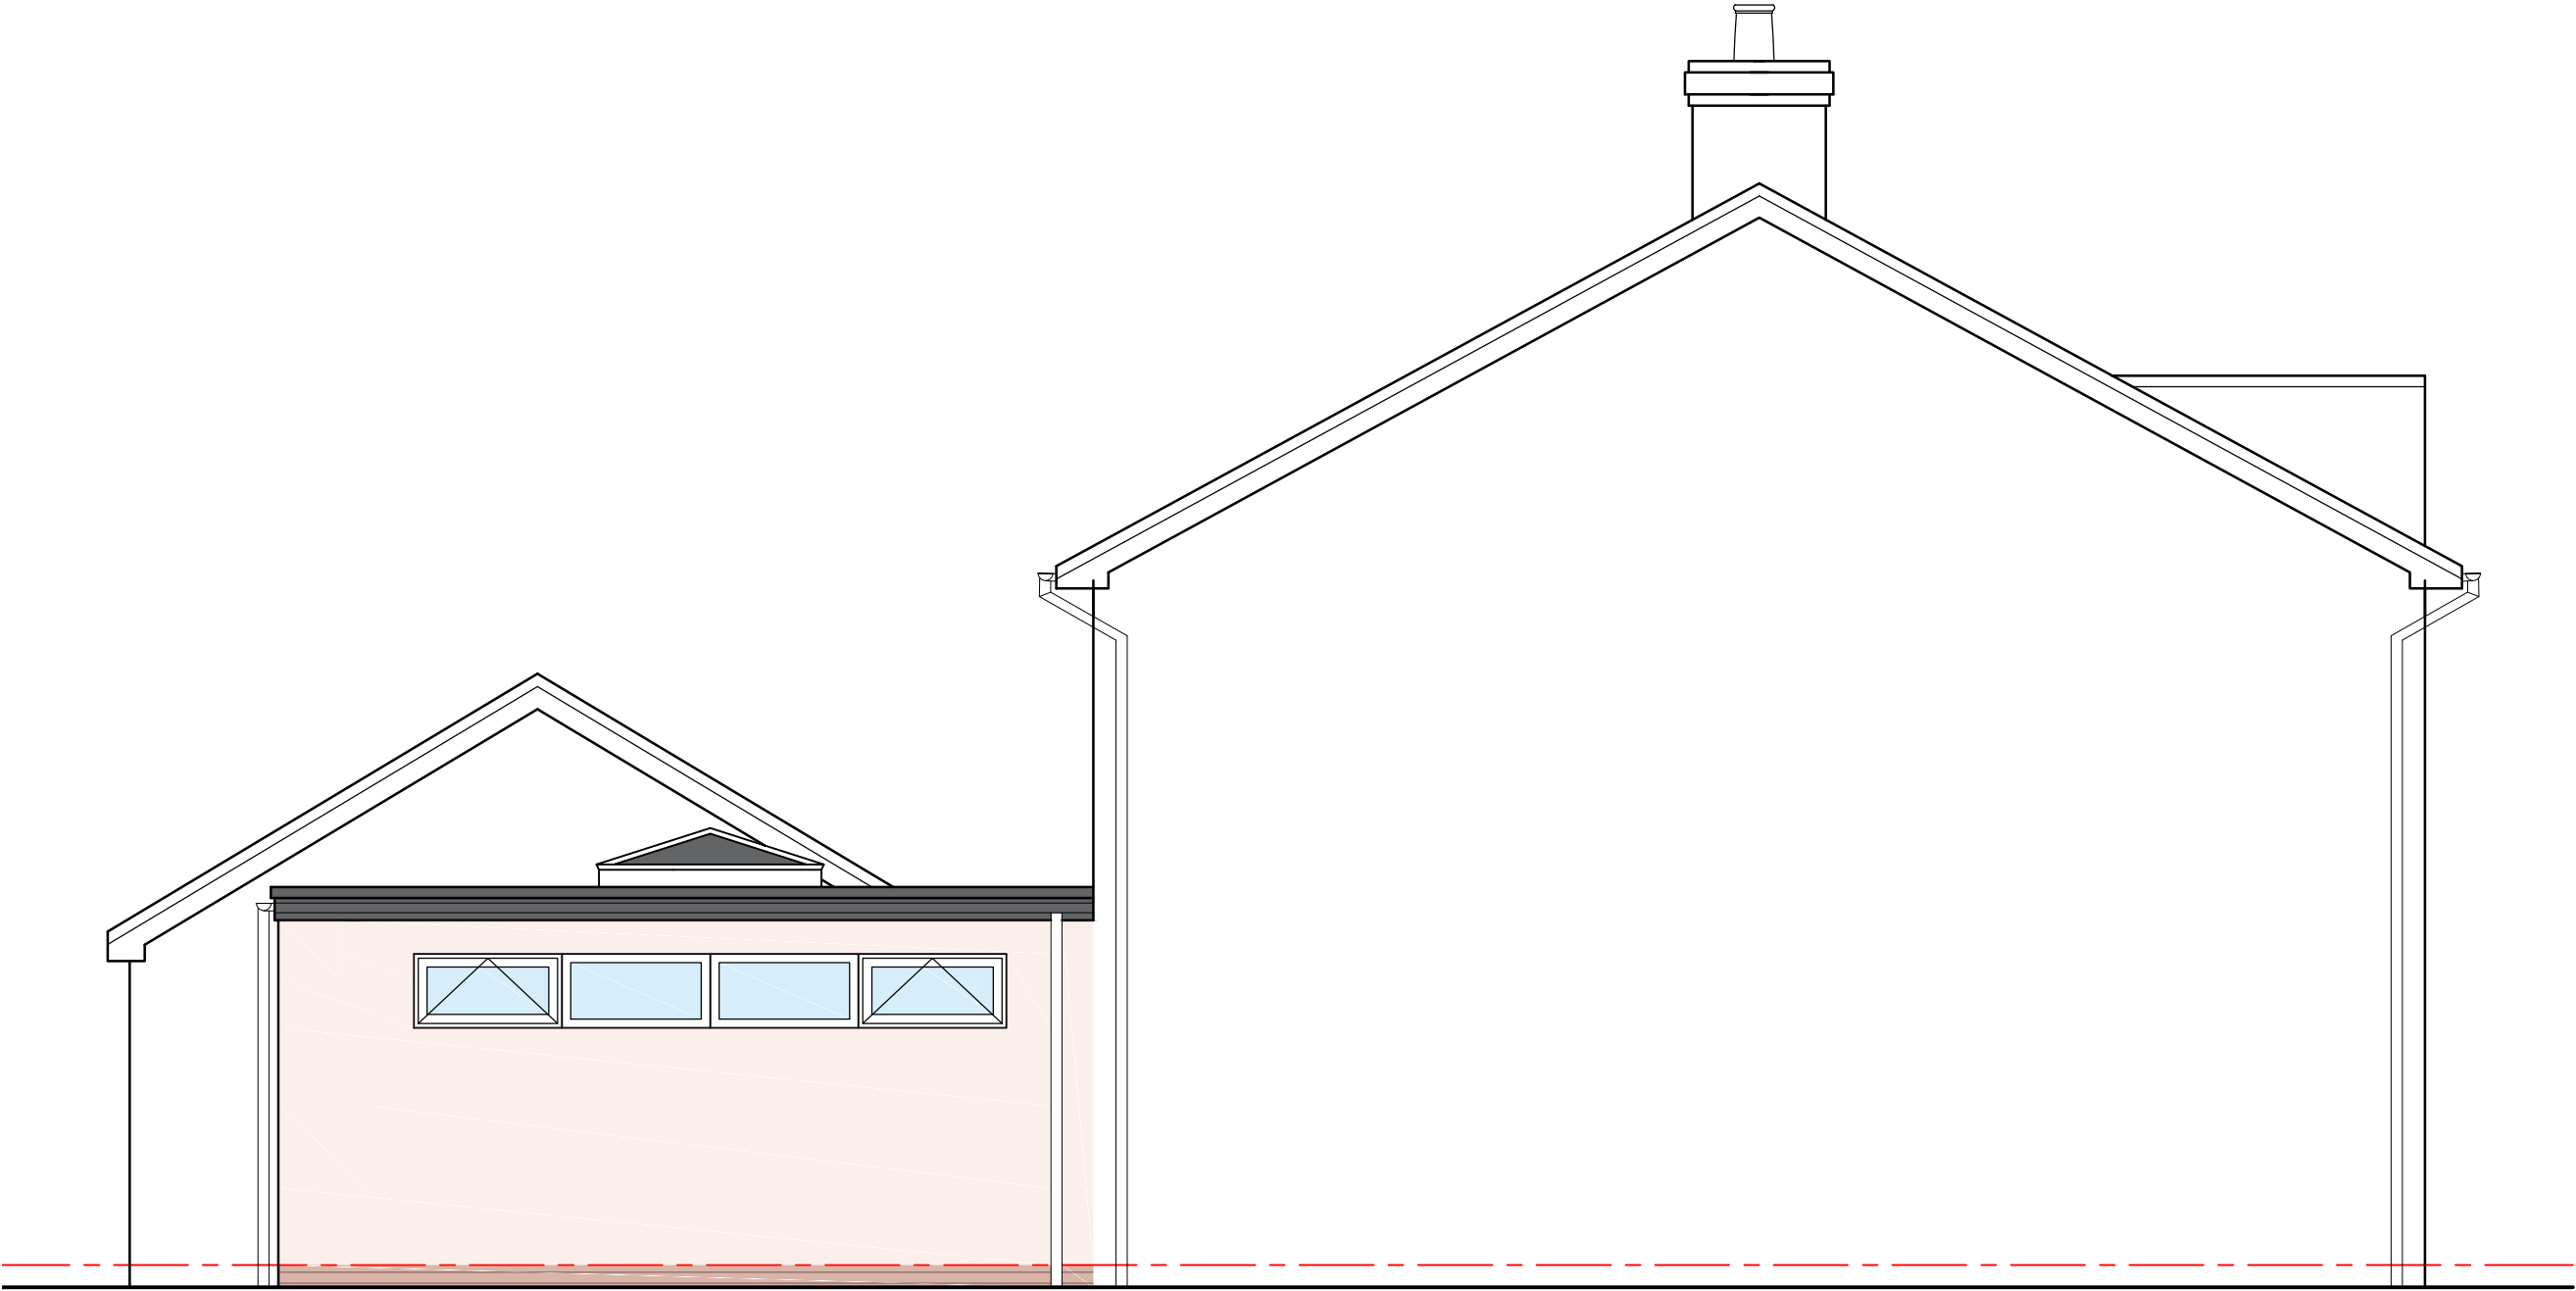

Side 02 Elevation 1:50



HDS Architectural Services, The Foundry,
15 Yorke Street, Wrexham
LL13 8LW
Tel 01978 345250
www.hdsarchitectural.co.uk

Project; 29 Castle Walks, Chirk, Wrexham, LL14 5LQ	
Title; Proposed Elevations	Scale (A1); 1:50
Dwg No; CW/PPD/05	Date; October 2021
Revision; REV A - amendment requested by client (05-10-21). REV B - drawing amended with removal of window to side 01 ele (07-01-22).	