




Front Elevation 1:100

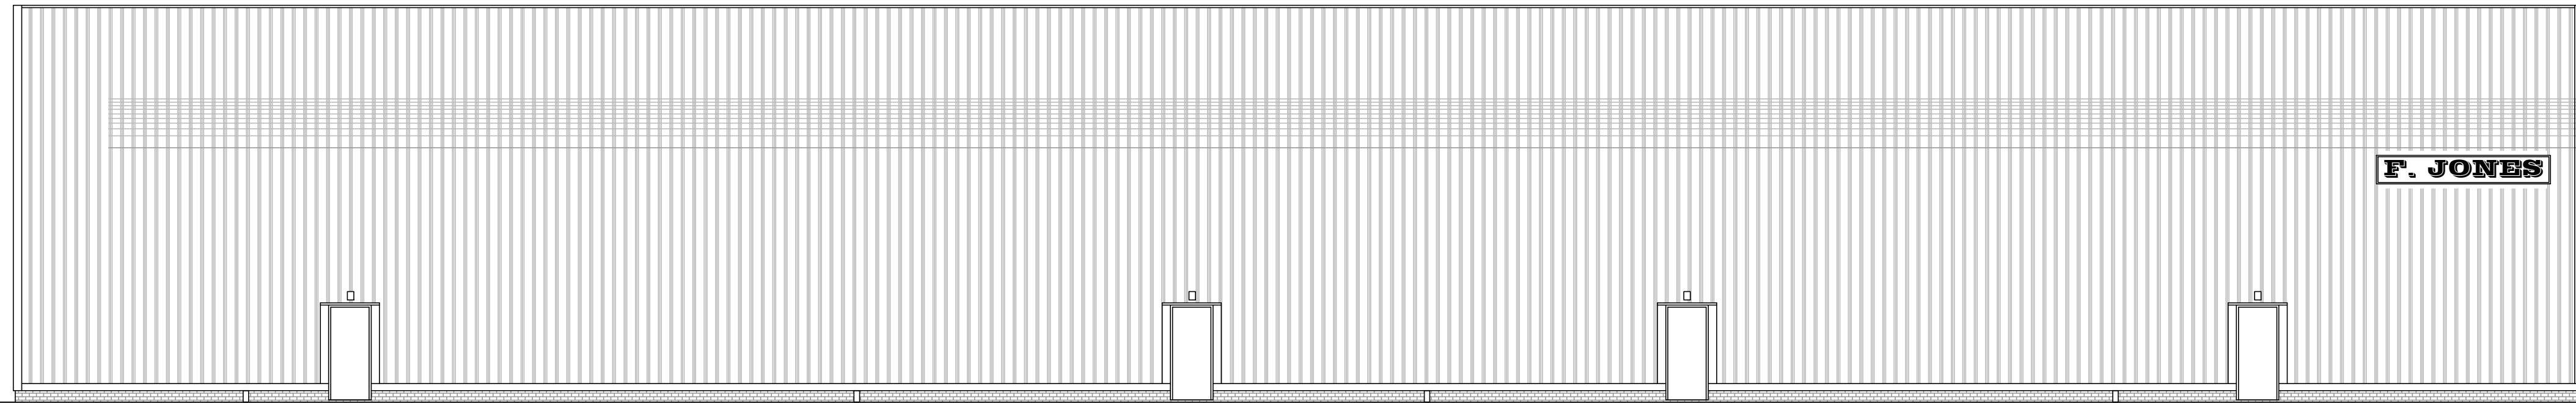

Rear Elevation 1:100

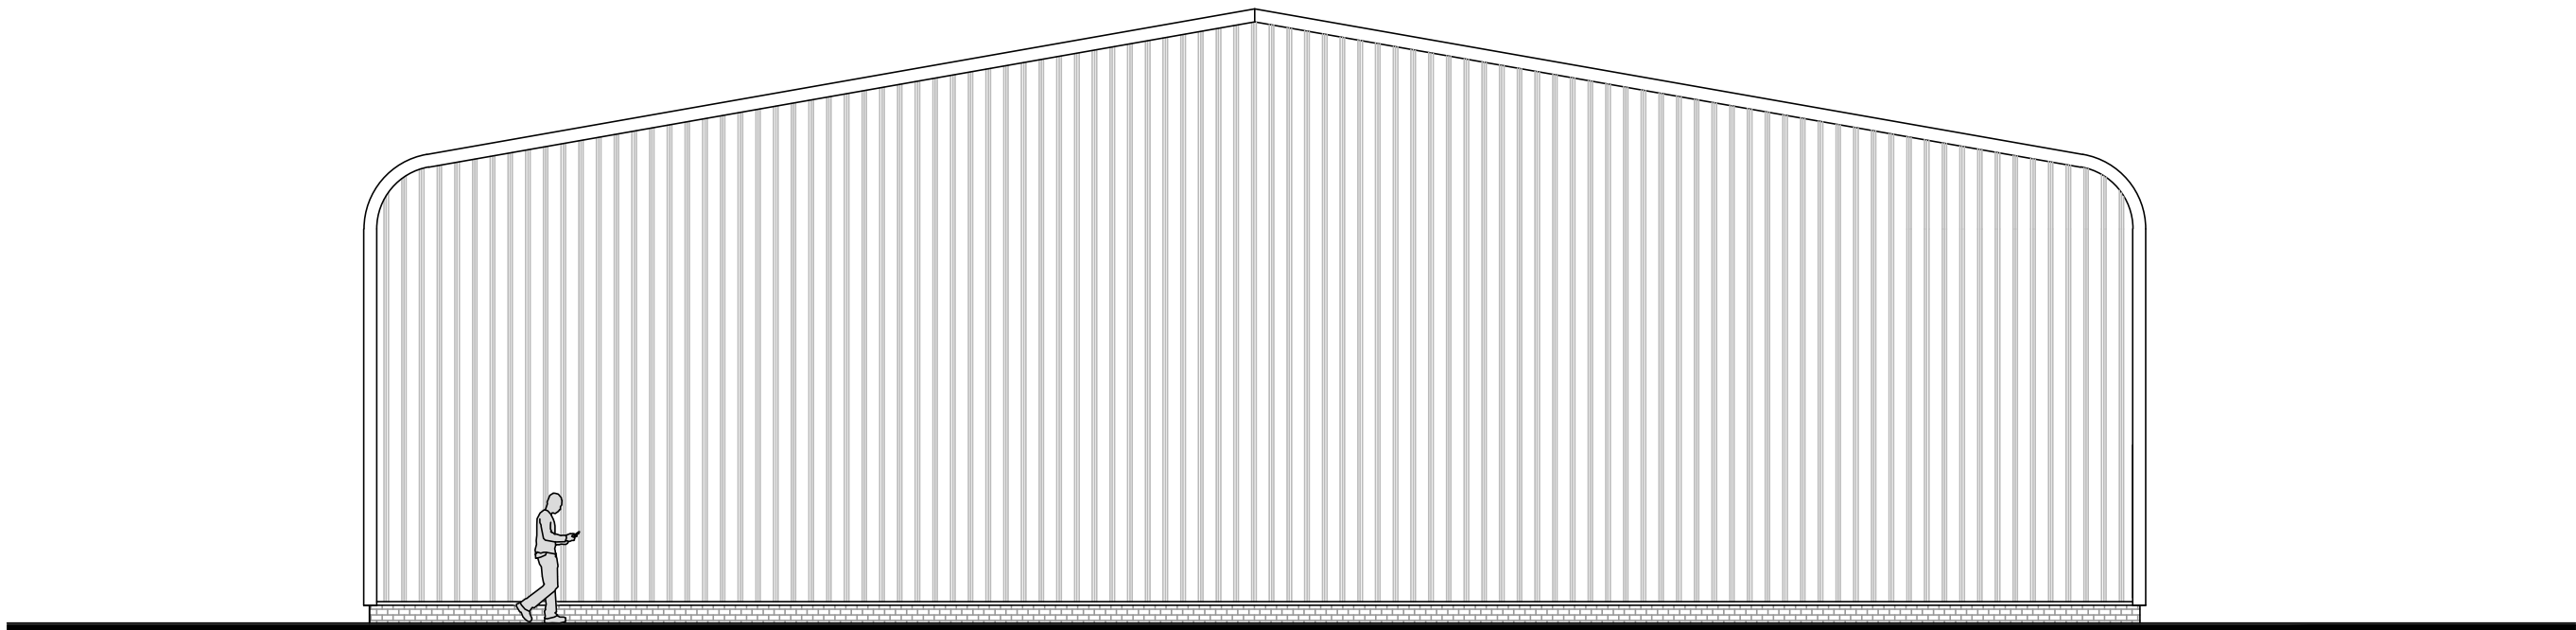


Side-01 Elevation 1:100

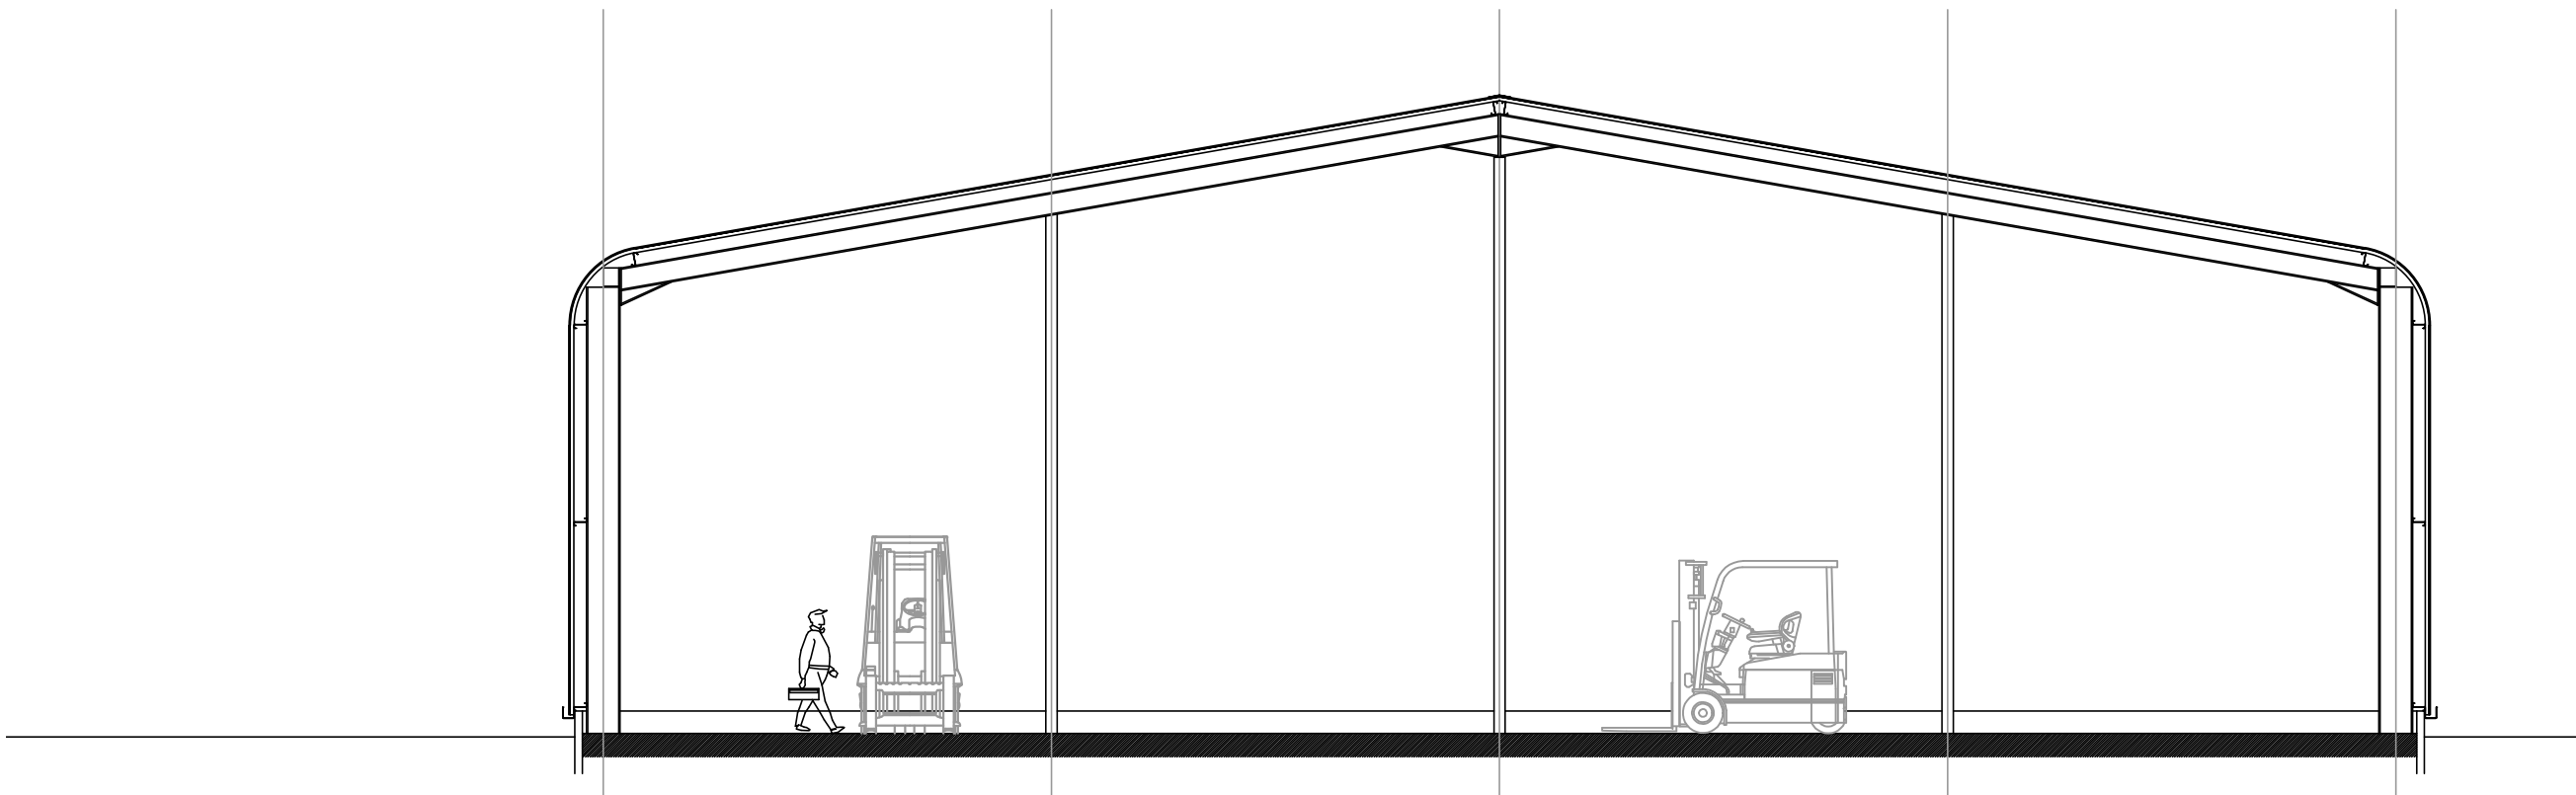

Side-02 Elevation 1:100

Proposed

 

 HDS Architectural Services, The Foundry, 15 York Street, Wrexham, LL13 8LW, Tel: 01978 340290 www.hdsarchitectural.co.uk	Project; F. Jones, 49 Abbey Road, Wrexham, LL13 8RF	Dwg No; FJPD03	Date; 04.02.22
	Title; Elevations as Existing	Scale (A1); 1:100	Revision; --