


Front Elevation Side Elevation Rear Elevation Side Elevation
NO EXTERNAL ALTERATIONS PROPOSED

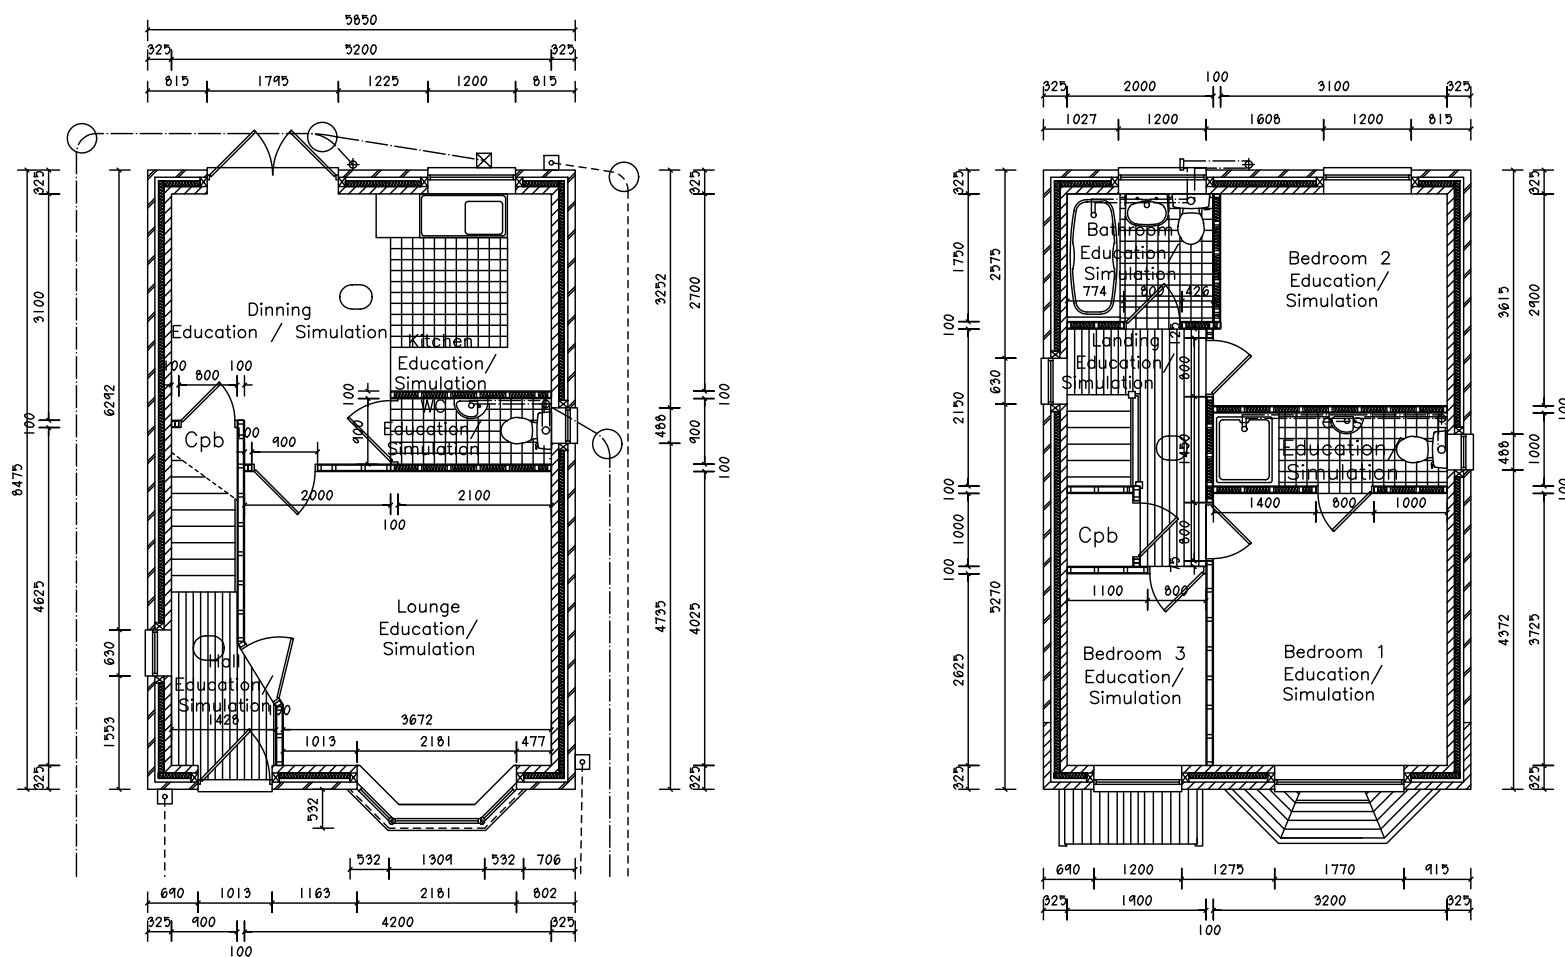

Proposed Ground Floor Plan Proposed First Floor Plan



GENERAL NOTES: DAY Architectural Ltd accepts no responsibility for any costs, losses or claims whatsoever arising from these drawings and related documents unless there is full compliance with the Client or any unauthorised user of the following: 1. All boundaries, dimensions and levels are to be checked on site before construction and any discrepancies reported to Designer. 2. Partial Service: Any discrepancies with site or other information is to be advised to the Architect / Designer prior to construction. 3. Block and site plans are reproduced under license from the Ordnance Survey. 4. Do not scale this drawing. 5. For the purpose of coordination, all relevant parties must check this information prior to implementation and report to the Architect / Designer.		GENERAL NOTES: All details shown indicatively subject to detailed design by specialist manufacturer. Samples to be submitted for approval.						CLIENT WREXHAM UNIVERSITY CASSIDY + ASHTON	DRAWING Proposed Plans		DAYid DAY Architectural Ltd. Studio 1, Lancaster Buildings 77 Deansgate, Manchester, M3 2BW T: 0161 834 9703 W: www.day-architectural.com
									SCALE 1:100	PAPER SIZE A1	
									DATE 11.05.2022	DRAWN BY KD	
								PROJECT WGU, Simulation House, Edwards Homes	DAY DRAWING No. AL-20-001	REVISION P1	PROJECT No. 1349-22
									DRAWING STATUS PLANNING ISSUE		
P1	PLANNING APPLICATION ISSUE			11.05.22	KD				Information contained on this drawing is the sole copyright of DAY Architectural Ltd. and is not to be reproduced without their permission.		
REV	DESCRIPTION			DATE	REV BY	CHKD BY					