






Rear Elevation 1:100

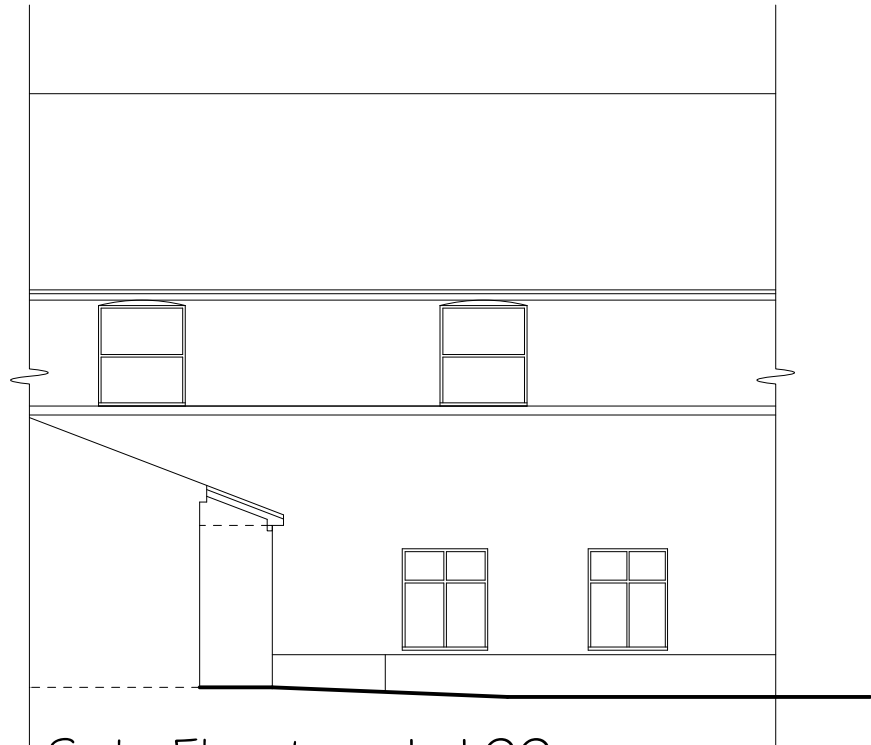


Side Elevation 1:100

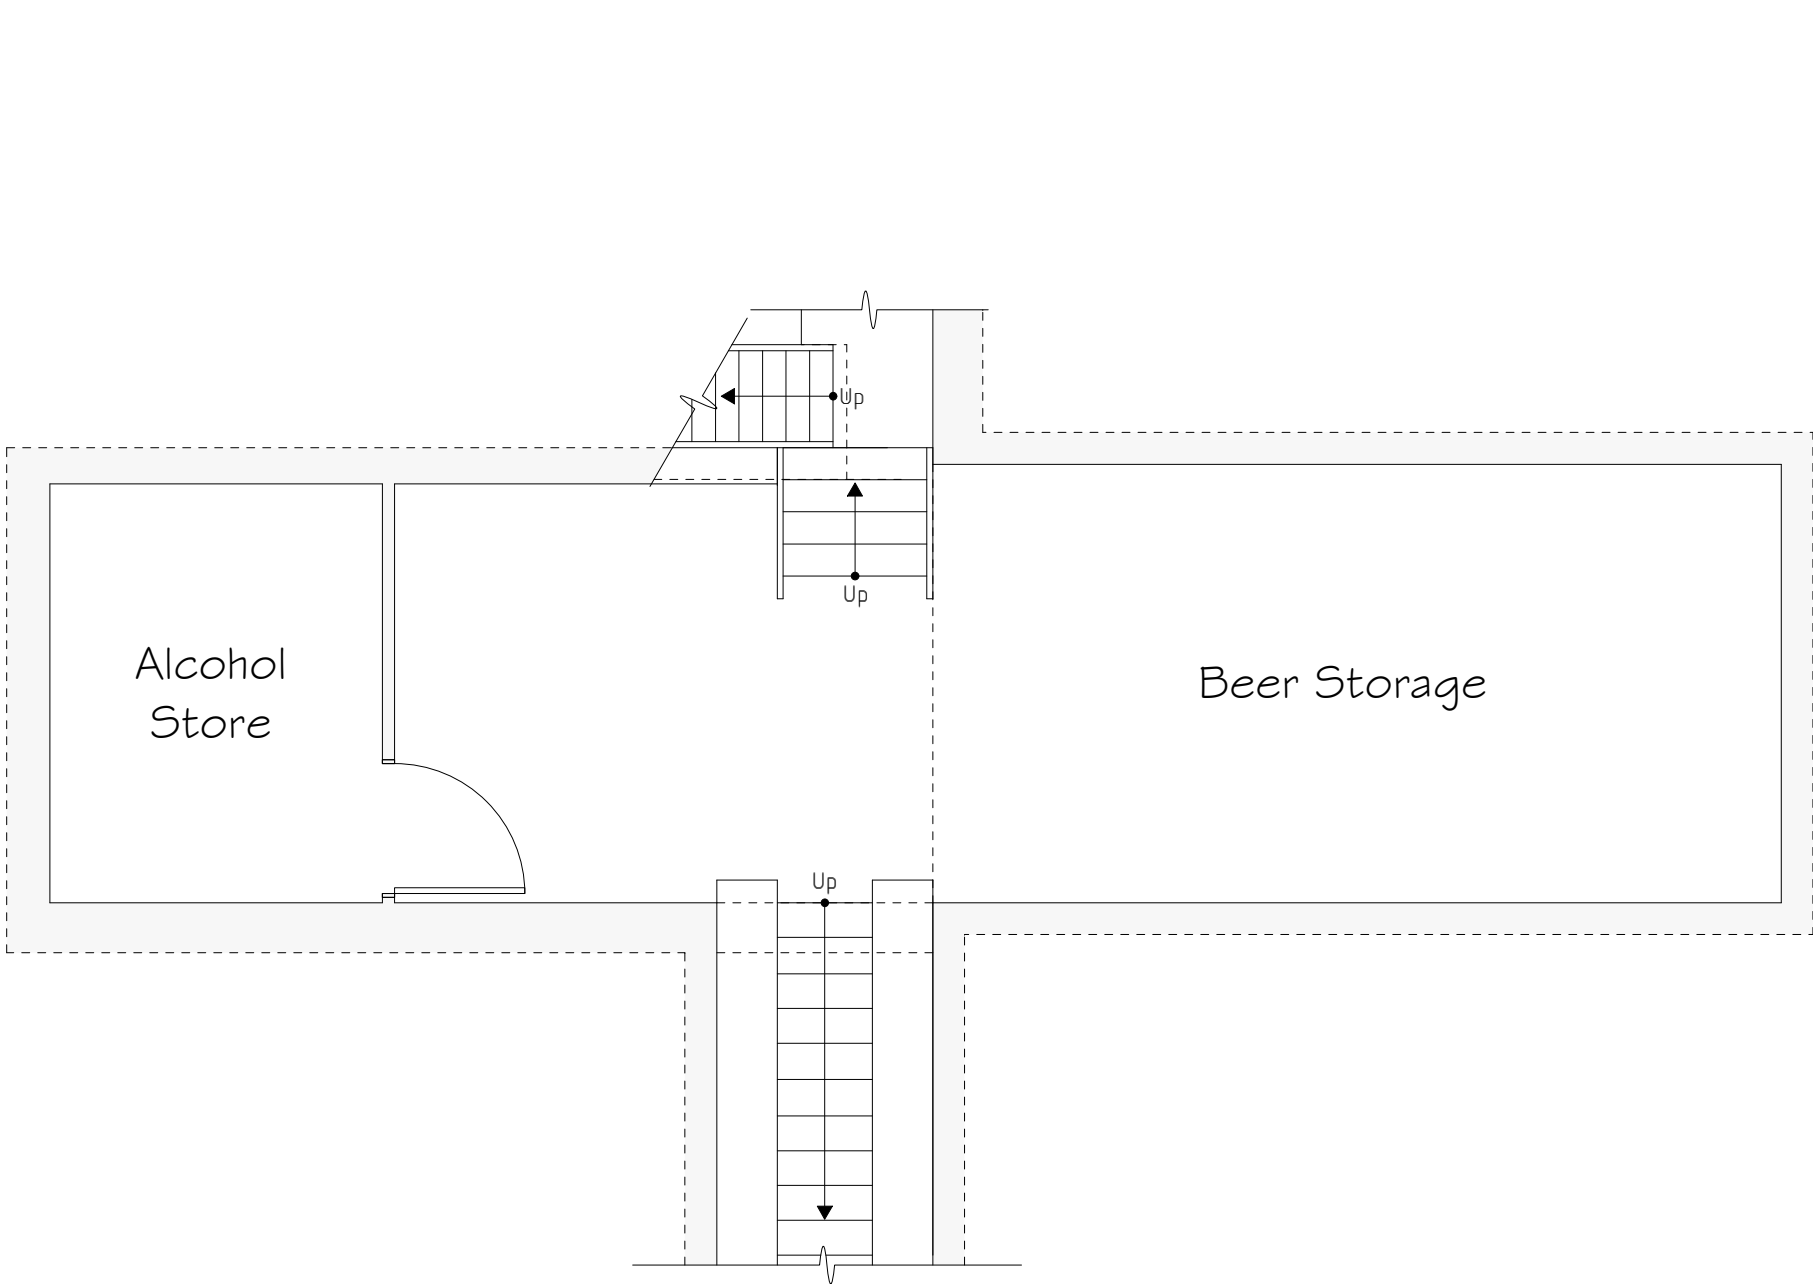

Cellar Floor Plan 1:50

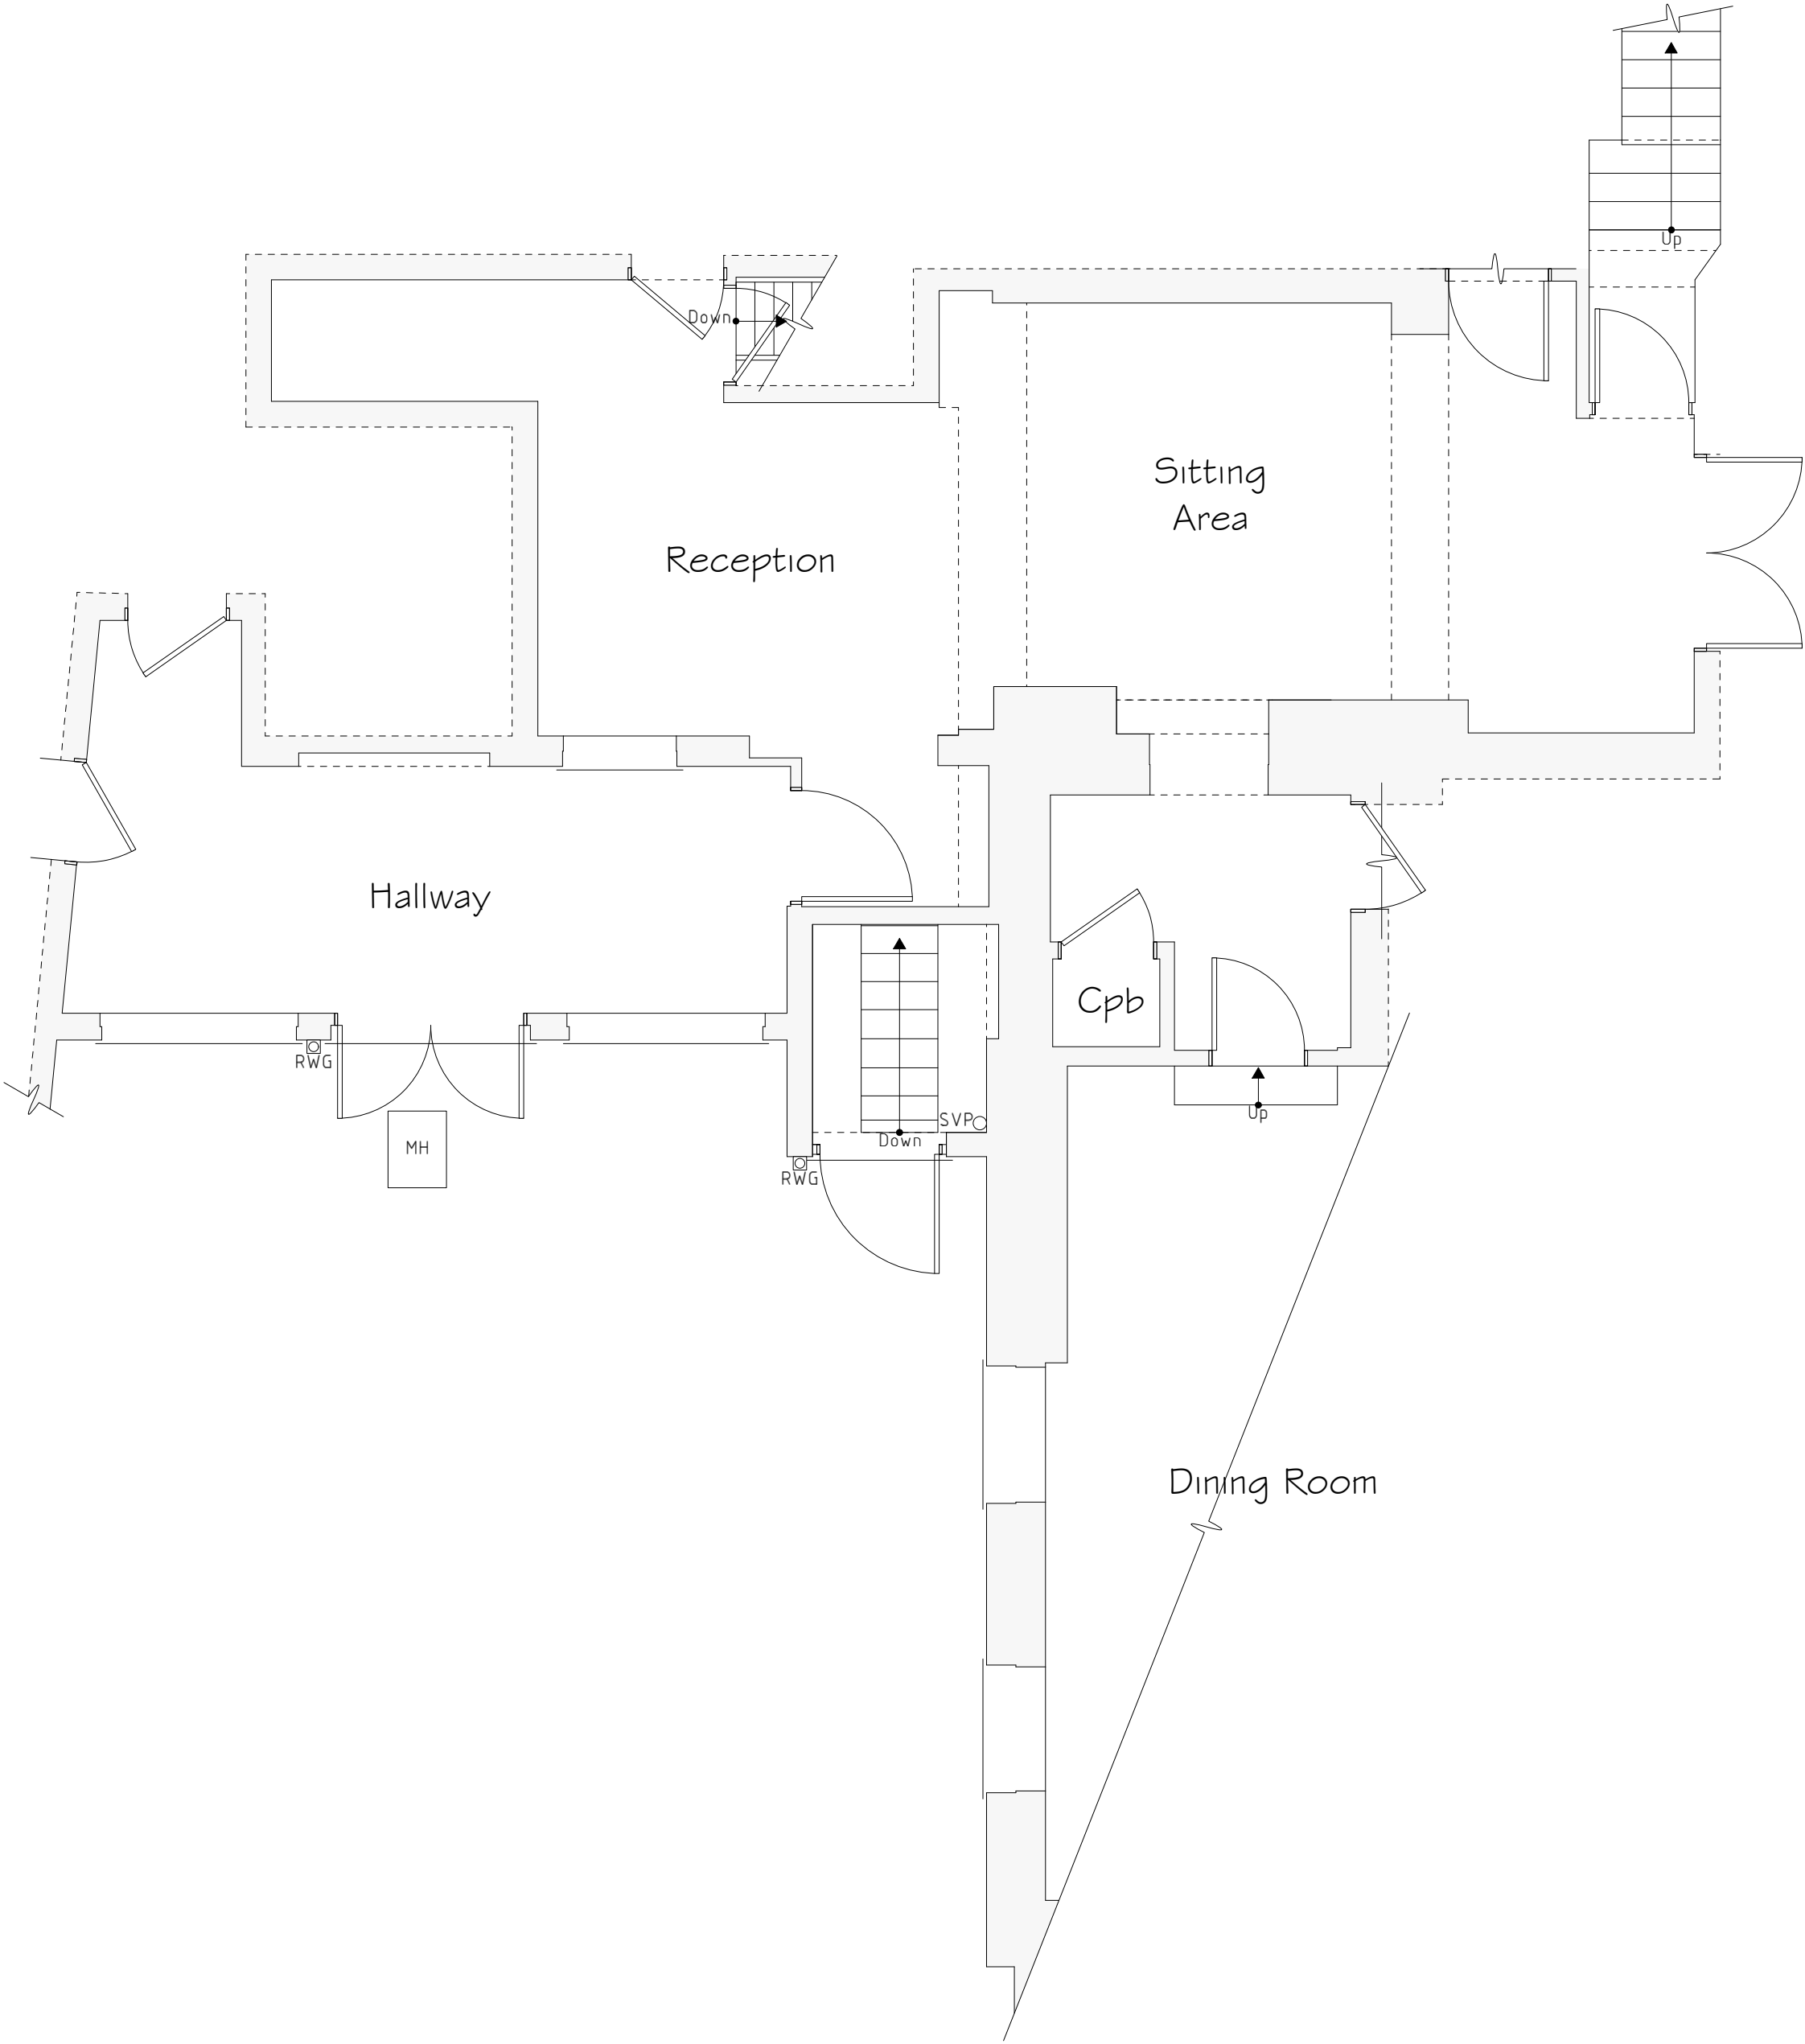

Ground Floor Plan 1:50

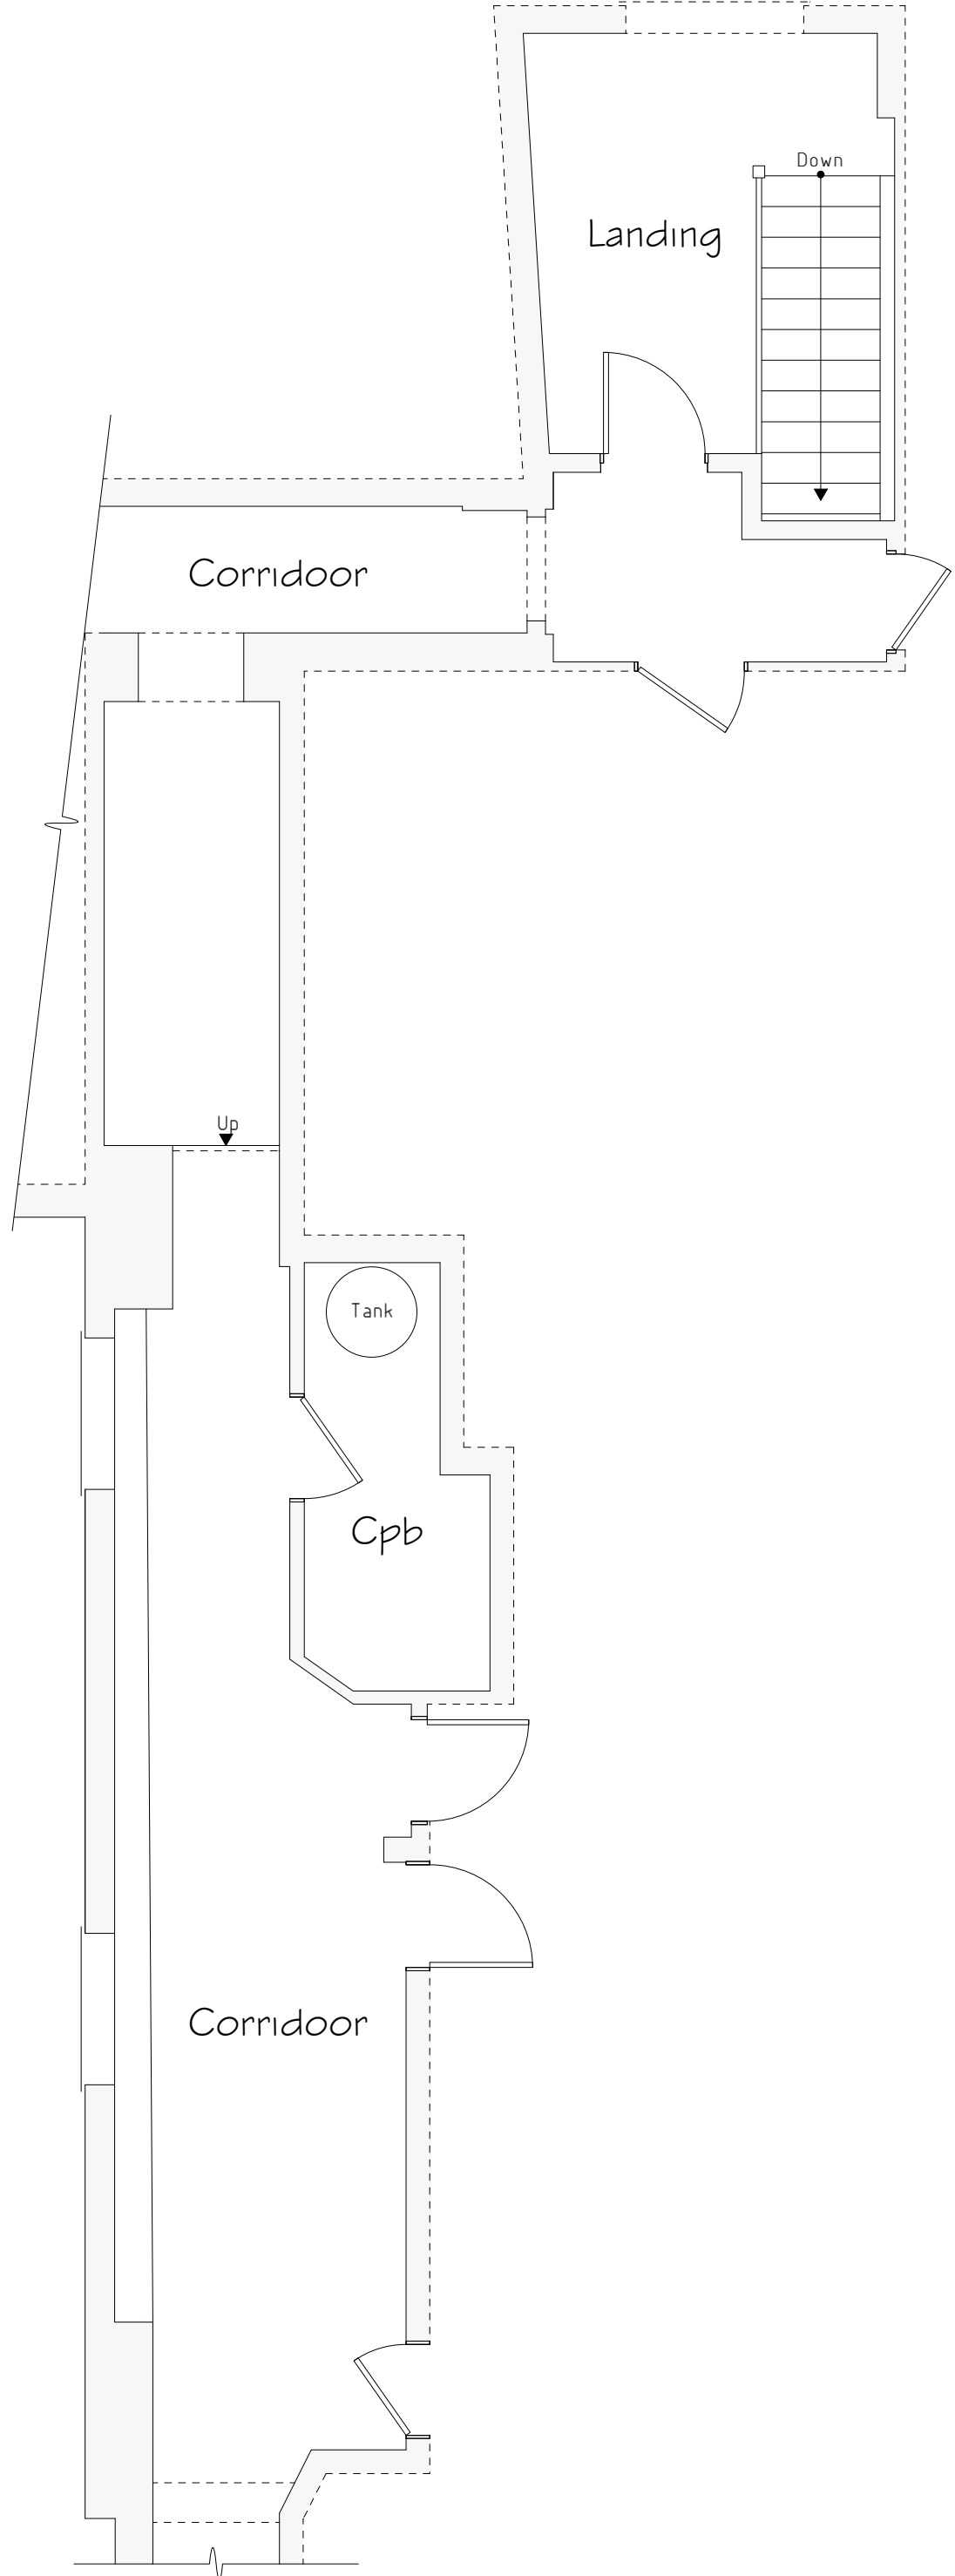

First Floor Plan 1:50

Services Key			
MH	Existing Man Hole Position		
RWG	Existing Rain Water Gully Position		
SVP	Existing Soil Vent Pipe Position		

Rev	Date	Detail	Initial

Project: Proposed Alterations to, Mulberry Inn, Llwynmawr, Llangollen, LL20 7BB			
Title: Existing		Scale: (A1) 1:50 & 1:100	
Drawn By: A.Valentine		Date: Jan 2022	
Drawing No: L092/001		Sheet: 1 of 1	



Office 3K4,
Redwither Business Tower,
Wrexham, LL13 9XT
Tel: 01978 356500
www.blueprintarchitectural.com
© copyright all rights reserved