



DRAWING READ
AT A1 SIZE

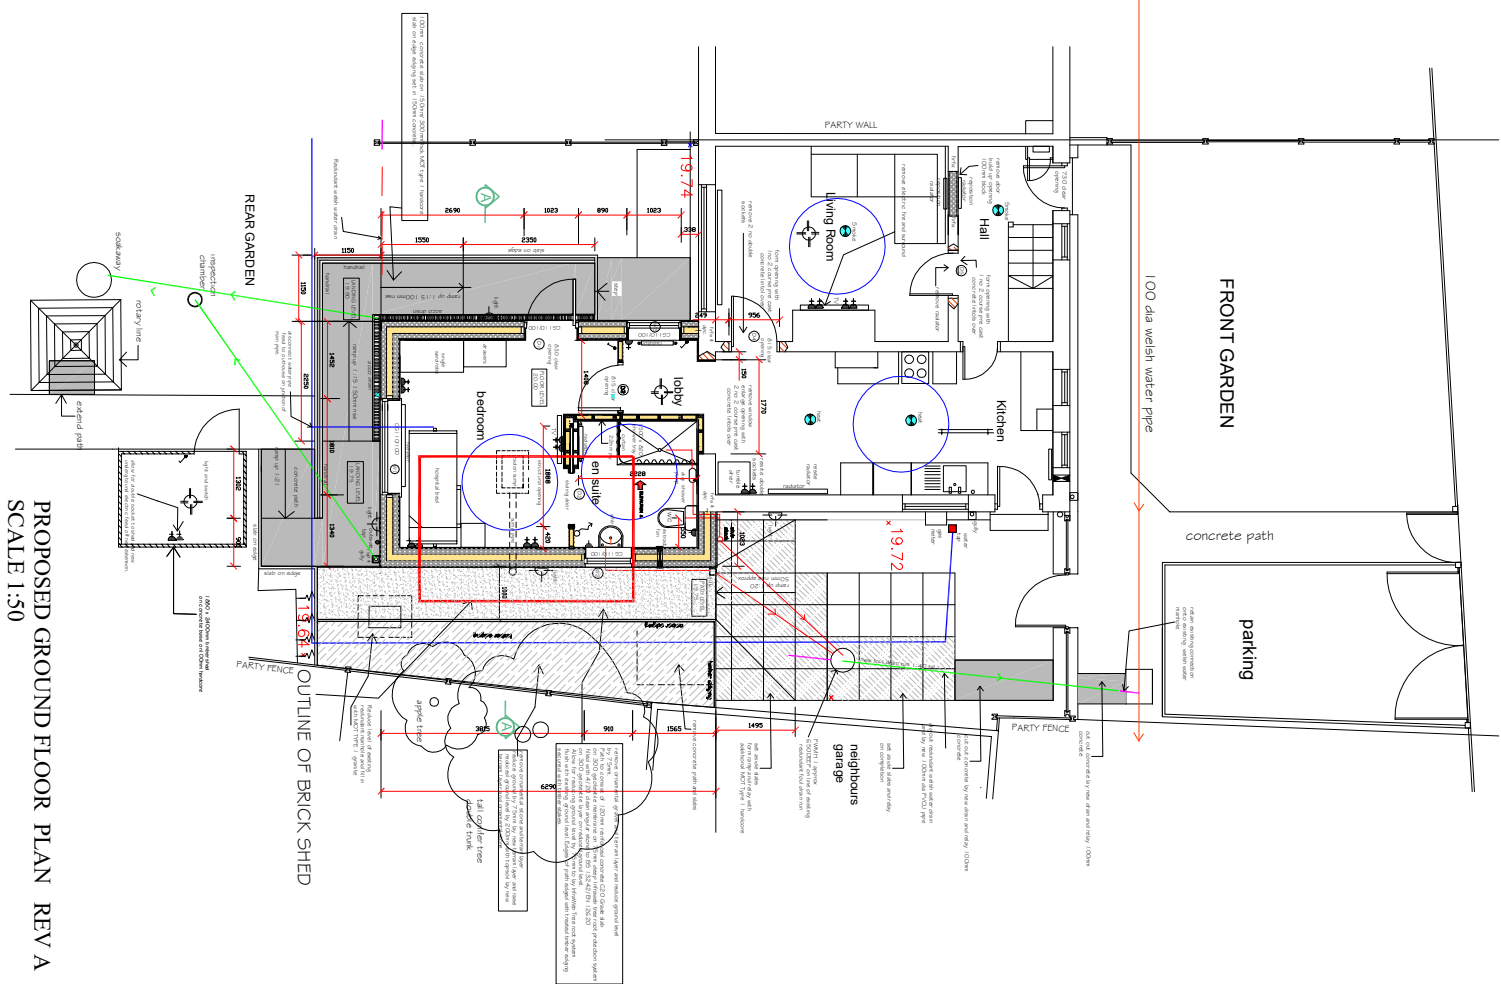


PROPOSED GROUND FLOOR PLAN REV A
SCALE 1:50


Proposed Front Elevation.
scale 1:100

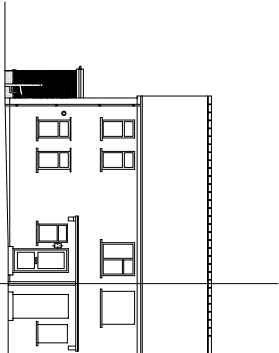


Proposed Side Elevation.
scale 1:100

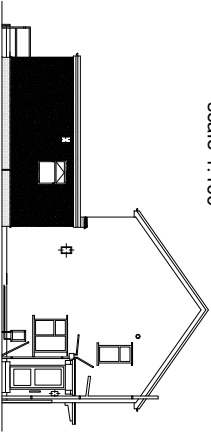


Proposed Rear Elevation.
scale 1:100

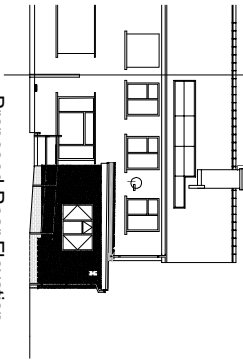

Proposed Side Elevation.
scale 1:100

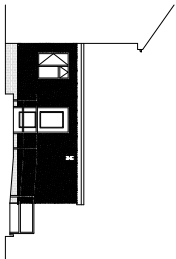

PROPOSED SITE PLAN
SCALE 1:200

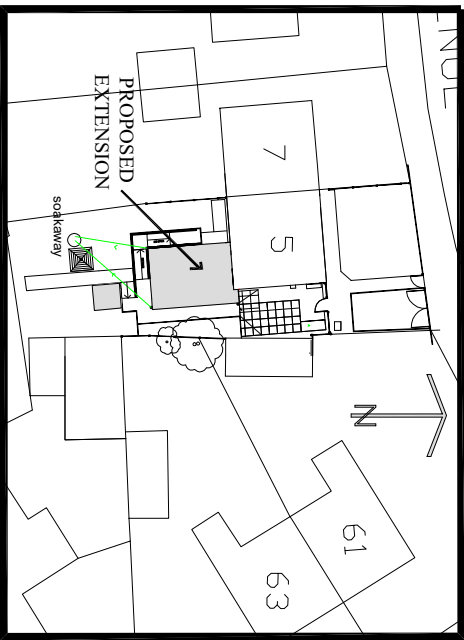



WREXHAM COUNTY BOROUGH COUNCIL

Project: 4, 5 TREVOR AVENUE BOSTWICK, WREXHAM LL14 4BT

Drawn / Checked: [Signature] / [Signature]
Date: August 2021
Project No: PD 202106

Scale: 1:50

AutoCAD File Ref: [Signature]
Date: [Signature]
Scale: 1:50