




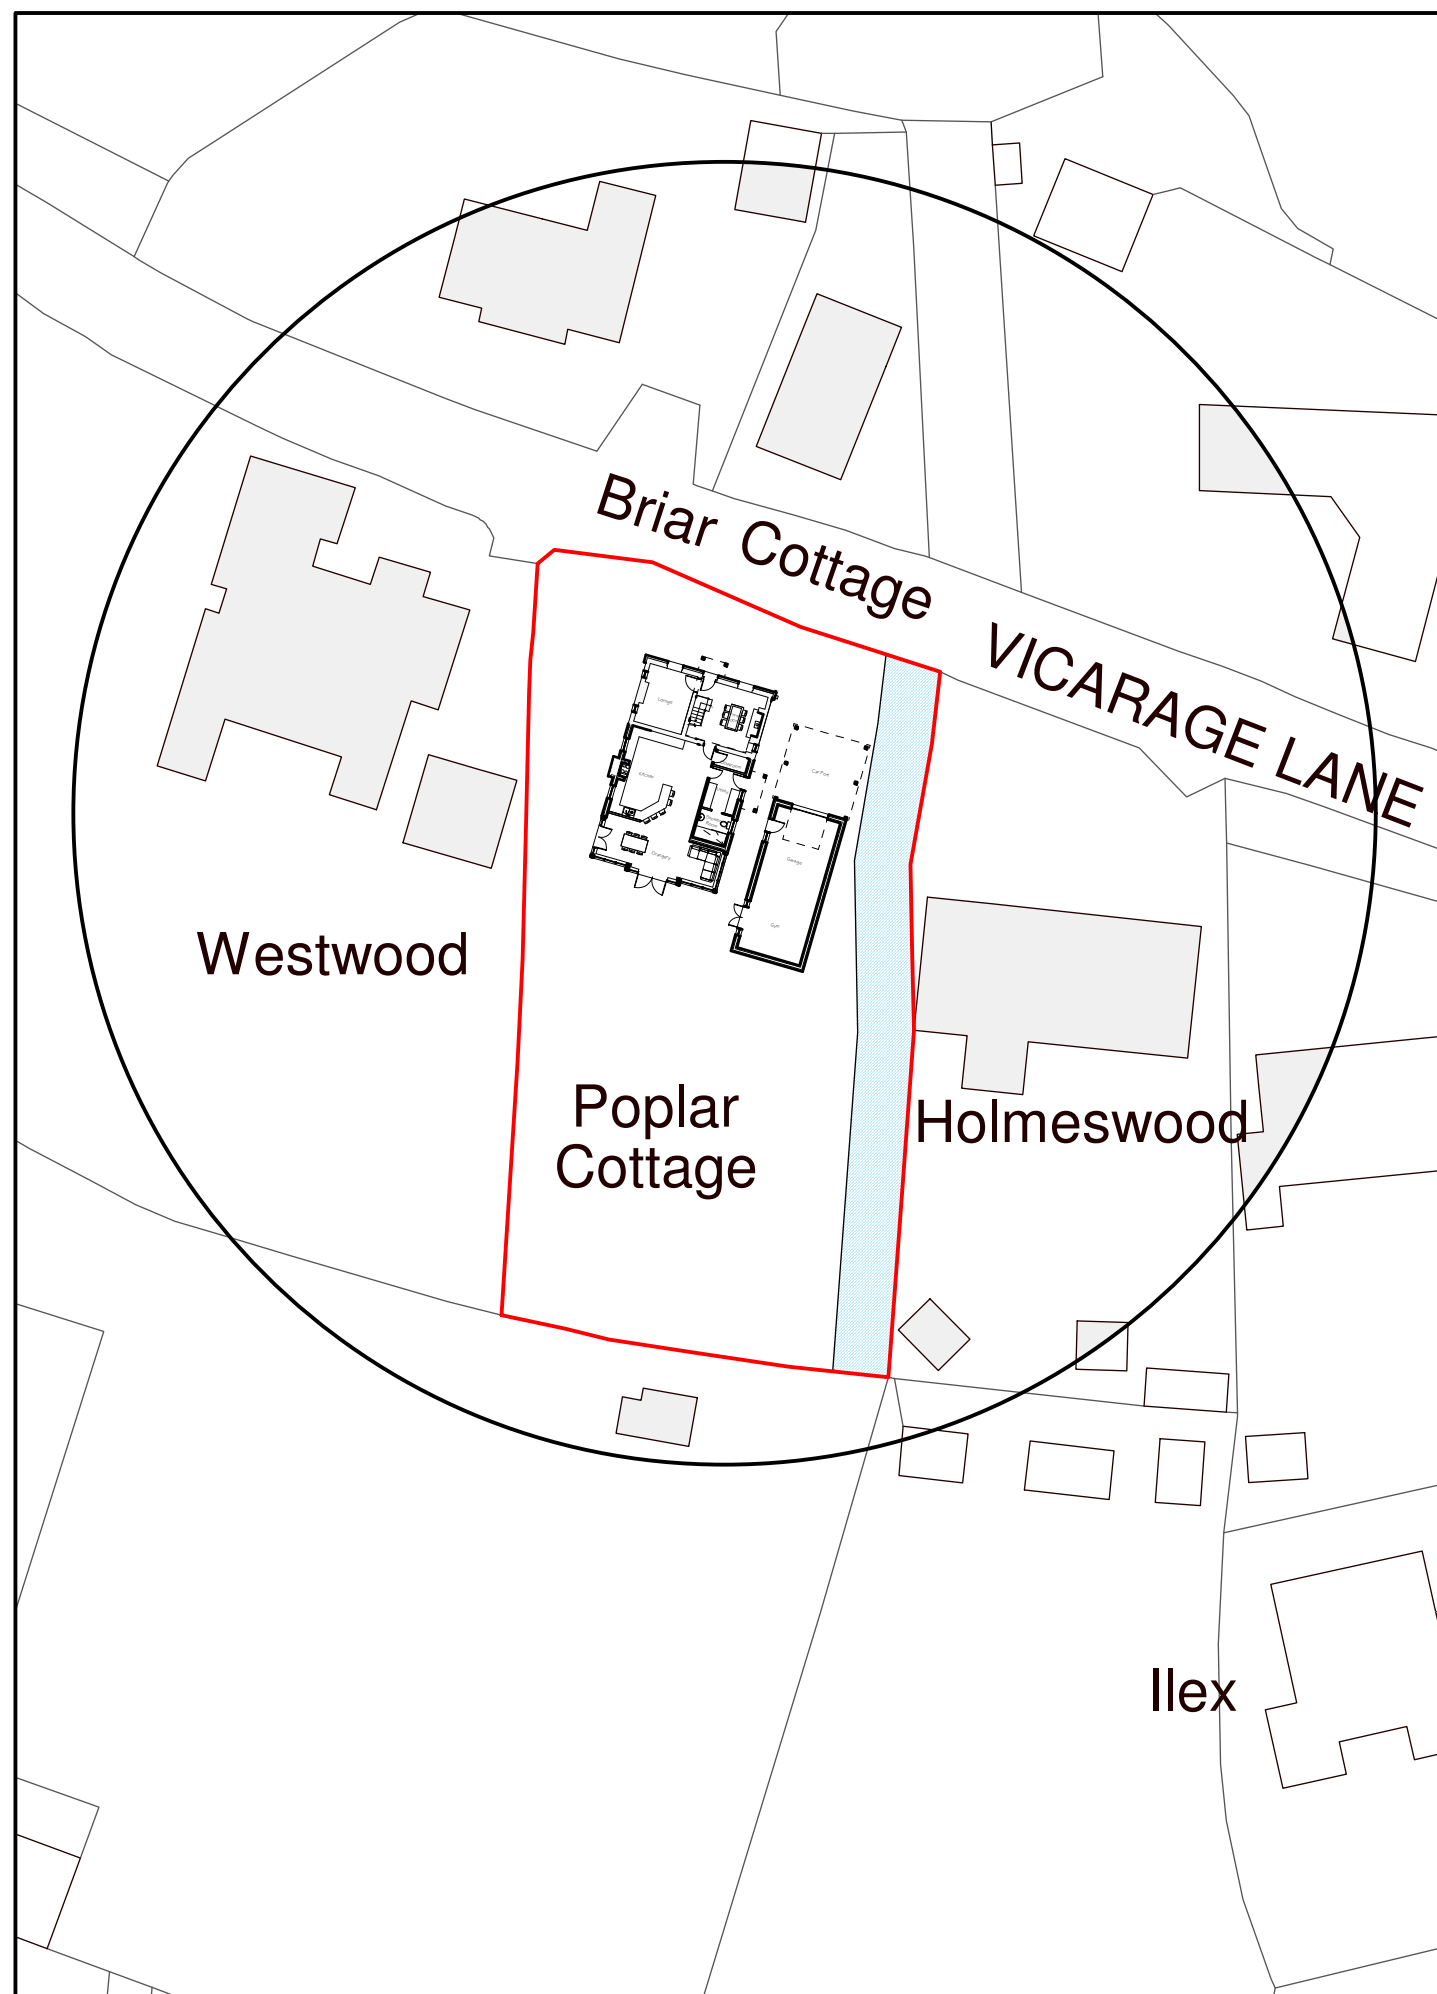

Site Plan 1:500

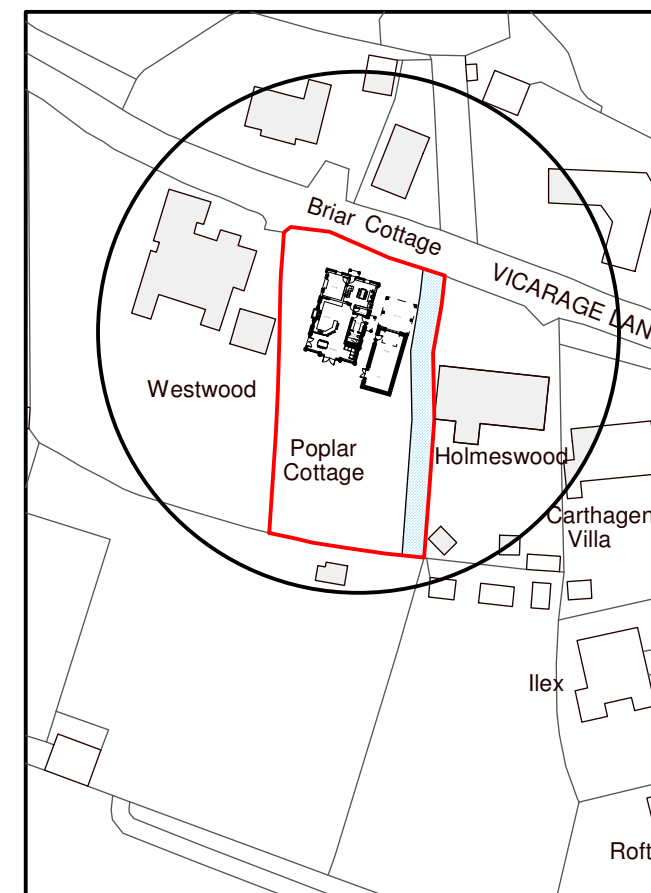

Location Plan 1:1250

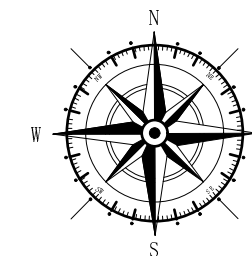

Key

- Surrounding Buildings
- Application Site
- Shared Access

Rev	Date	Detail	Initial

Project:
Proposed Alterations to,
Poplar Cottage,
Vicarage Lane, Gresford,
LL12 8UY

Title: Planning:Site & Location Plan	Scale: (A3) 1:500 & 1:1250
--	----------------------------------

Drawn By: E.M.Jackson	Date: Sept 2021
--------------------------	--------------------

Drawing No: 0028/008	Sheet: of
-------------------------	----------------

blueprint
architectural services



Office 3K4,
Redwither Business Tower,
Wrexham. LL13 9XT

Tel: 01978 356500
www.blueprintarchitectural.com

© copyright all rights reserved