



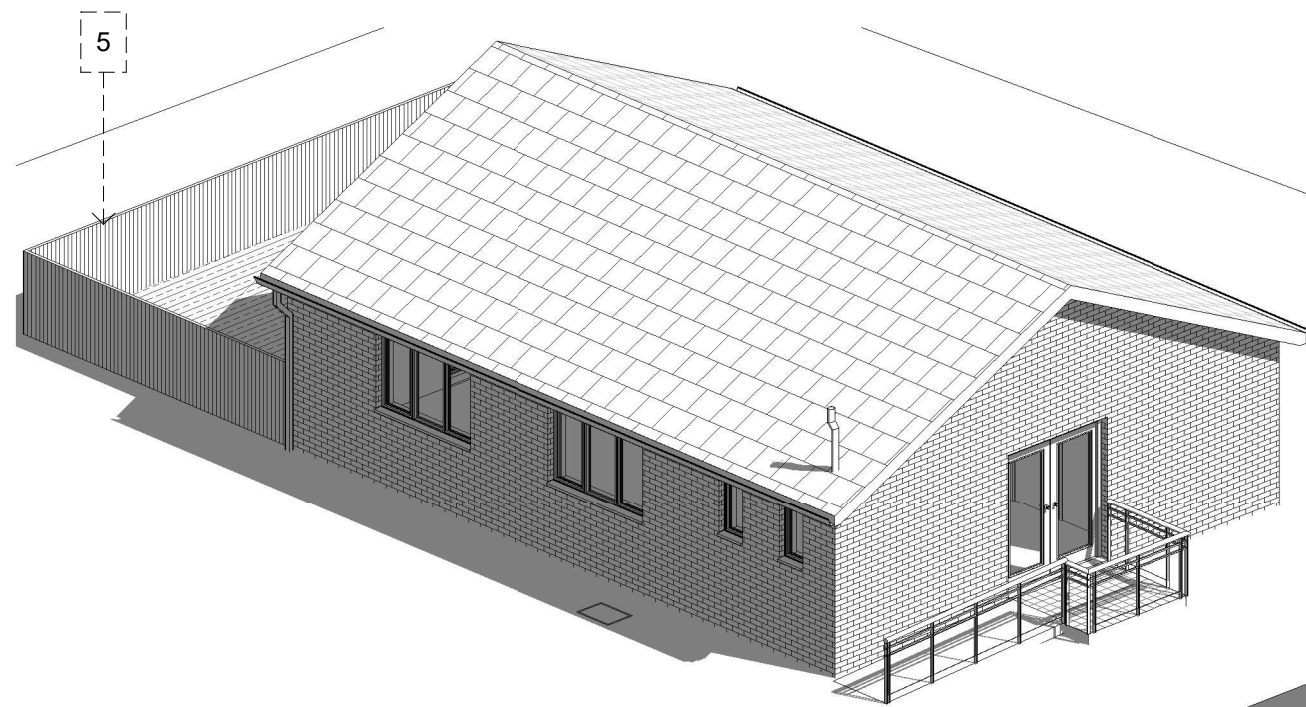

- External materials:
- 1) Walls - Facing brickwork to match existing school
 - 2) Roof - Grey concrete roofing tiles
 - 3) Windows/Doors - Doubled glazed UPVc
 - 4) Rainwater goods - Black plastic
 - 5) Fencing - Stained timber fence

Proposed 3D view

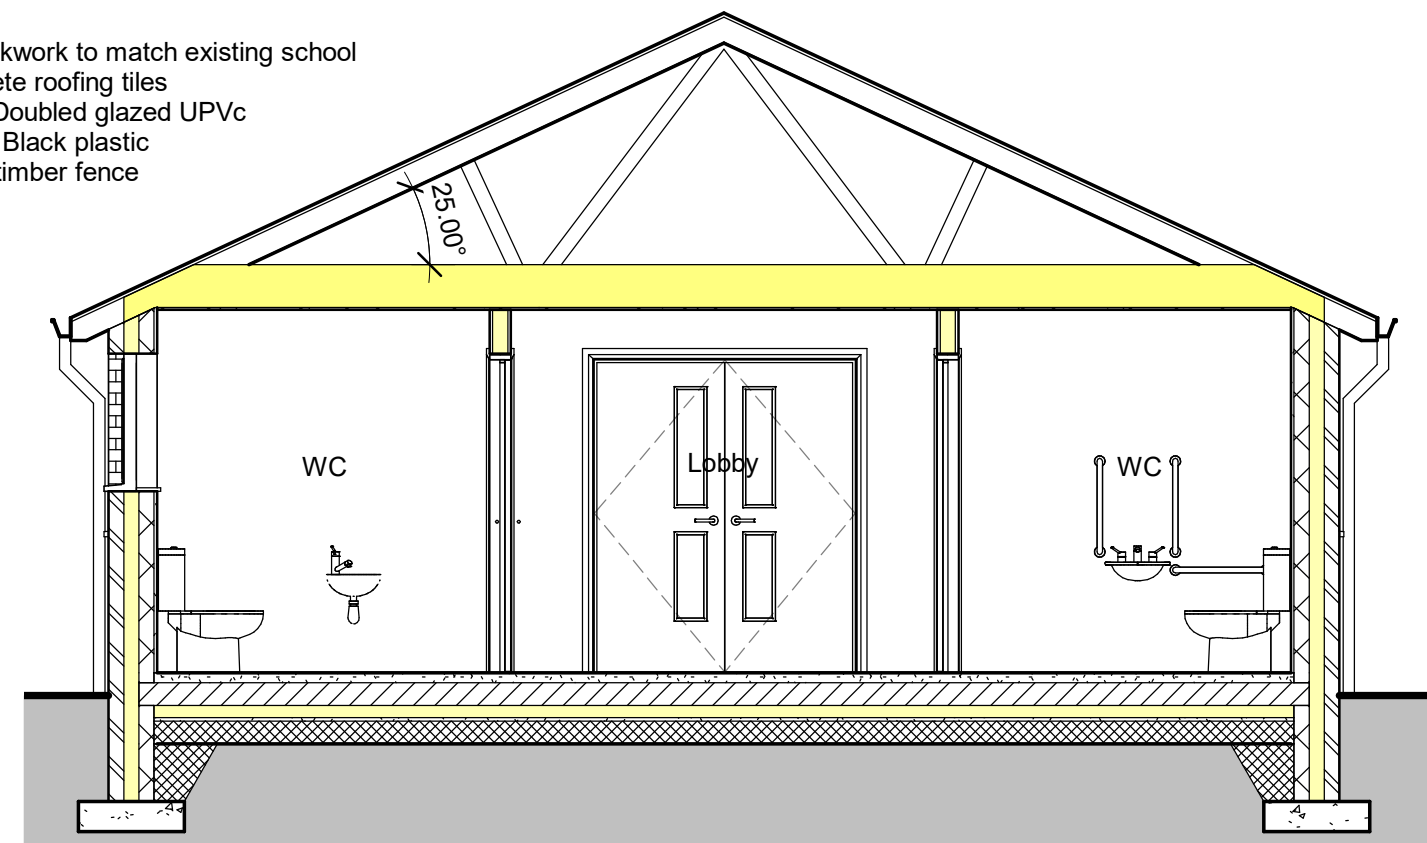

Section 1

1 : 50



Proposed South Elevation

1 : 100



Proposed West Elevation

1 : 100



Proposed North Elevation

1 : 100



Proposed East Elevation

1 : 100

C	Planning issue	BH	20/06/22
B	Additional toilets added	BH	11/11/21
A	Re-design	BH	11/10/21
Rev:	Description:	By:	Date:



WREXHAM COUNTY BOROUGH COUNCIL

STEPHEN T. BAYLEY
HEAD OF HOUSING AND ECONOMY
RUTHIN ROAD OFFICES,
WREXHAM. LL13 7TU

Tel: (01978) 315620 Fax: (01978) 315320

Client: Alexandra School, Wrexham			
Project: After School Facility			
Details: Proposed Elevations			
Drawn / Checked: BH	Date: Oct. 2021		
Scale @ A3: As indicated	Project No: PD/2021/12	Drawing No: FP/03	Revision: C