



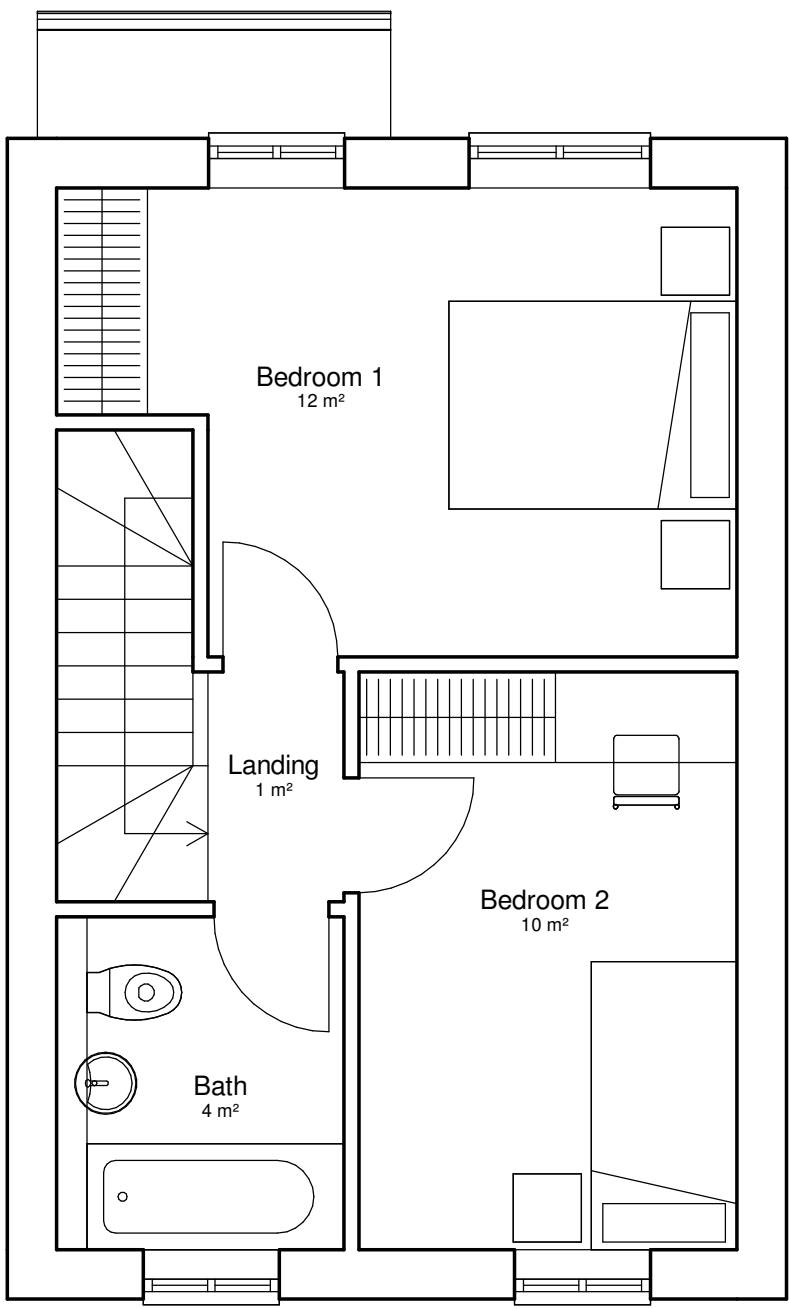

**First Floor Plan**  
1 : 50

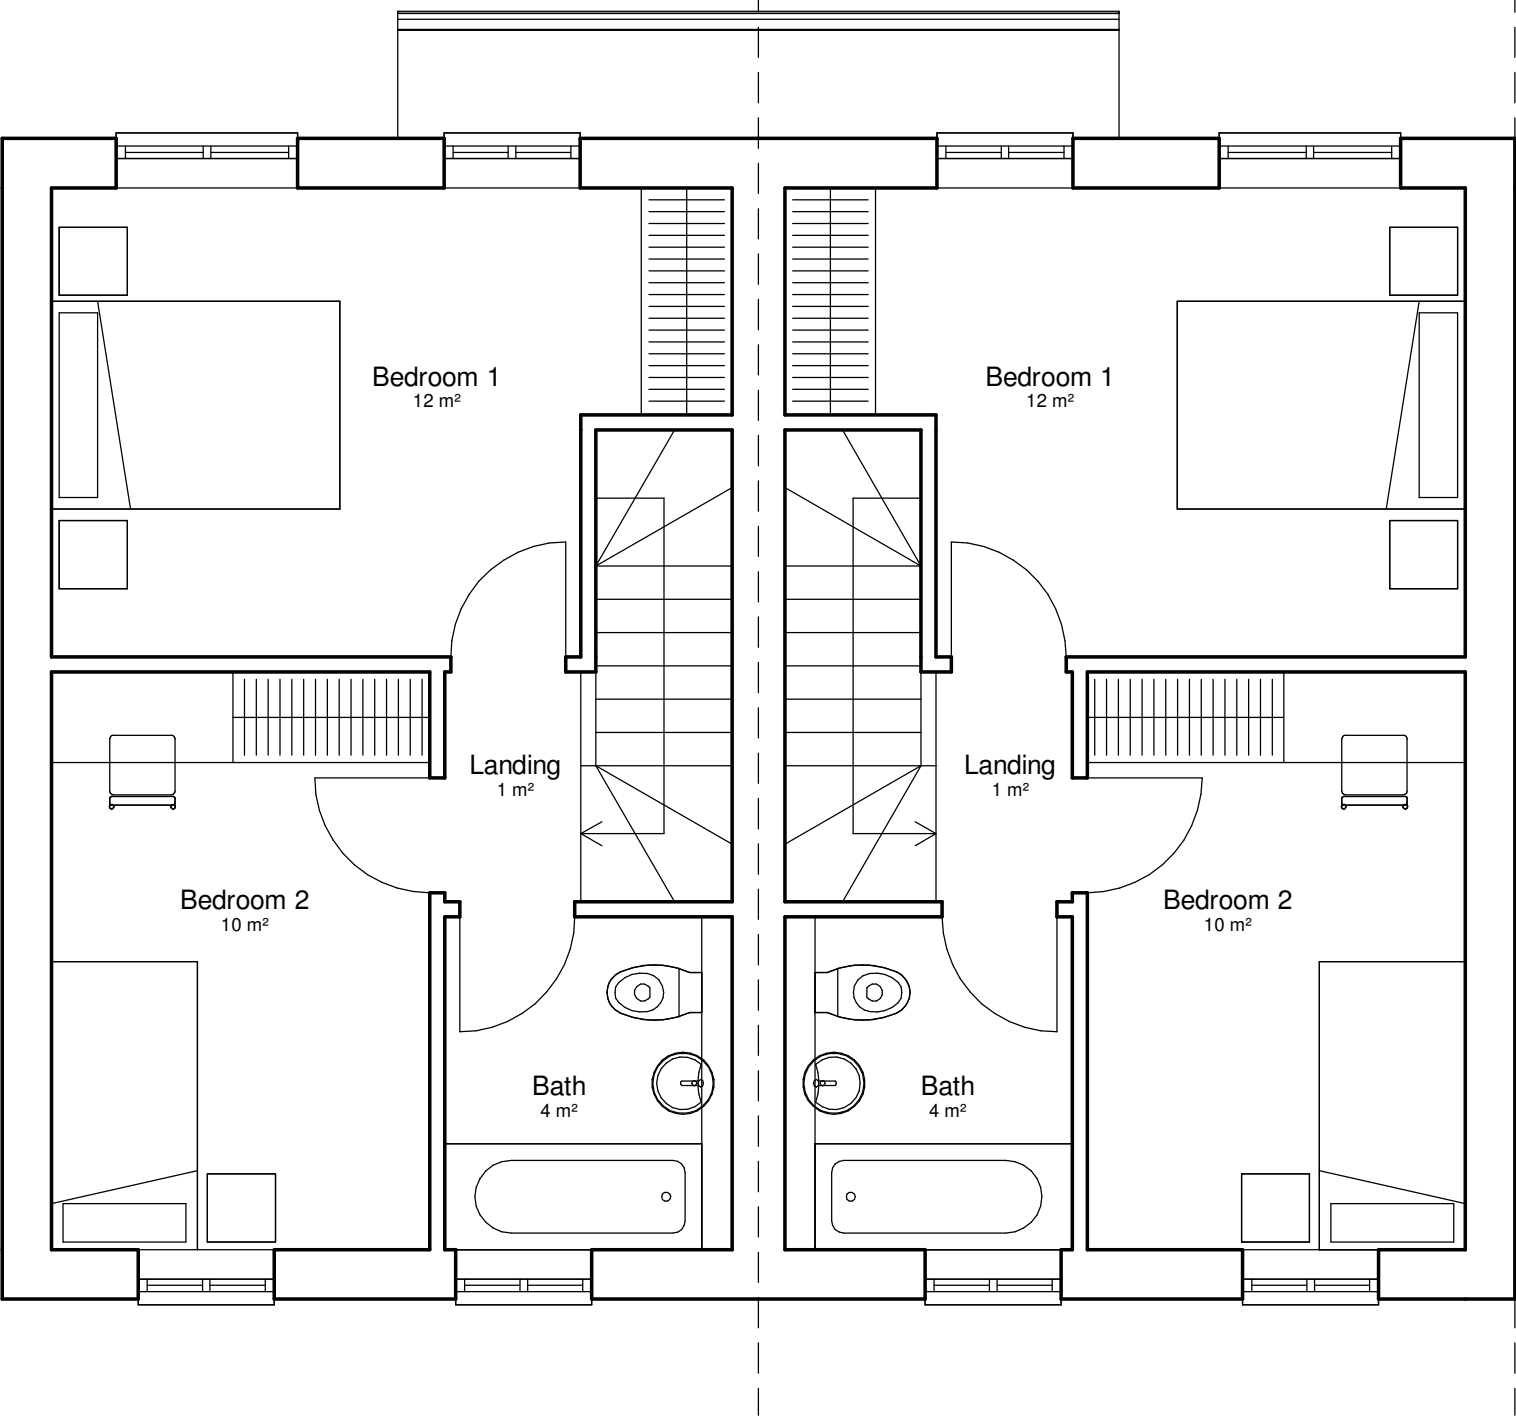

ARKIFY LTD.  
Dalton House, 35 Chester St.  
Wrexham, LL13 8AH  
07543968690  
geraint@arkify.uk  
www.arkify.uk

|                                        |                  |                |
|----------------------------------------|------------------|----------------|
| Project: 11 Hill Street, Rhos LL14 1LN |                  |                |
| Title: Proposed First Floor Plan       |                  |                |
| Scale @ A3: 1 : 50                     | Author: GE       | Date: 14.03.22 |
| Project Ref: 22-15                     | Drawing No: A103 | Rev. -         |