


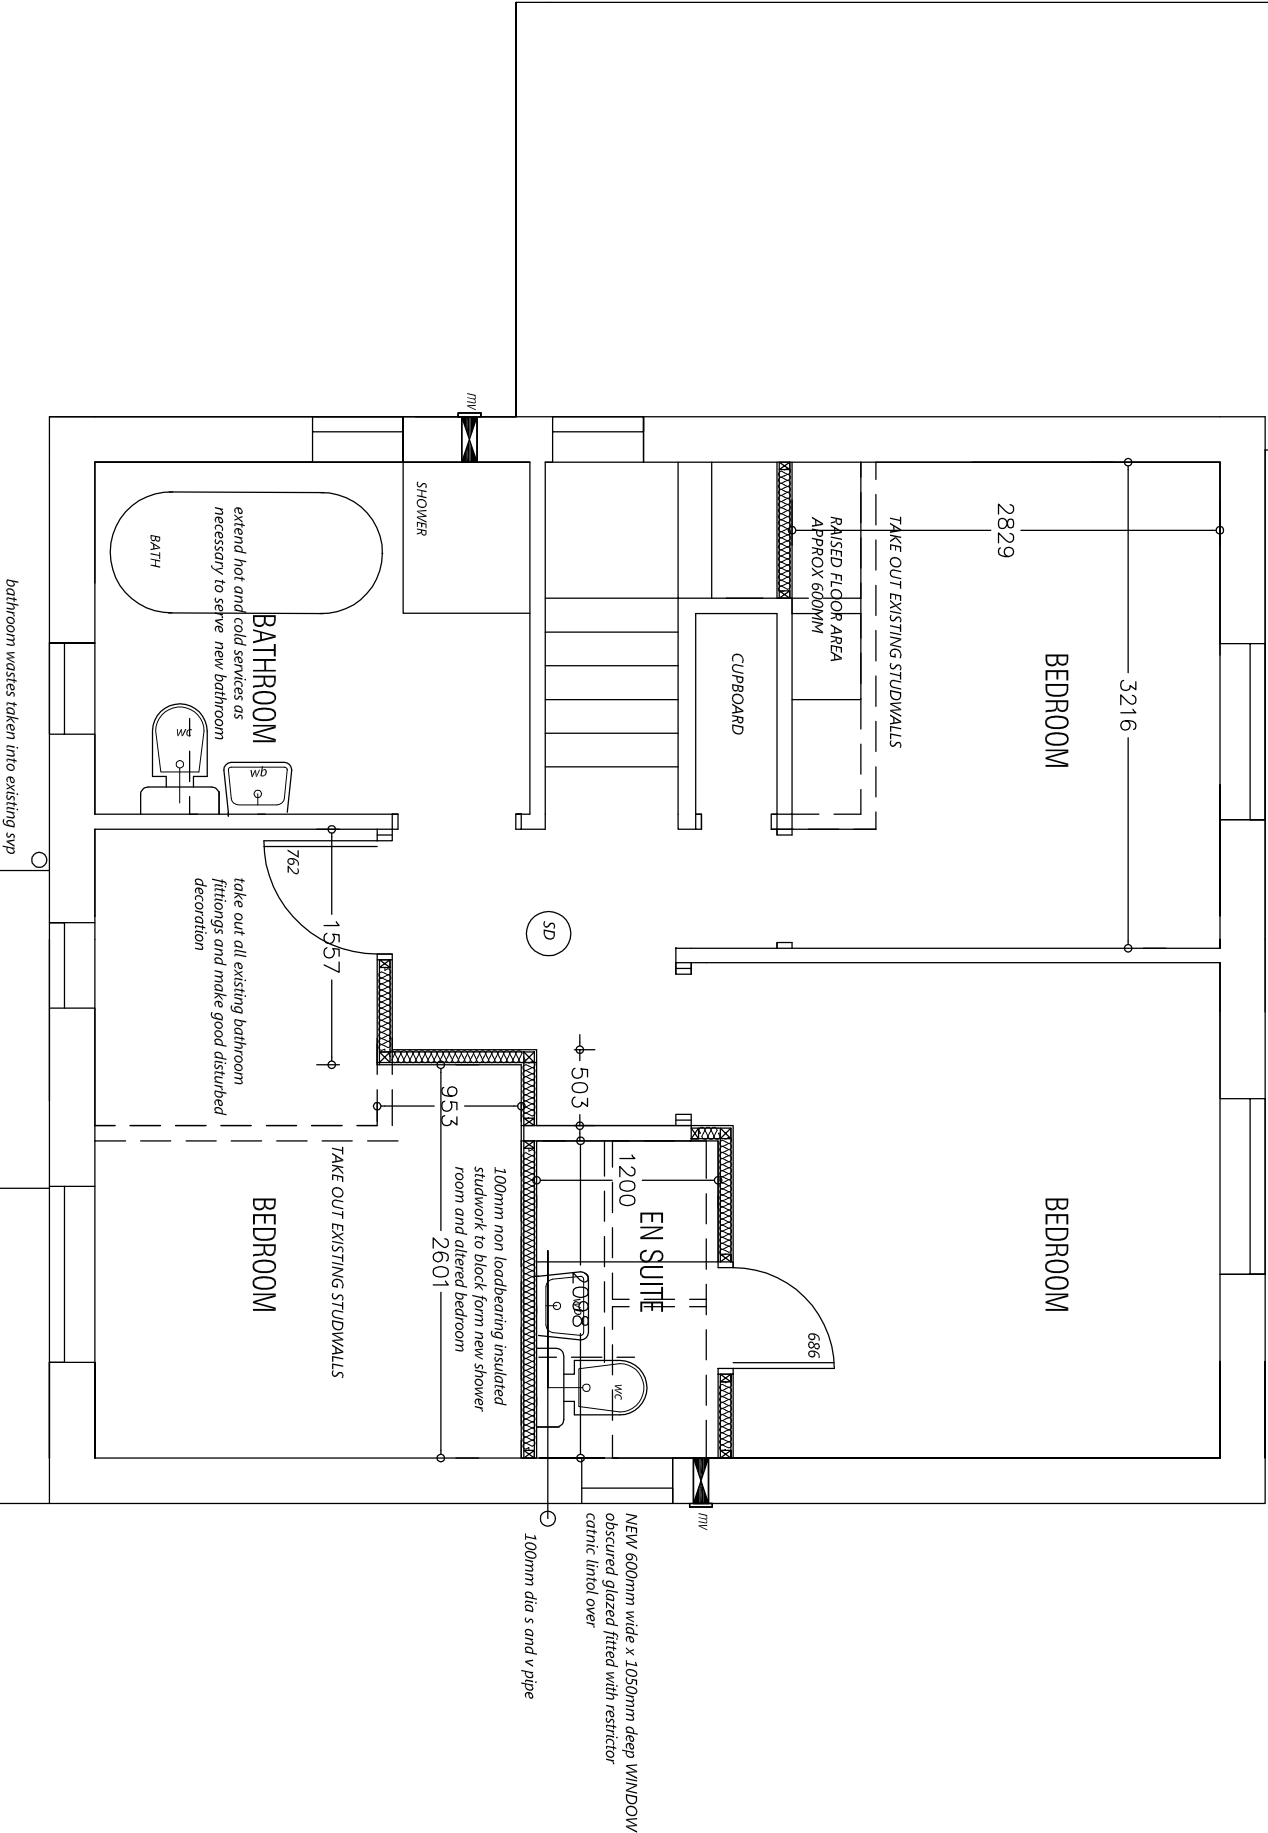

FIRST FLOOR PLAN

EDGE
ARCHITECTS

RIBA
Chartered Practice

EDGE Architects NW Ltd.
Studio 55.20
North Wales Business Park, Abergele
Conwy, LL22 8LJ

CLIENT:

MRS G JONES

ADDRESS:

15 CAMPBELL CLOSE ROSSETT

PROJECT:

Proposed internal alterations and extensions
proposed first floor plan

DRAWING No: 21-EXT-053-05 | DATE: OCT 2021
SCALE: 1:50 @ A3