

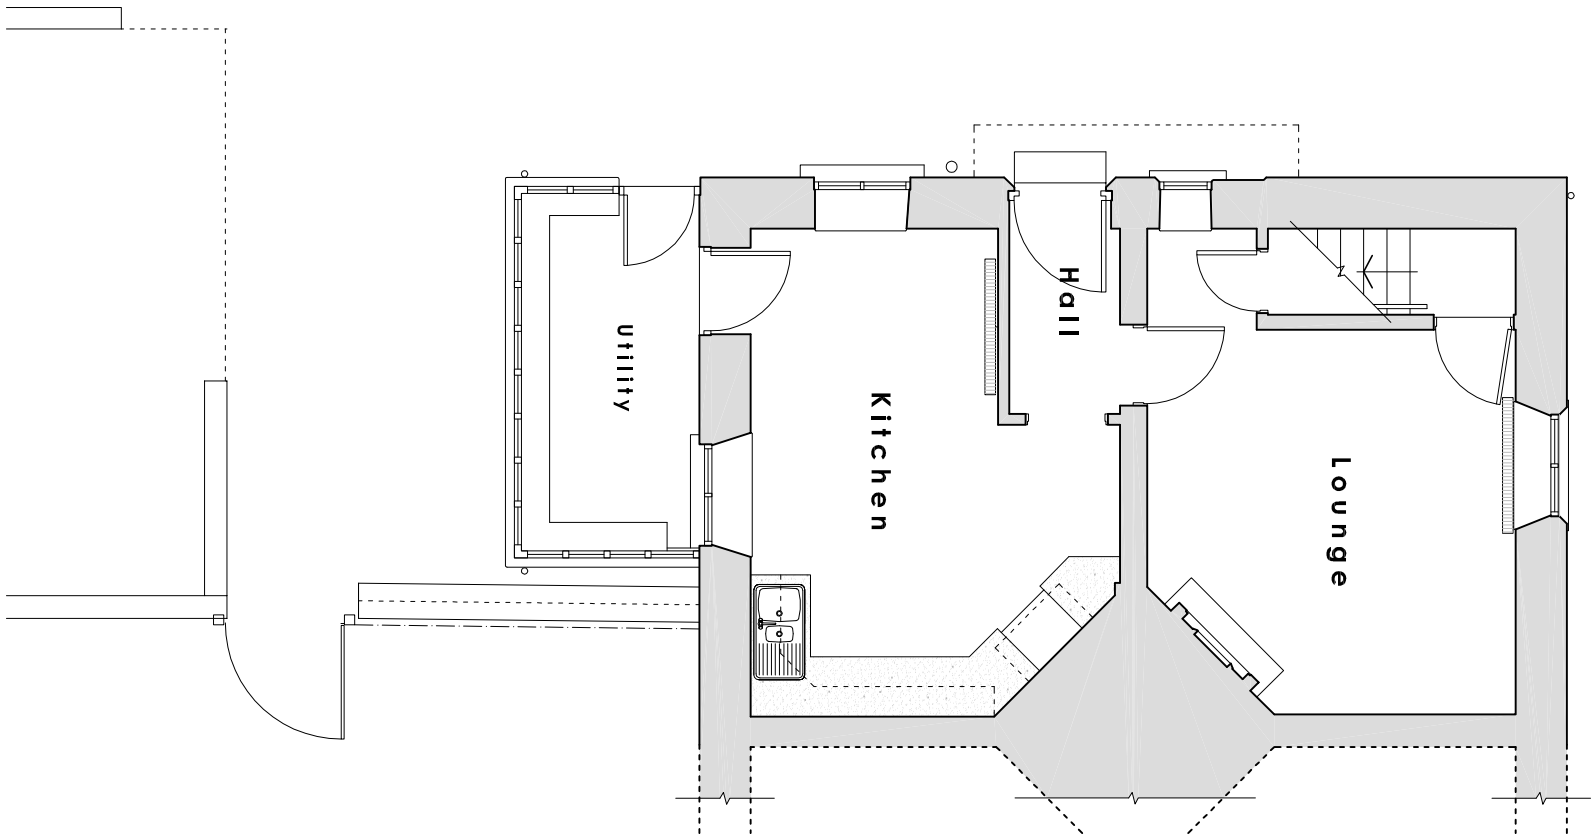


GROUND FLOOR PLAN

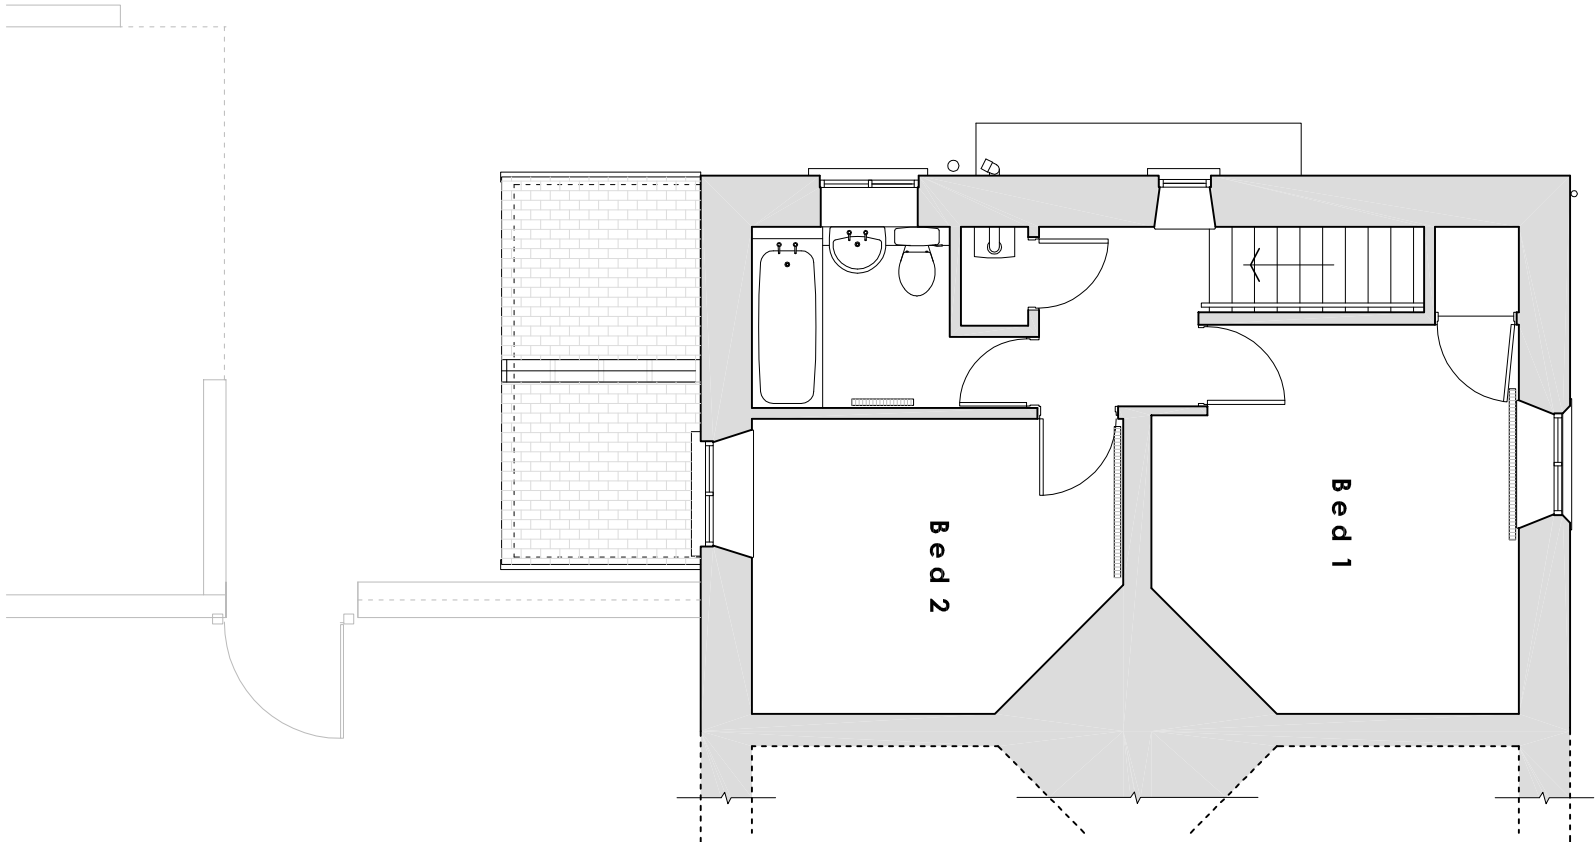

FIRST FLOOR PLAN

 

CHRIS HARDAKER ARCHITECTS
Bryngwilla Lodge Gledrid Oswestry
Shropshire SY10 7AY Tel: (01691) 671000

Drawing No: 312/01

Job: Alterations to 6 Park Street
Rubdon for Mr & Mrs Owens

Date: December 2021

Title: Floor Plans as Existing

Scale: 1:75