




THIS DRAWING AND THE BUILDING WORKS DEPICTED ARE COPYRIGHT OF THE ARCHITECTS AND MAY NOT BE REPRODUCED EXCEPT BY WRITTEN PERMISSION. ALL DIMENSIONS MUST BE CHECKED ON SITE AND NOT SCALED FROM THIS DRAWING.

REVISIONS


LETTER	REVISION	DATE	BY
--------	----------	------	----

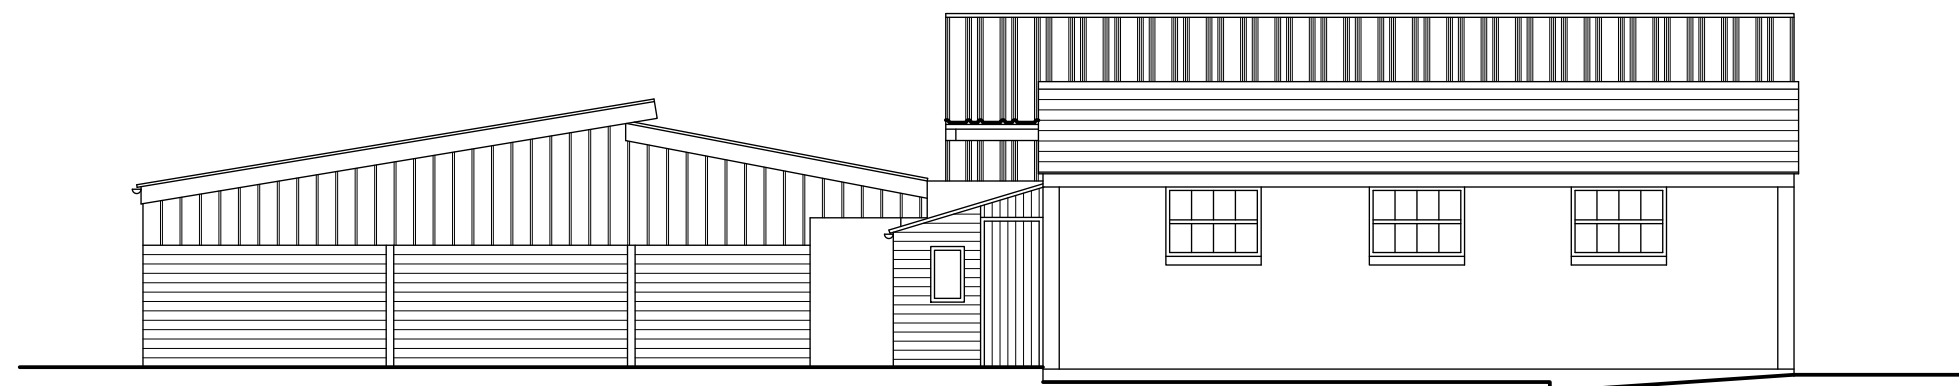


FRONT ELEVATION - EAST ASPECT




SIDE ELEVATION - NORTH ASPECT

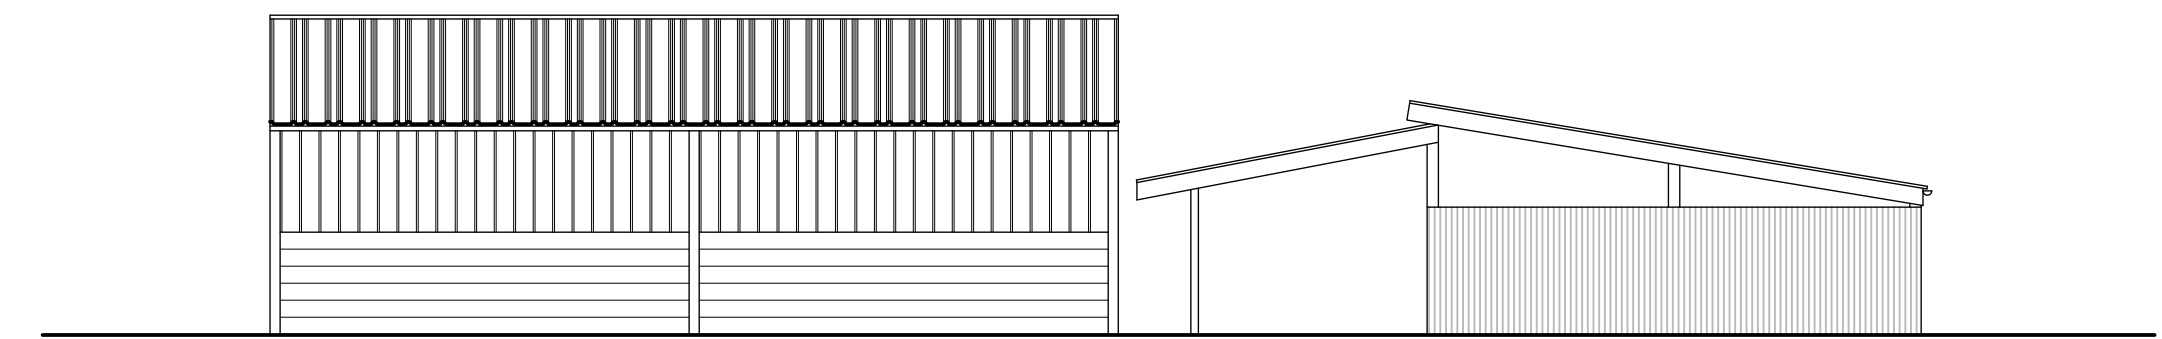

REAR ELEVATION - WEST ASPECT

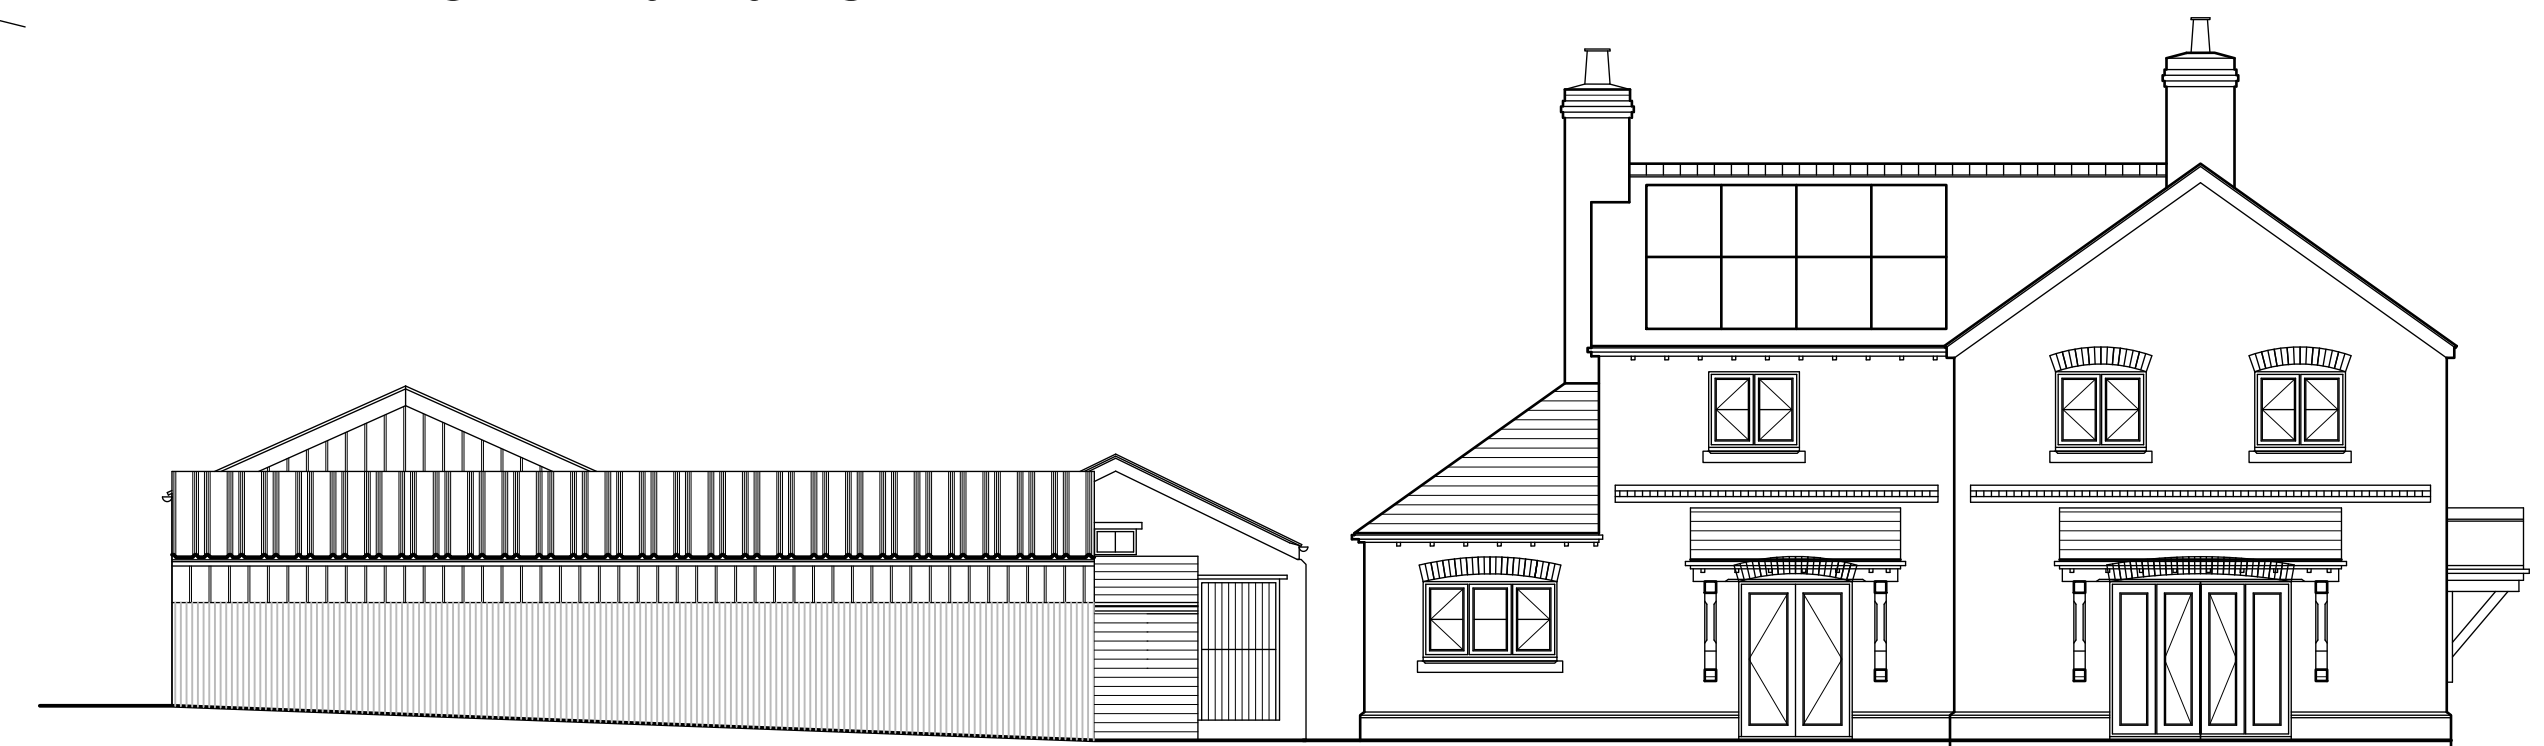

SIDE ELEVATION - SOUTH ASPECT

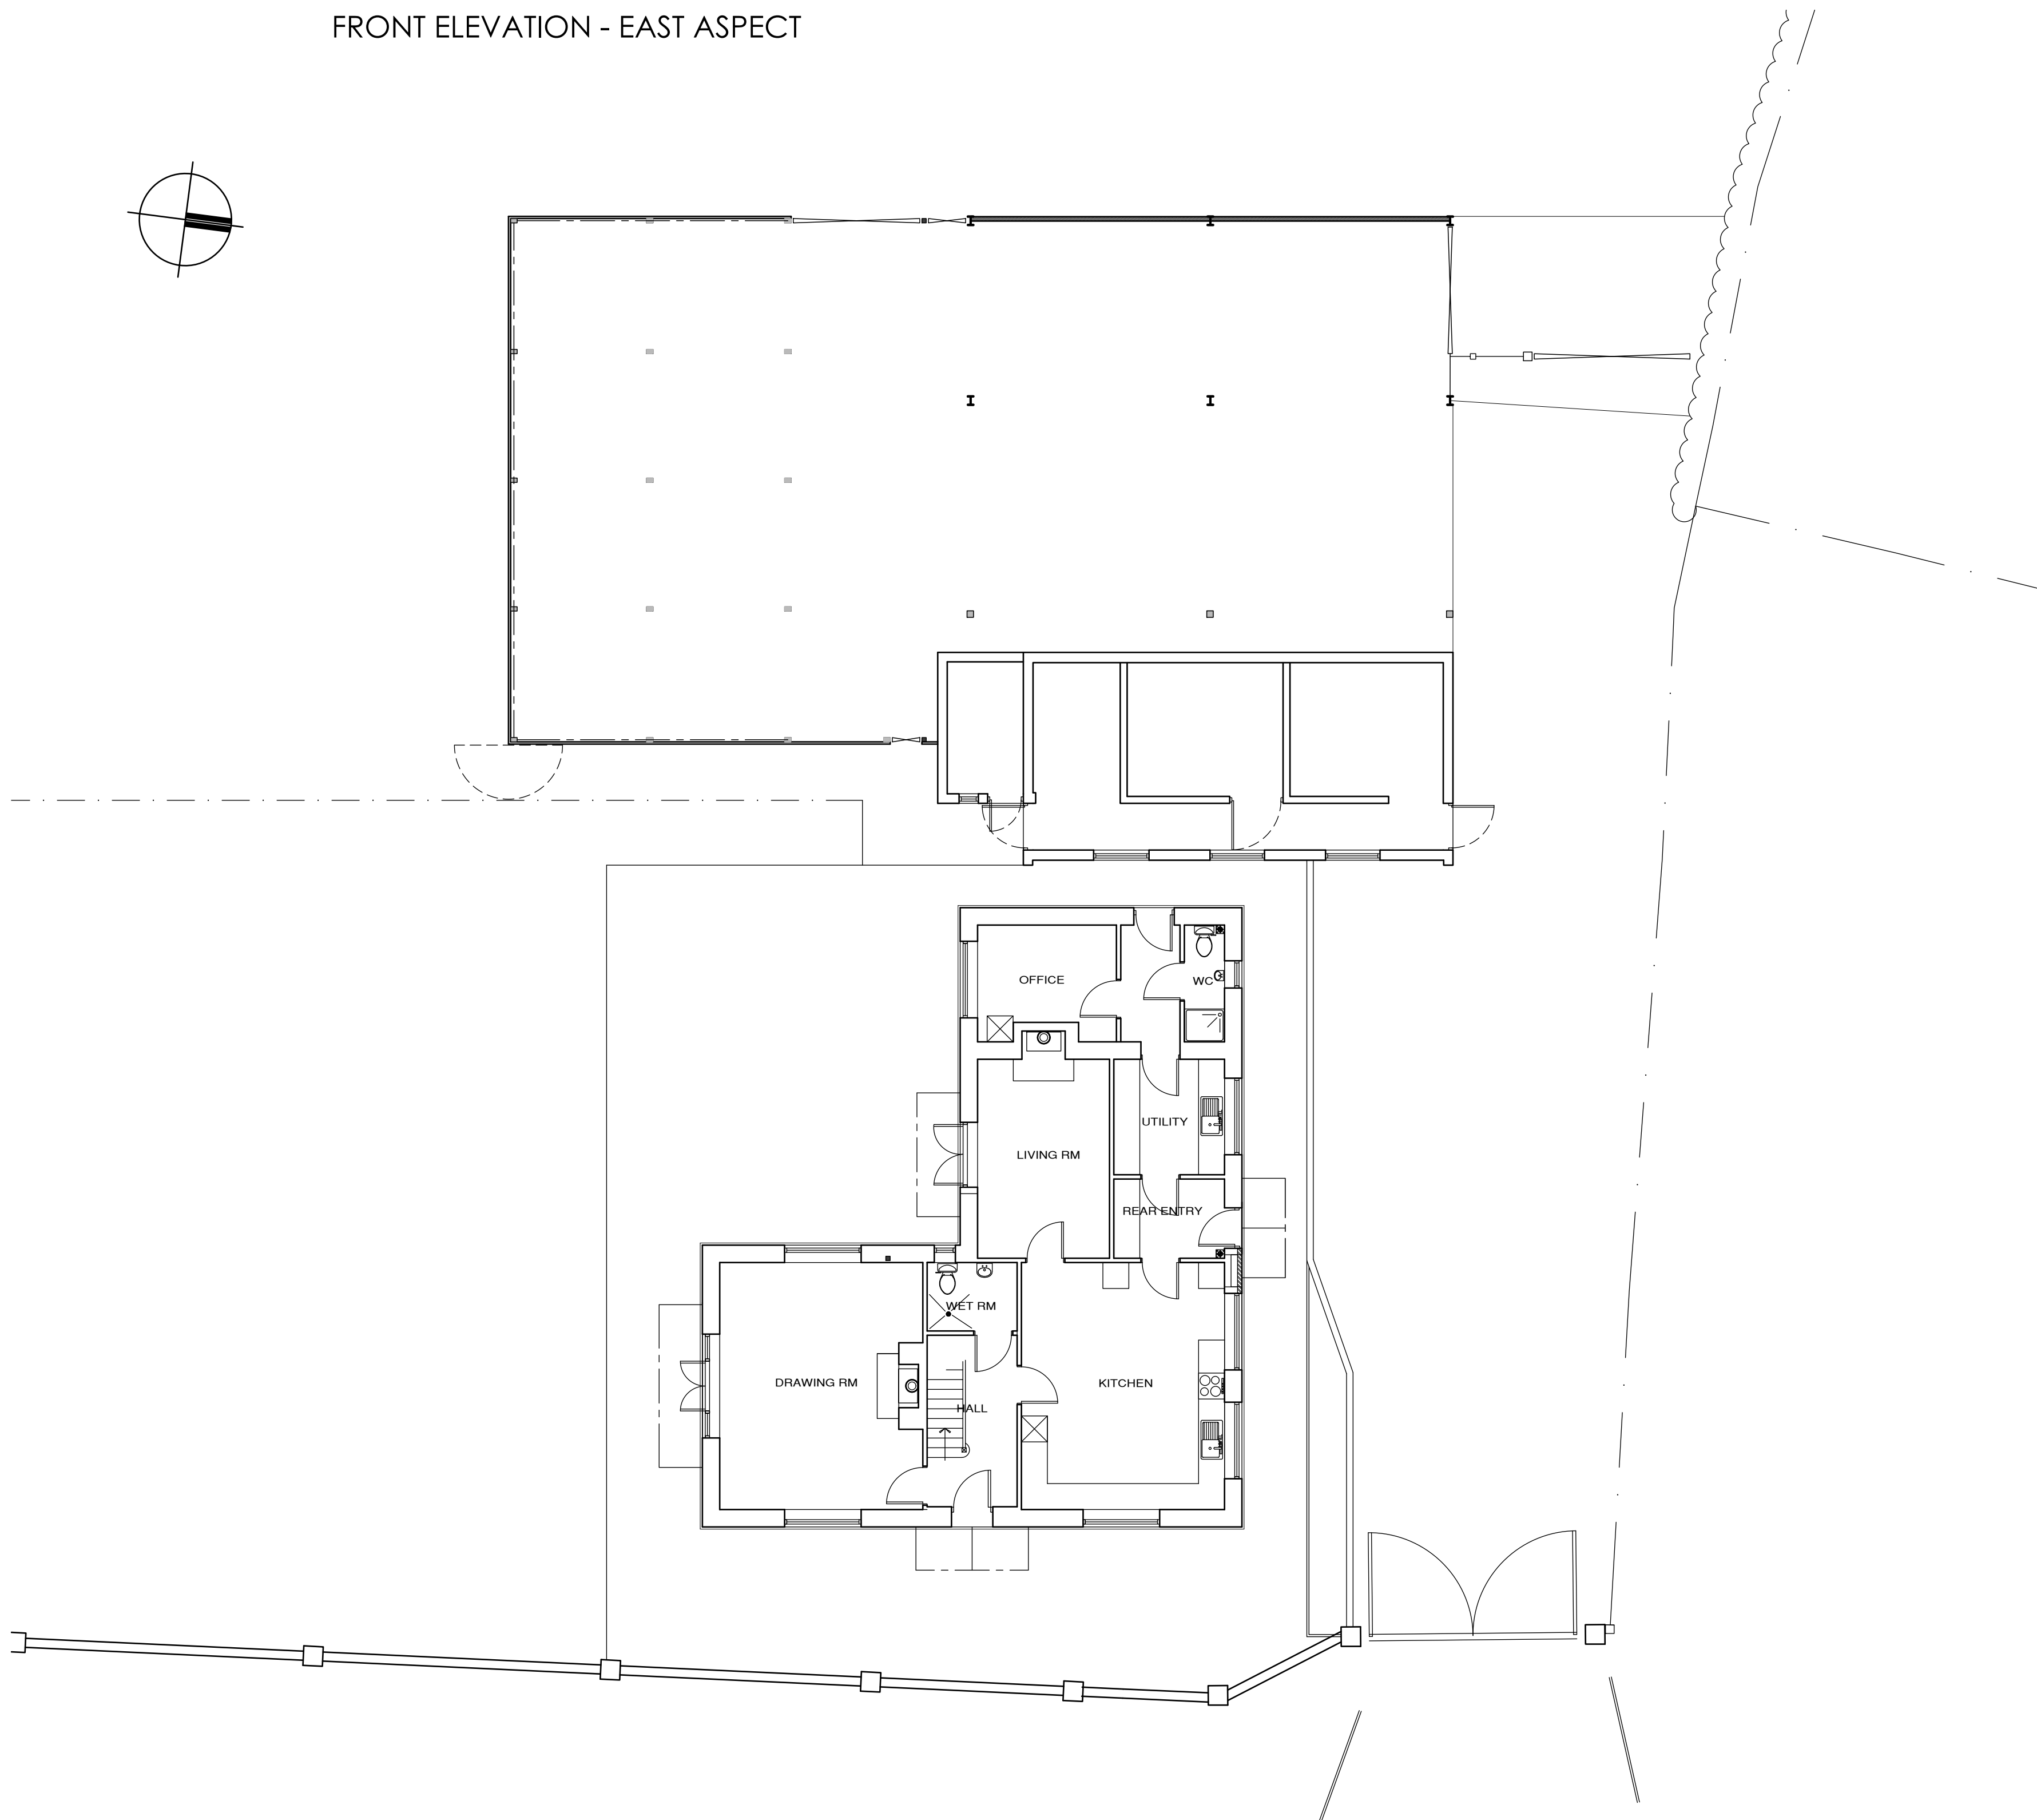

EXISTING SITE PLAN

BOWER EDLESTON ARCHITECTS

SWEETBRIAR HALL, NANTWICH, CHESHIRE CW5 5RW
TELEPHONE: 01270 624129 FACSIMILE: 01270 627684
E M A I L : A D M I N @ B O W E R - E D L E S T O N . C O M
W E B S I T E : W W W . B O W E R - E D L E S T O N . C O M

PROJECT

CHURCH HOUSE FARM, ISYCOED

TITLE

EXISTING SITE PLAN & ELEVATIONS

SCALE 1:100 @ A1

DATE OCT 2021

DRG.No 6336 17

DRAWN BY MLT

STAGE

REVISION