



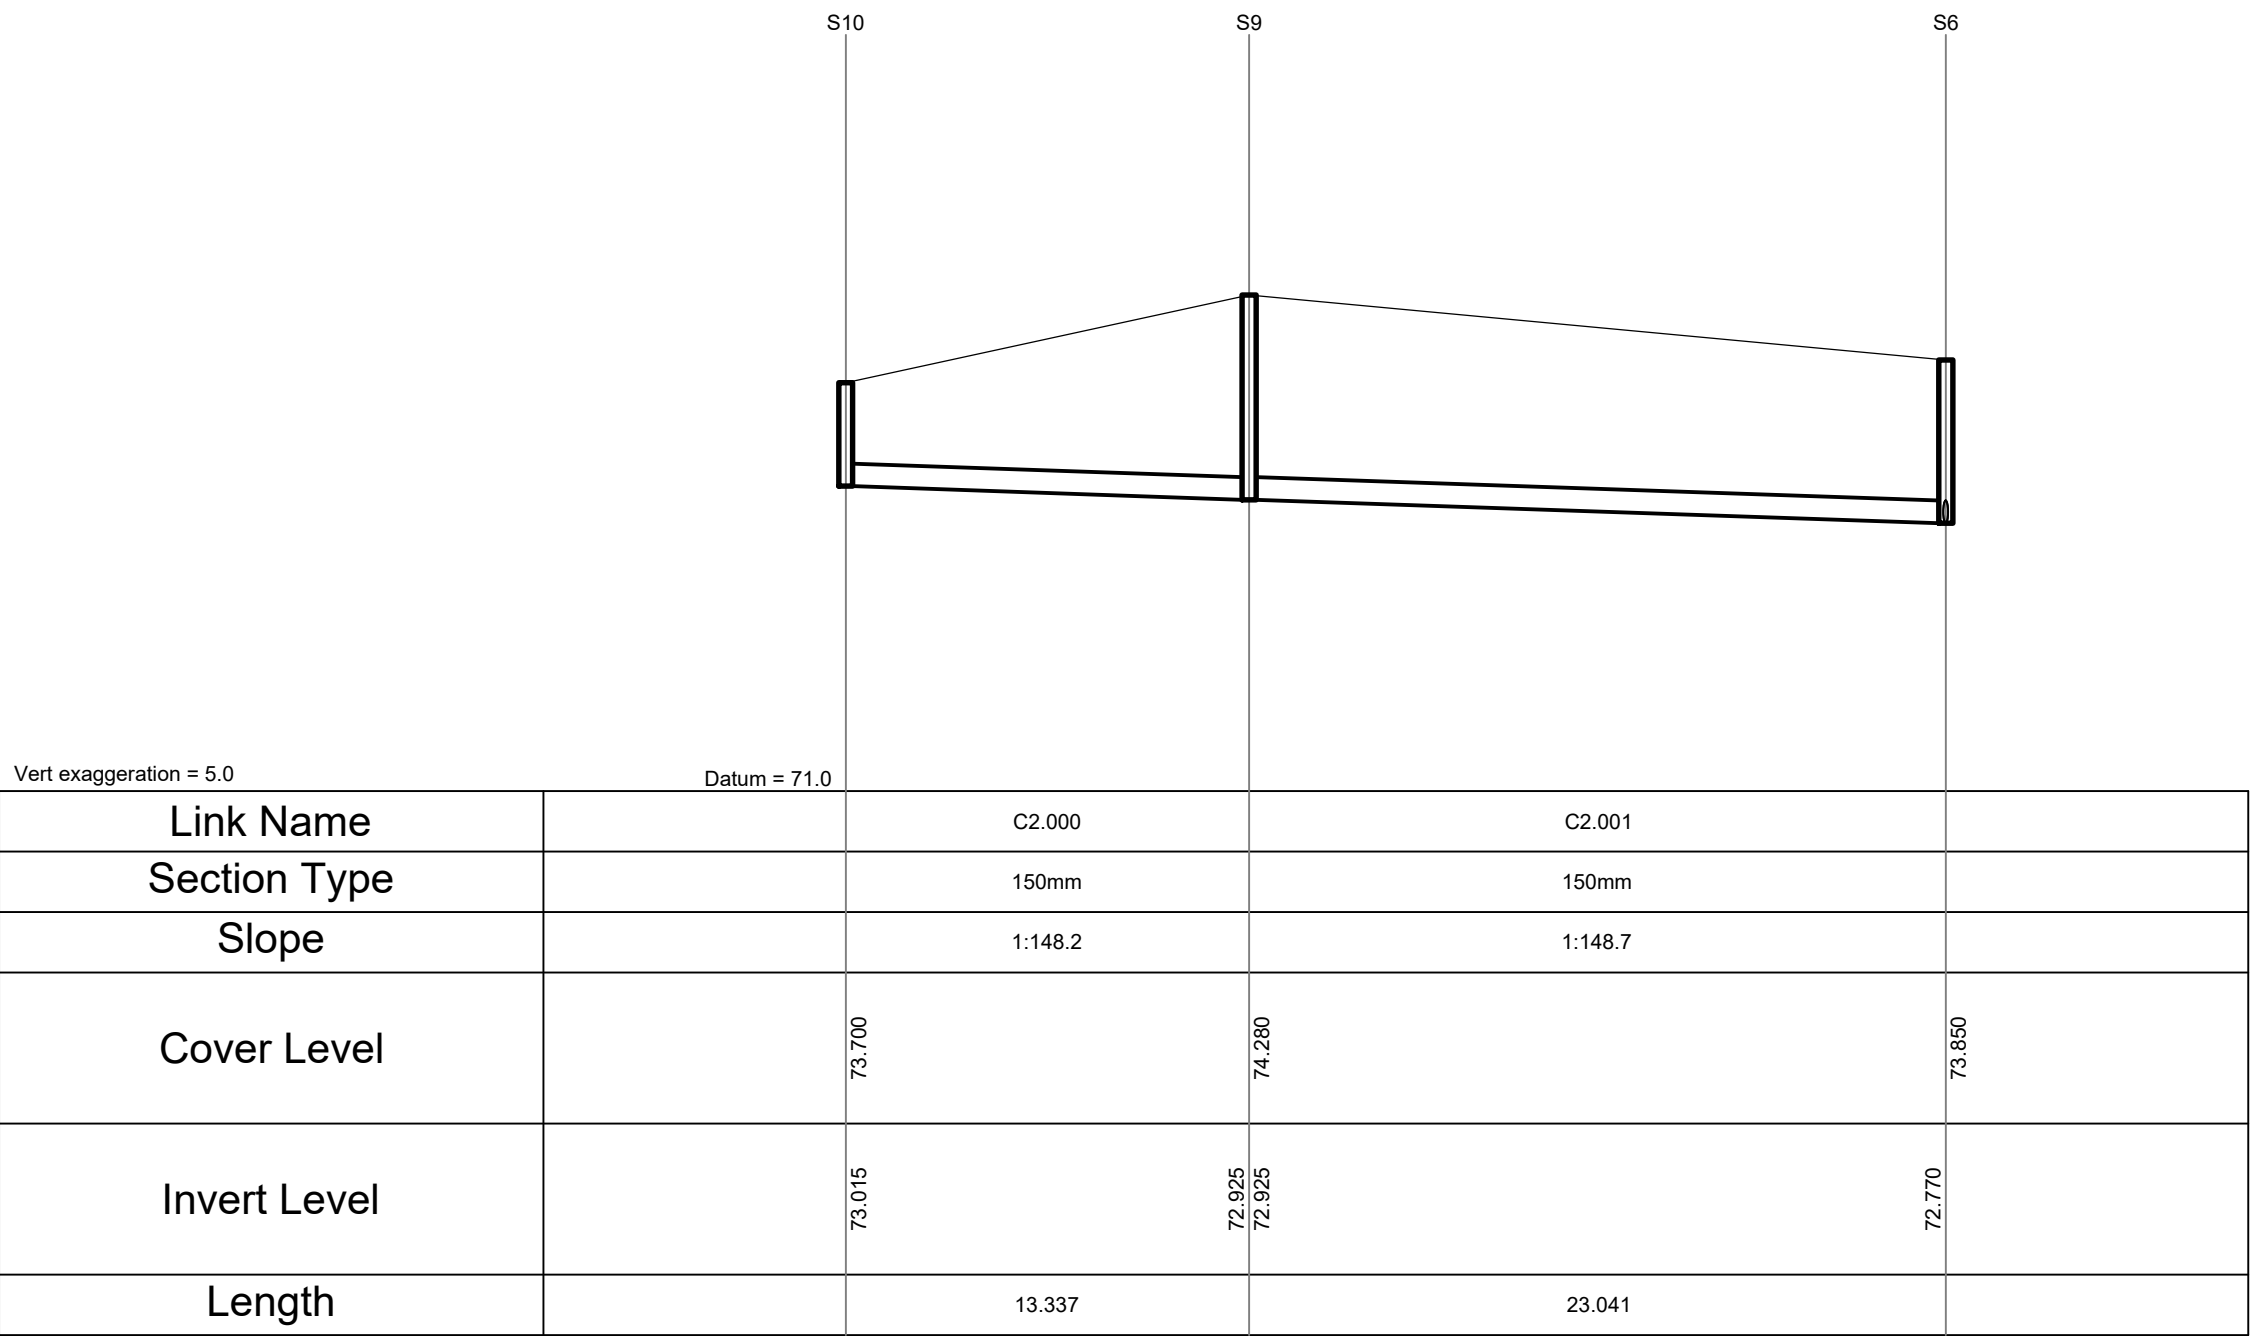

S10-S6 LONGSECTION

1:250

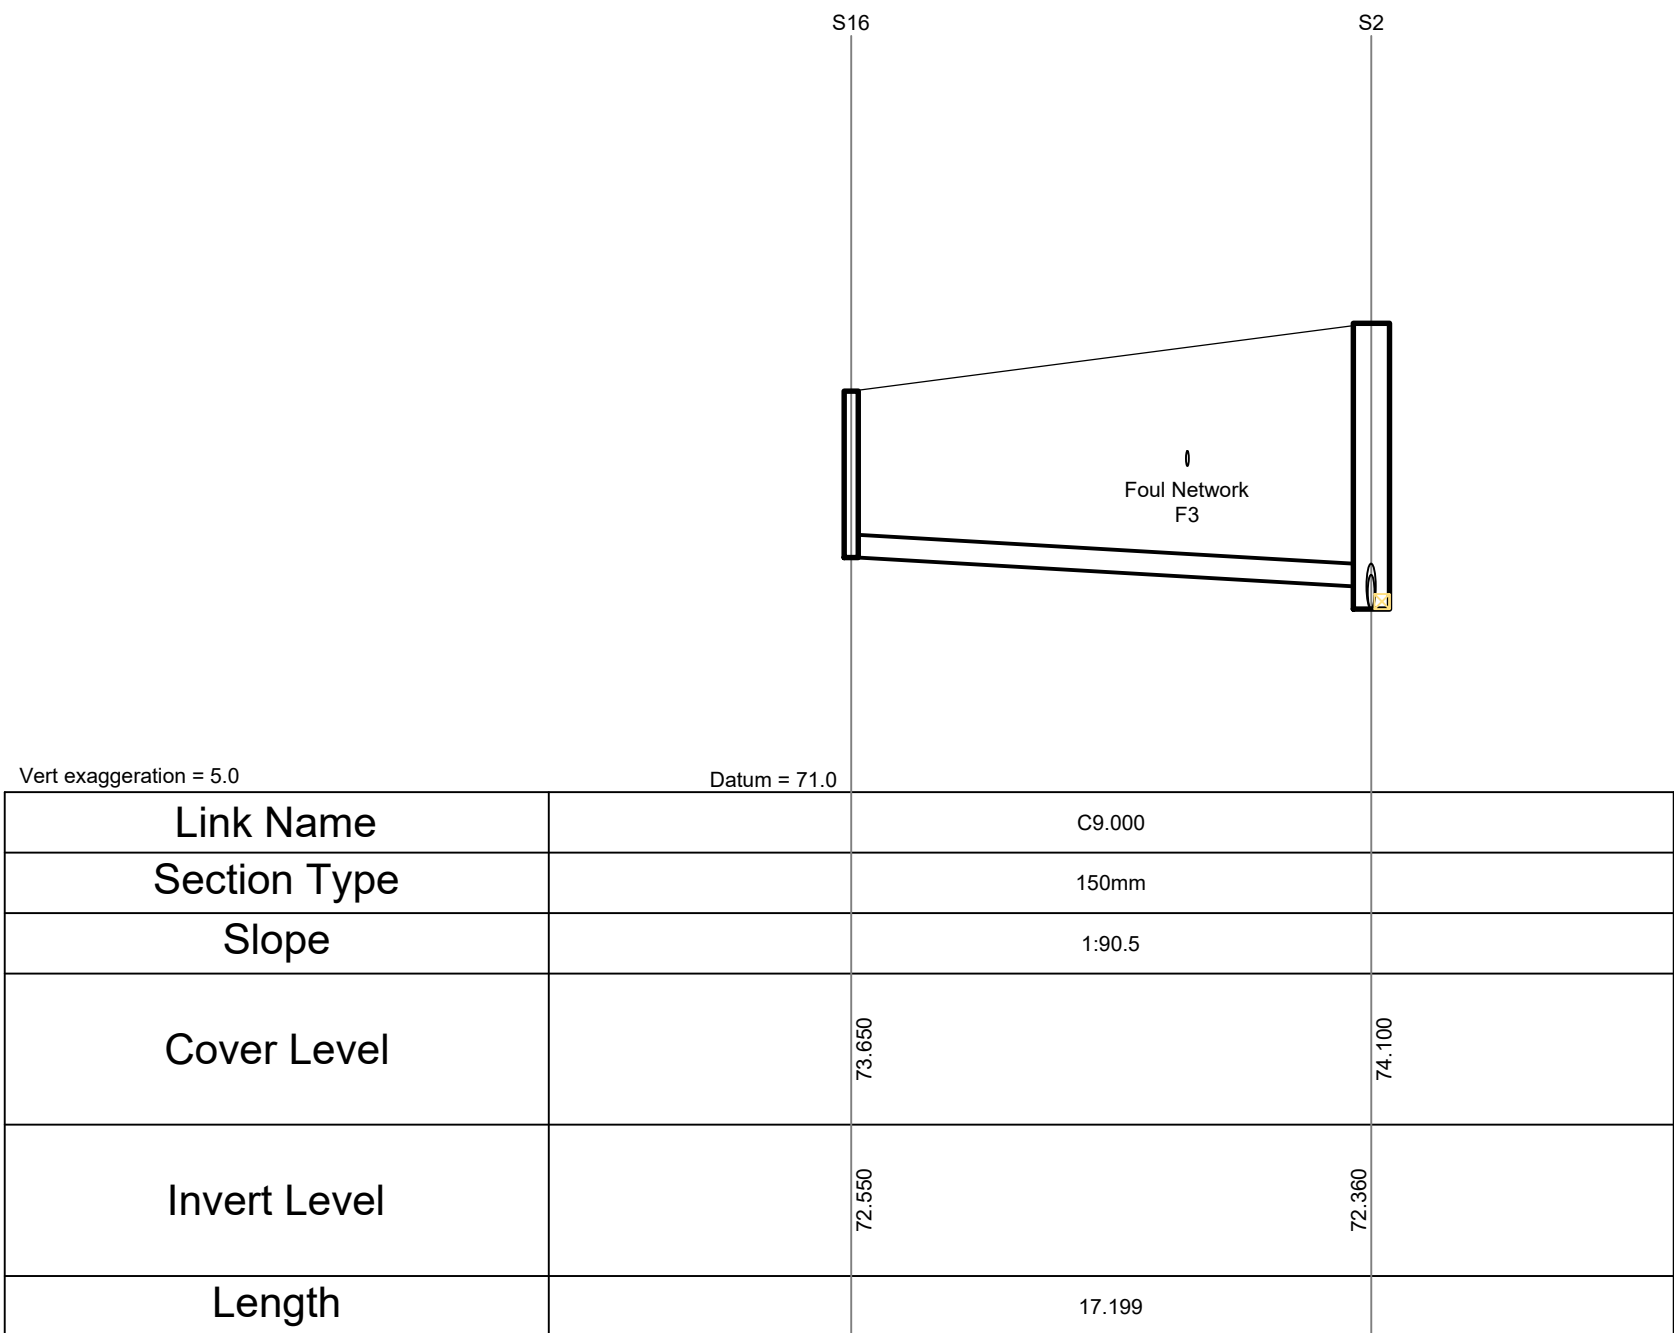

S16-S2 LONGSECTION

1:250

- NOTES
- ALL DIMENSIONS IN MILLIMETERS & ALL LEVELS IN METERS UNLESS NOTED OTHERWISE ON THE DRAWING
 - ALL THIS DRAWING IS TO BE READ IN CONJUNCTION WITH ALL OTHER RELEVANT ENGINEERS AND ARCHITECTS DRAWINGS AND RELEVANT SPECIFICATION CLAUSES
 - ALL WORKS IN ACCORDANCE WITH SPECIFICATION FOR HIGHWAYS WORKS
 - LOCATION OF ALL EXISTING SERVICES TO BE CONFIRMED BY CONTRACTOR
 - REFER TO DATRYS DRAWING 20269/501 FOR SURFACE WATER DRAINAGE LAYOUT.

REV	DATE	DESCRIPTION	BY	CHK	APP

REVISIONS

STATUS

PRELIMINARY

CLIENT

PROJECT

Ty Nos Redevelopment
Holt Road, Wrexham

TITLE

Surface Water
Longsections
Sheet 2

Broncoed Business Park
Suite 4a, Broncoed House
Wrexham Road
Mold
Flintshire
CH7 1HP
01352 706205
info@datrys.coop
www.datrys.net

Telephone
E-mail
Internet

DRAWN	LI	CHECKED	AC	PASSED	AC
DATE	11.06.21	CLIENT'S REF.			
SCALE AT A1	1:200	AUTOCAD REF.	20269/C-D1		
DRAWING No.	20269/506	REVISION			