




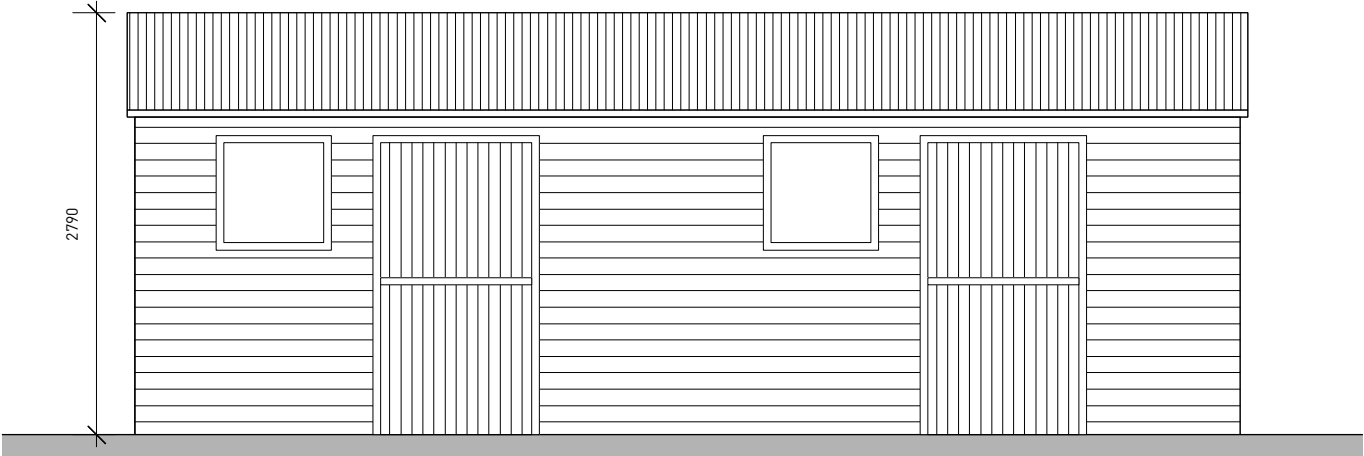


FRONT ELEVATION A-A

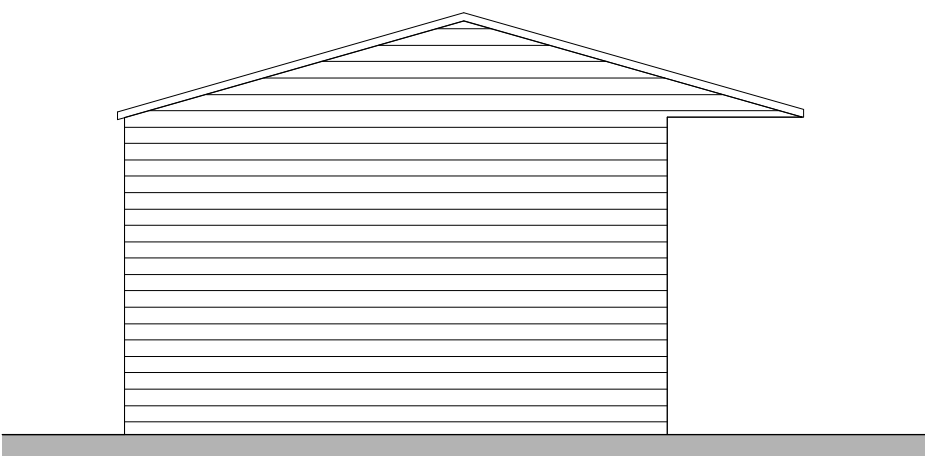


SIDE ELEVATION B-B

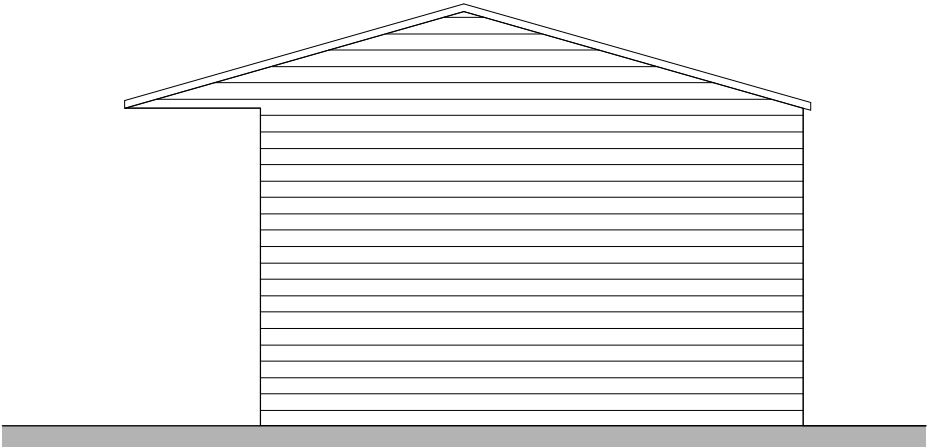


SIDE ELEVATION C-C

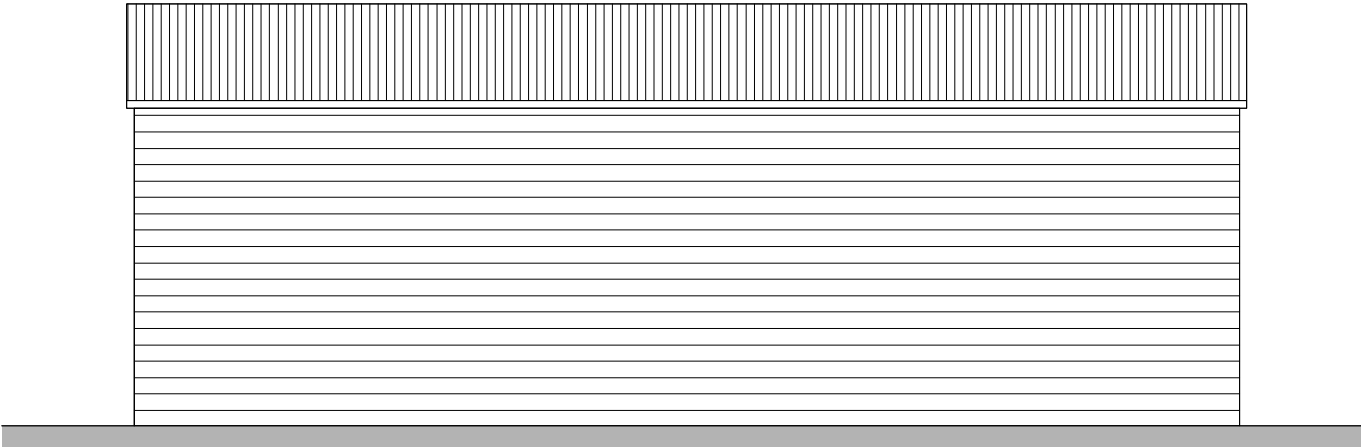

REAR ELEVATION D-D

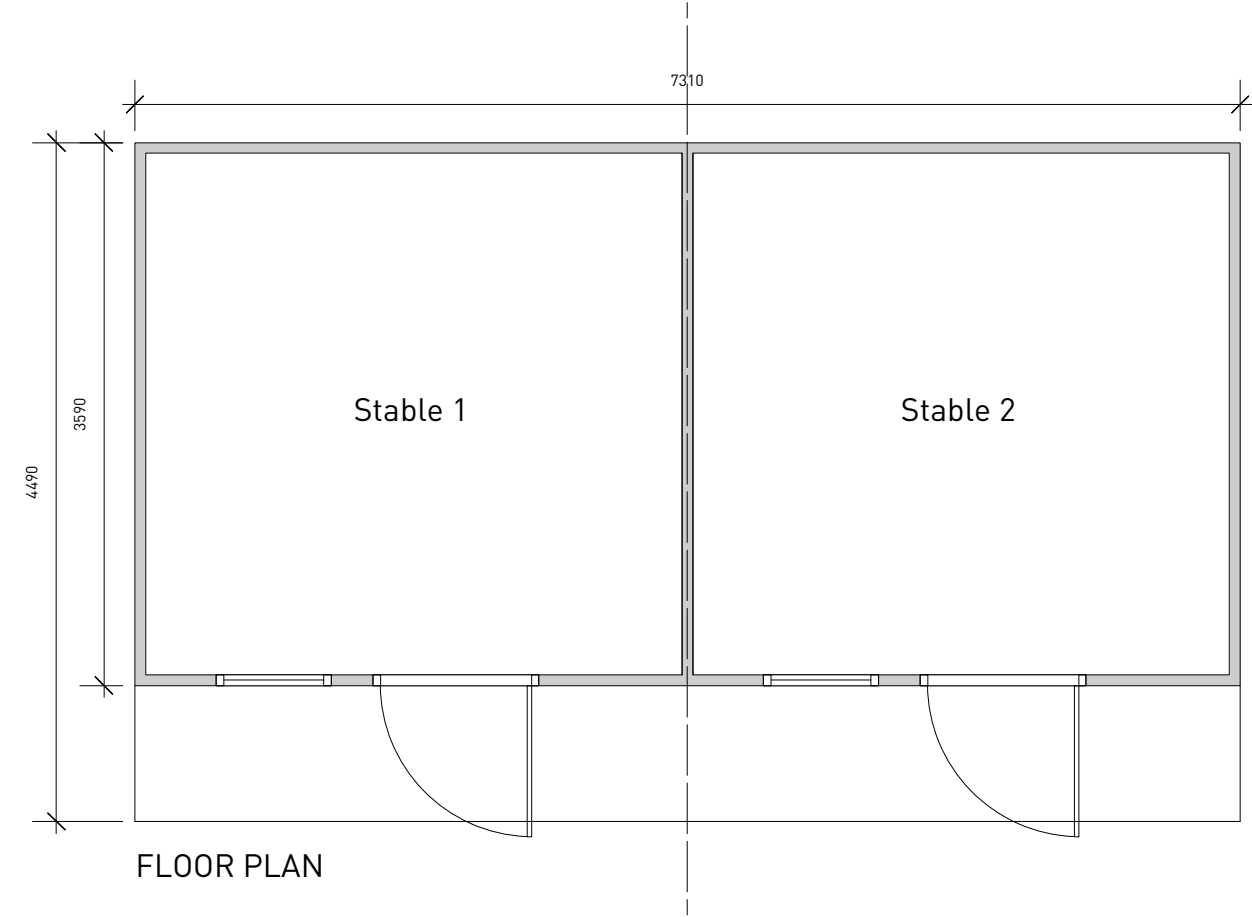

FLOOR PLAN

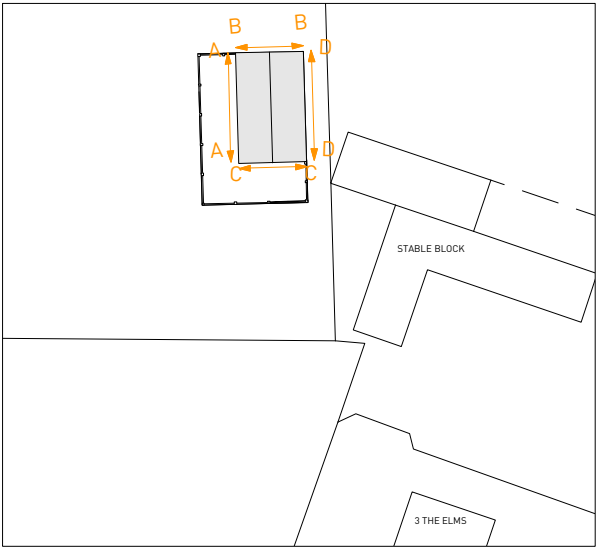

1 THE ELMS, TALLARN GREEN

PROPOSED STABLE BLOCK

PLANS & ELEVATIONS

DWG NO: 1-03 REV: A
SCALE: 1:50 @ A3
DATE: 24/10/21

0 1 3M
1:50 Scale