
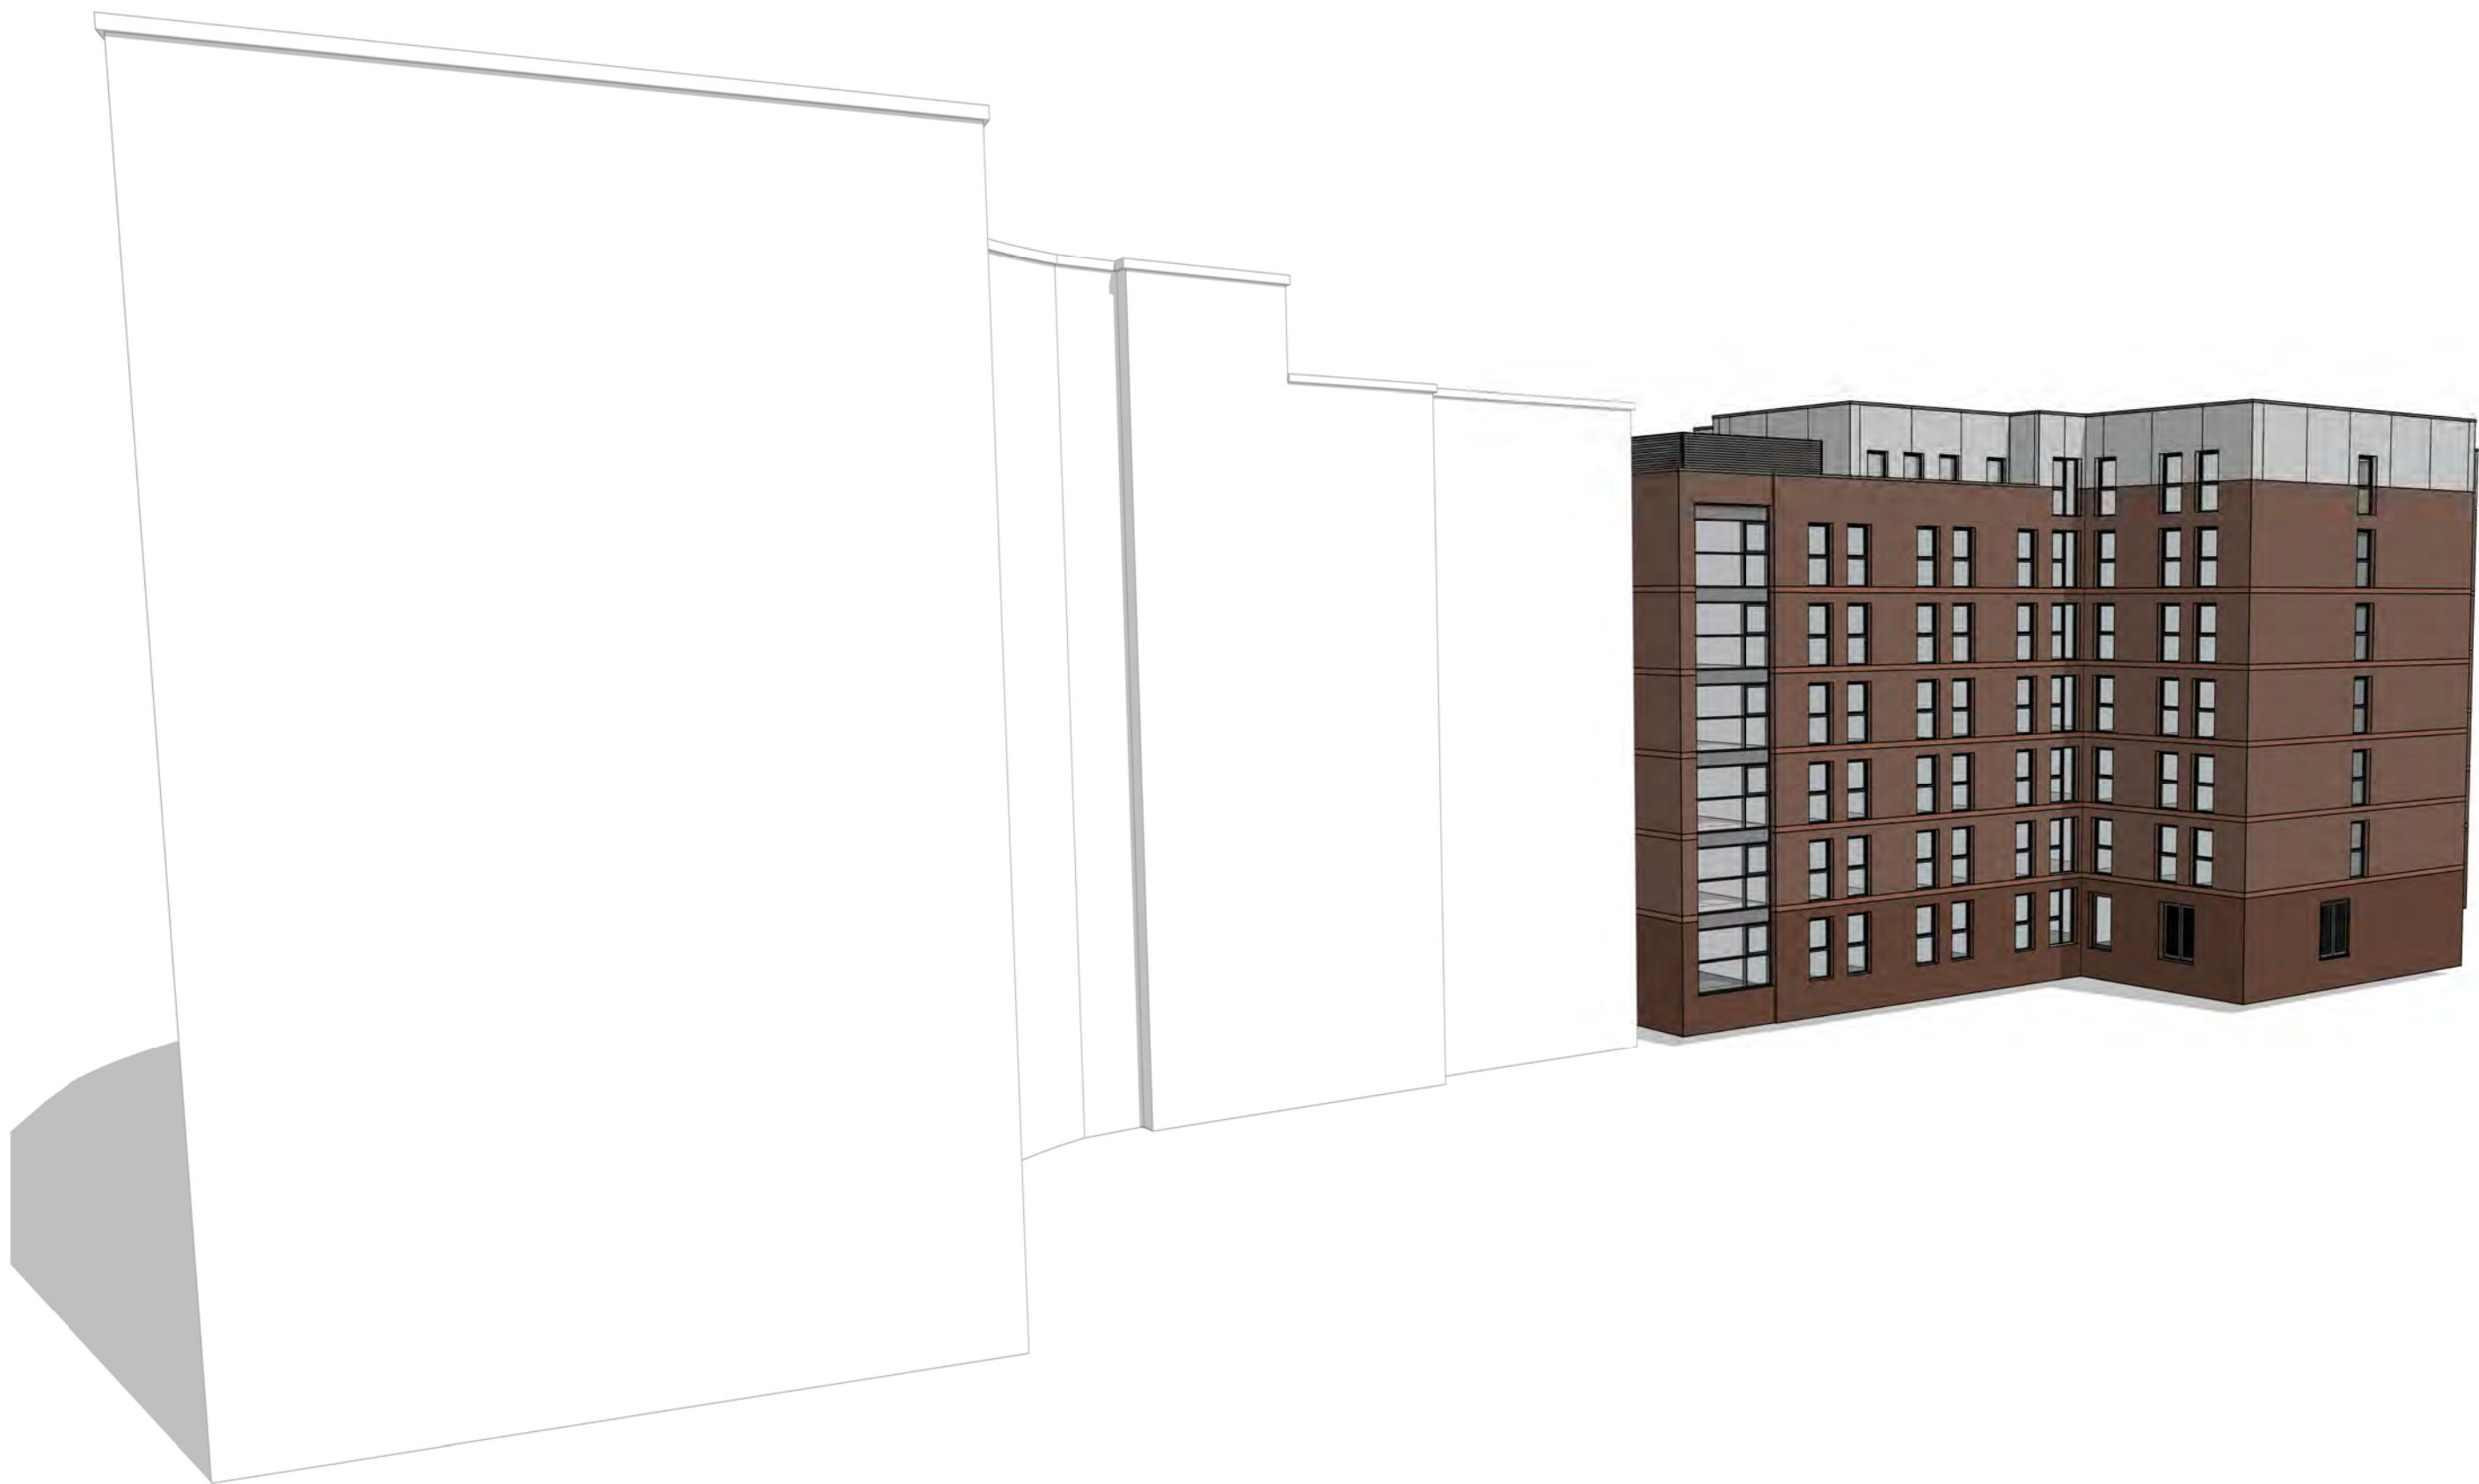


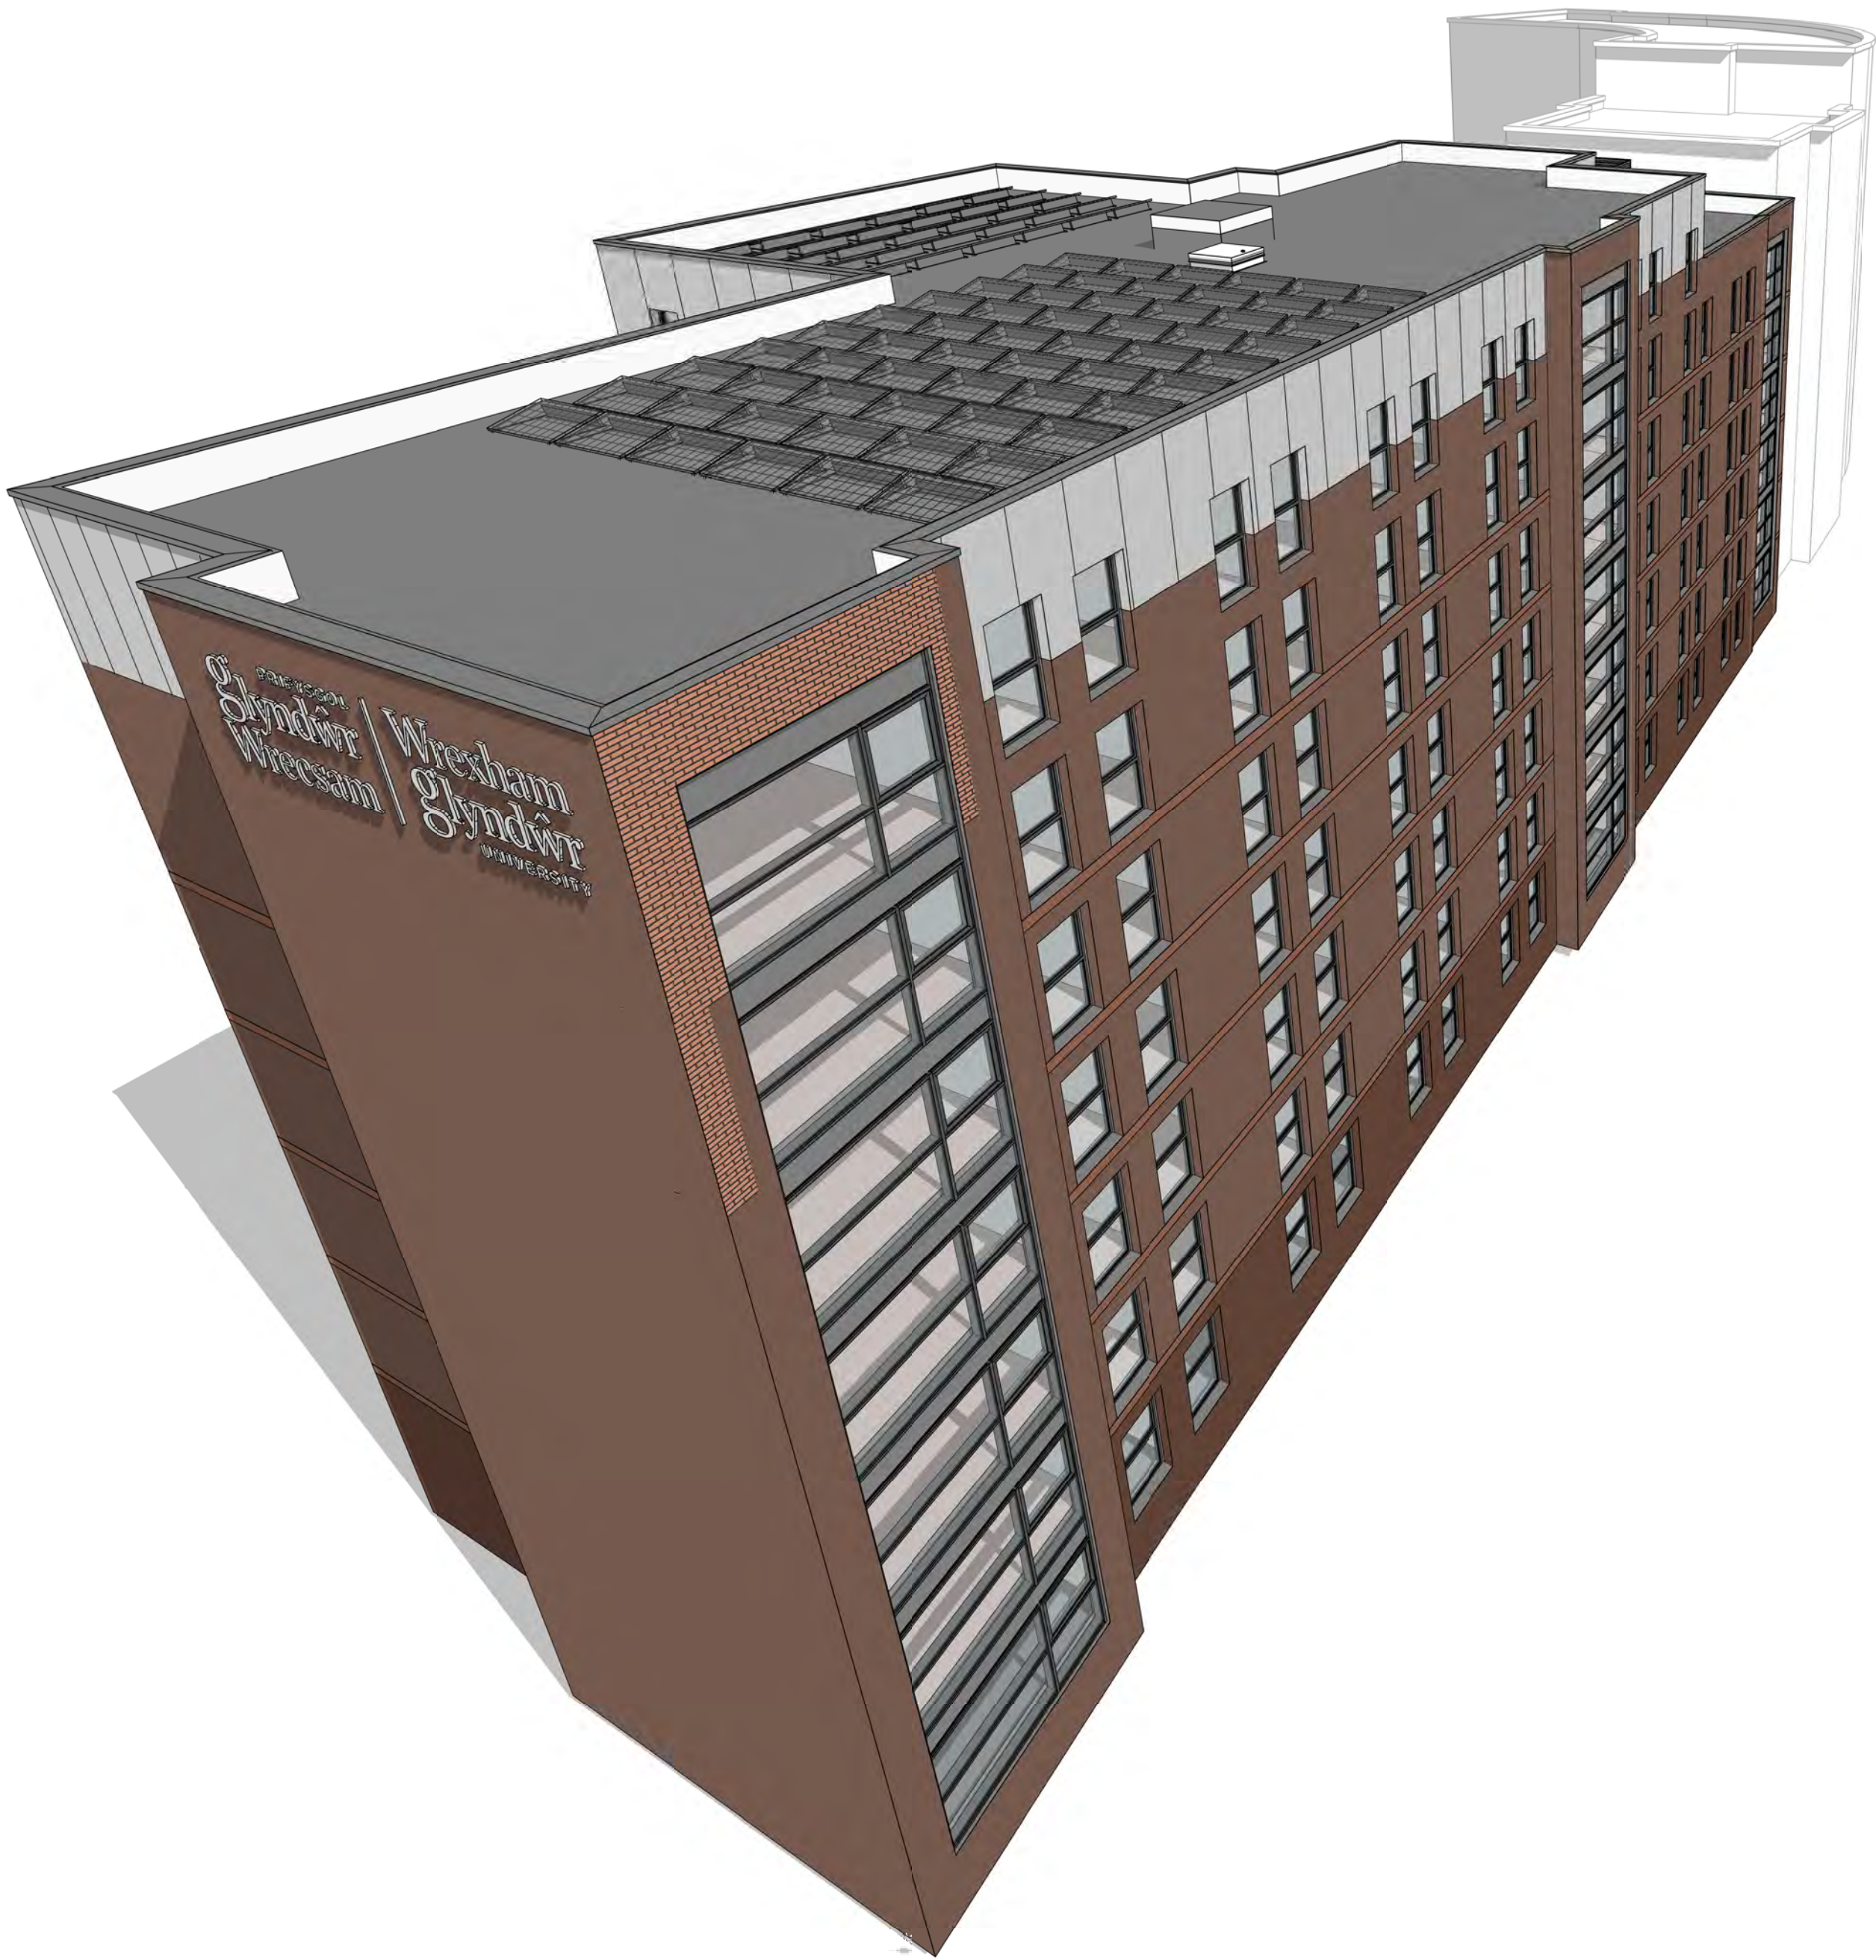

GENERAL NOTES:

DAY Architectural Ltd accepts no responsibility for any costs, losses or claims whatsoever arising from these drawings, specifications and related documents unless there is full compliance with the Client or any unauthorised user of the following:

- 1 All boundaries, dimensions and levels are to be checked on site before construction and any discrepancies reported to the Architect / Designer.
- 2 Partial Service: Any discrepancies with site or other information is to be advised to the Architect / Designer and direction and / or approval is to be sought before the implementation of the detail.
- 3 Block and site plans are reproduced under license from the Ordnance Survey.
- 4 Do not scale this drawing.
- 5 For the purpose of coordination, all relevant parties must check this information prior to implementation and report any discrepancies to the Architect / Designer.

A	PLANNING Issue	18.05.22	RF	DO
REV	DESCRIPTION	DATE	REV BY	CHKD BY

CLIENT Wrexham University
PROJECT Wrexham Student Village Phase 2

DRAWING 3D Views	SCALE @ A1	FIRST ISSUED 05/06/22
PROJECT XXX-XX	DRAWN BY RF	CHECKED BY DO
ORIGIN DAY	VOLUME XX	LEVEL XX
TYPE DR	ROLE A	NUMBER 04-1002
REVISION A	DRAWING STATUS PLANNING	

DAY

DAY Architectural Ltd.
Studio 1, Lancaster Buildings
77 Deansgate, Manchester, M3
2BW
T: 0161 834 9703
W: www.day-architectural.com