





BLOCK PLAN 1:500
SITE PLAN
0 10 20m
scale bar

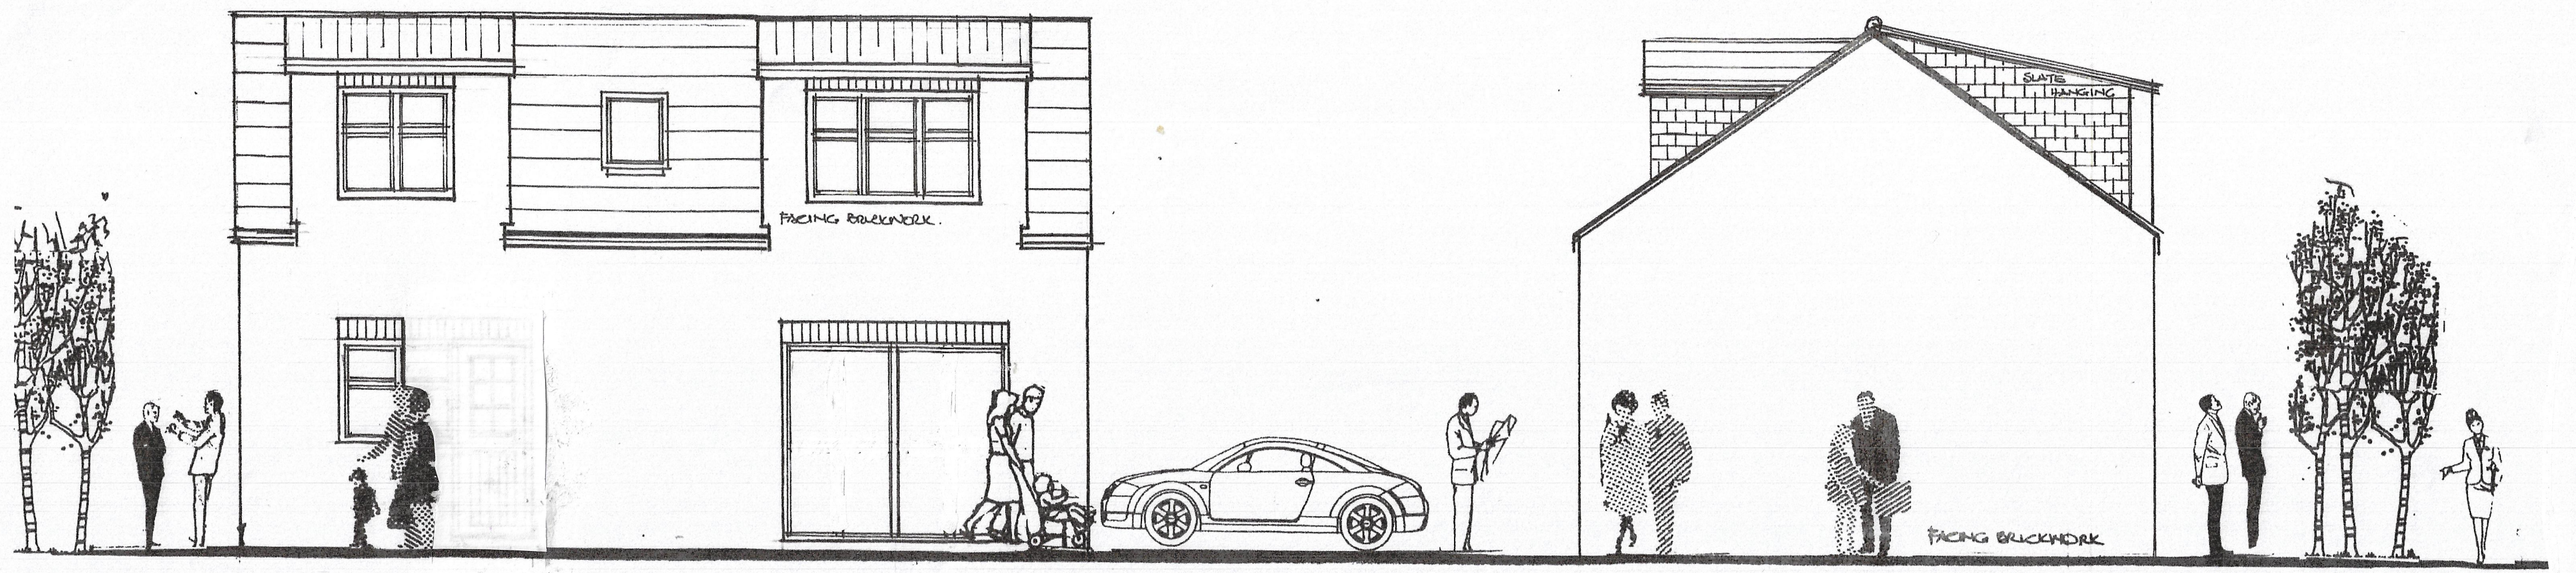


REAR ELEVATION

SIDE ELEVATION

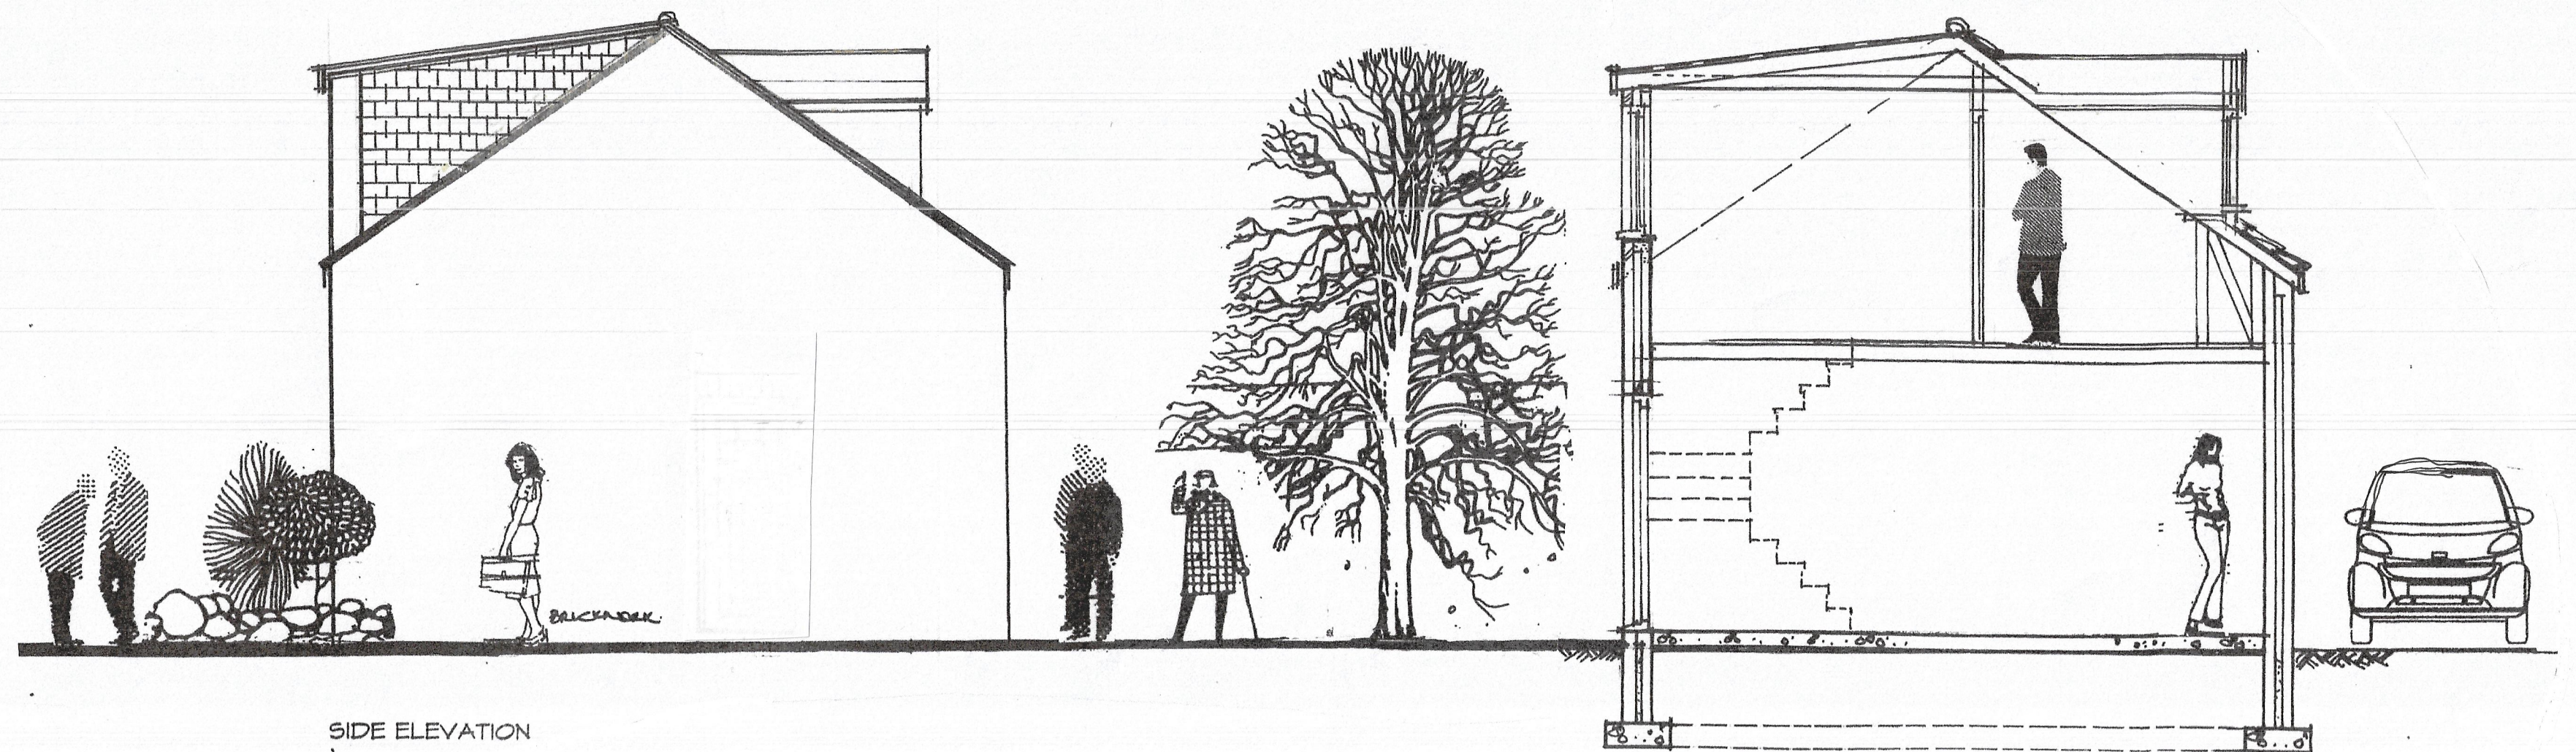


SIDE ELEVATION

SECTION A.A

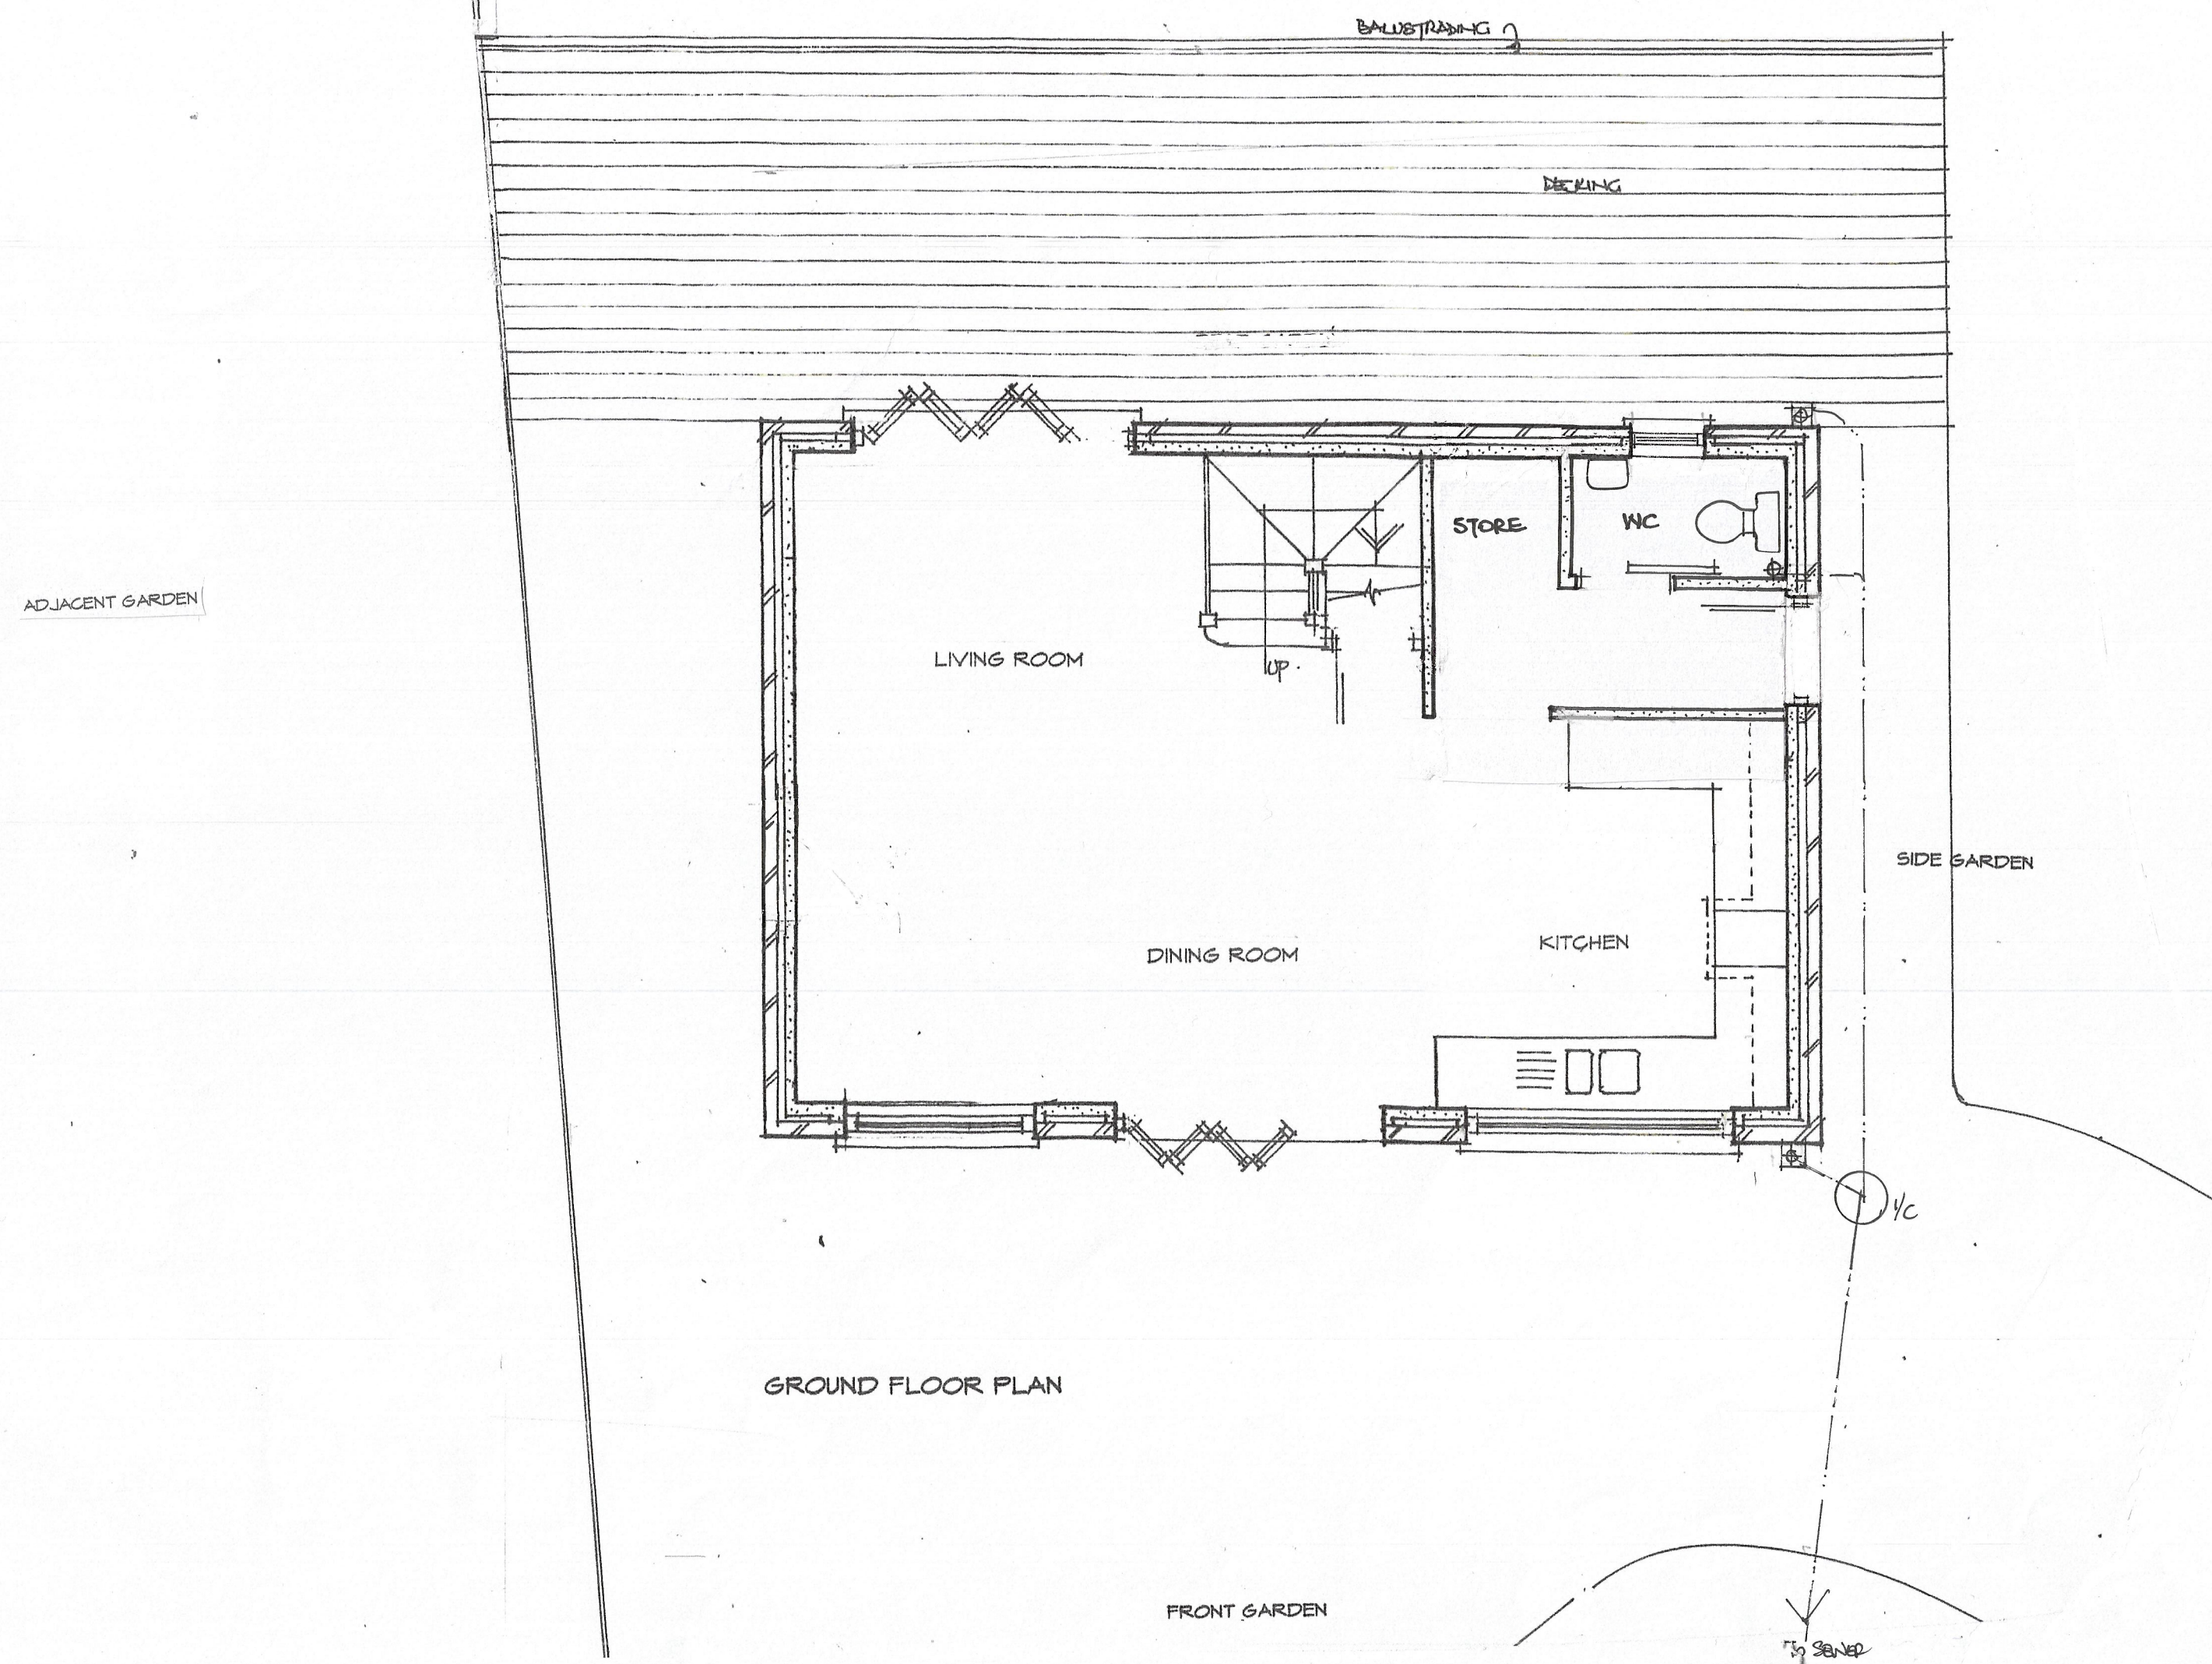

GROUND FLOOR PLAN

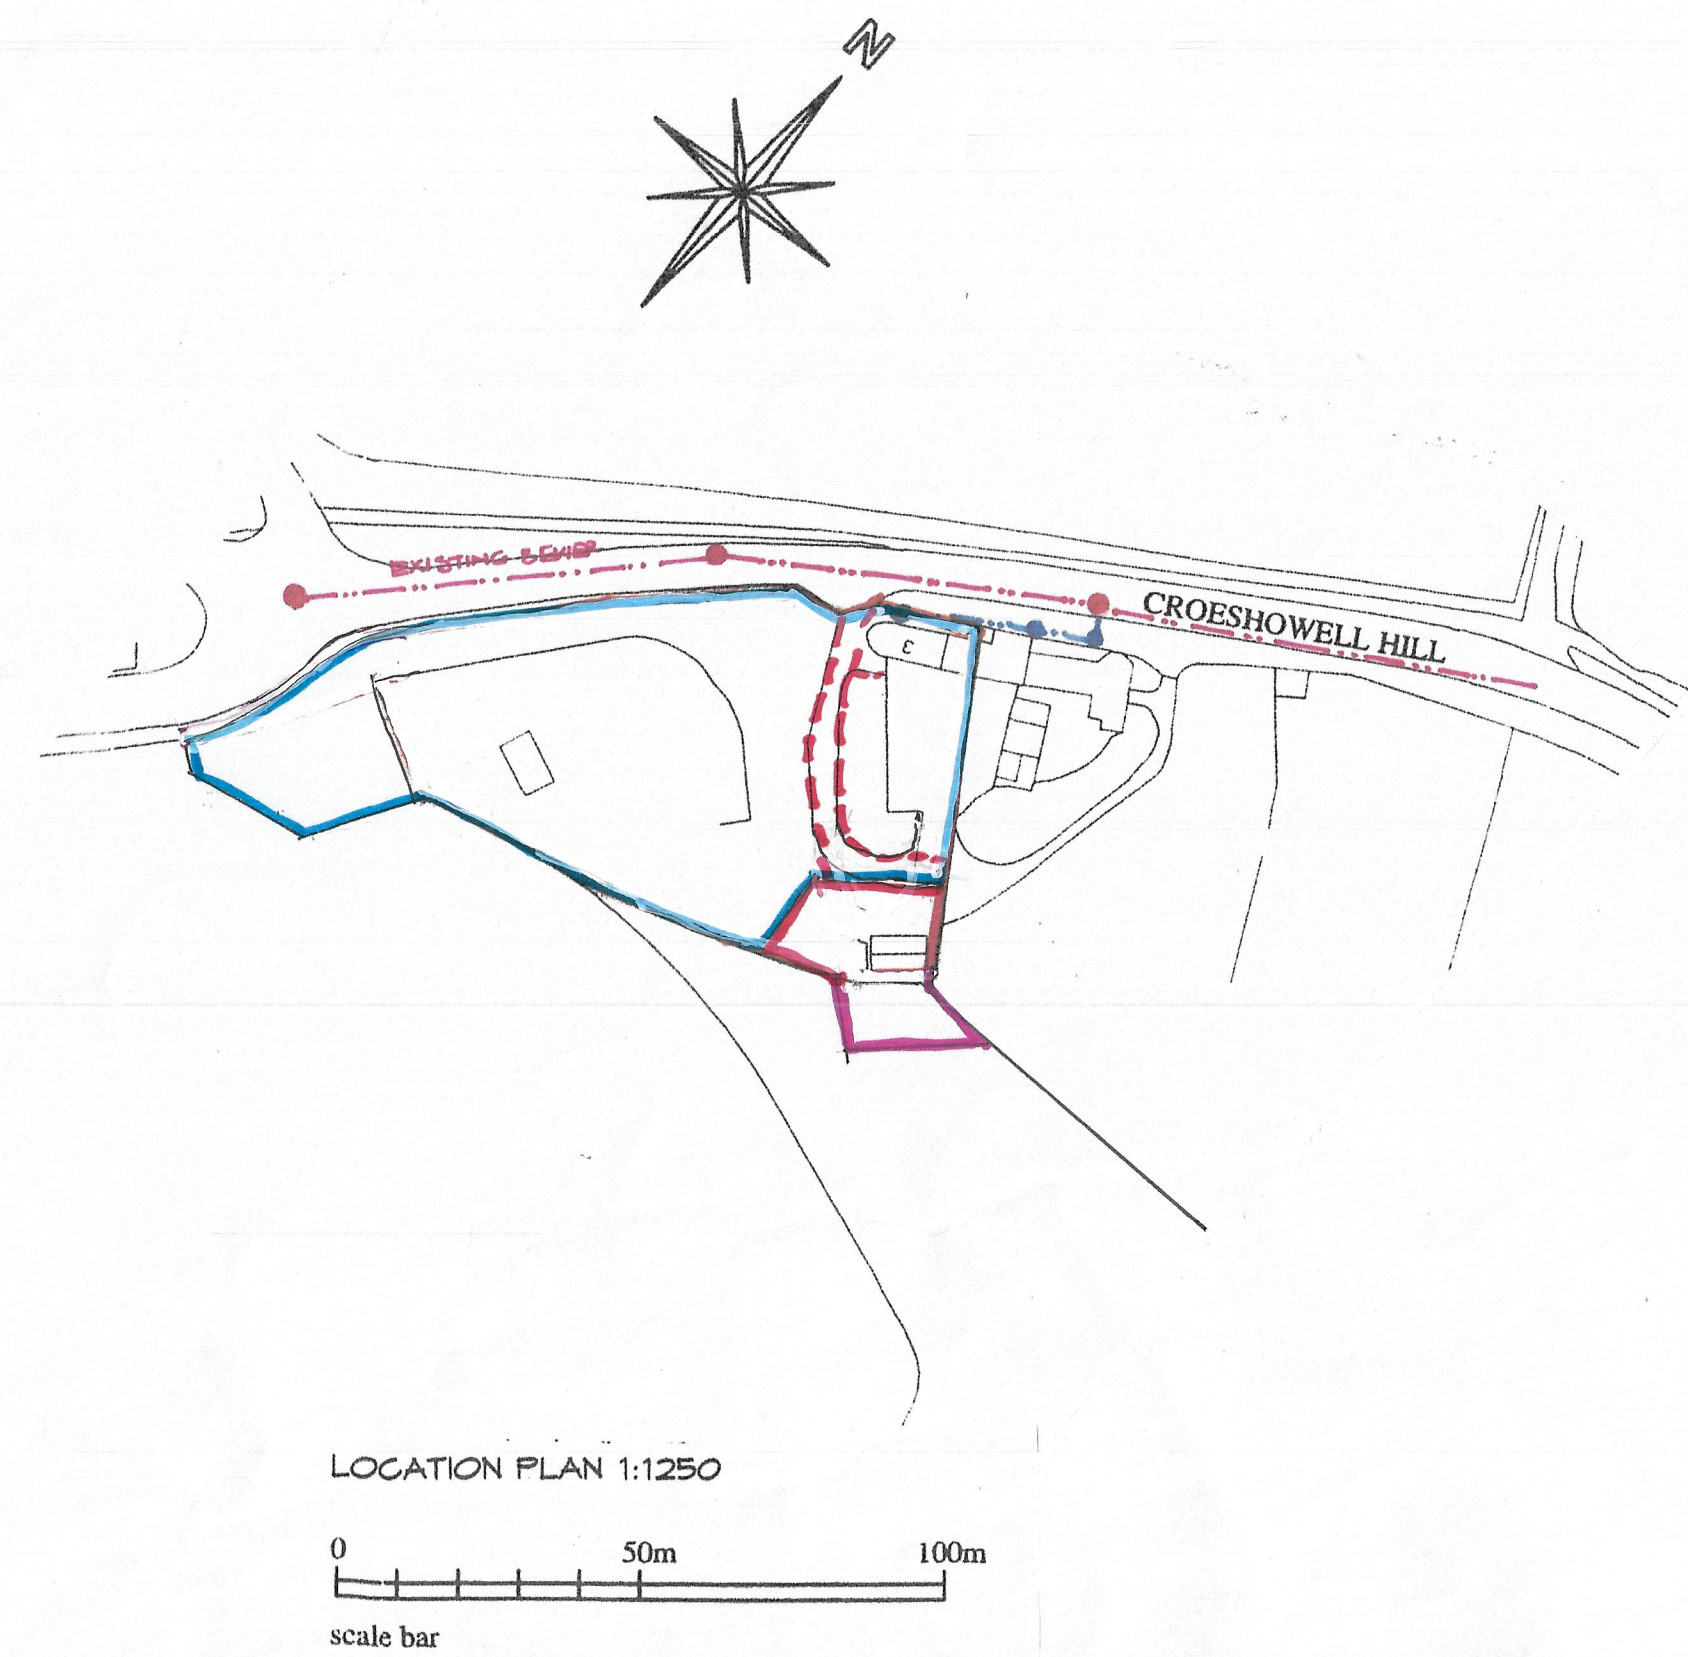

LOCATION PLAN 1:1250

0 50m 100m
scale bar

Job	PROPOSED EXTENSIONS TO THE REAR OF MOUNT ALYN CROFT, CROESHOWELL HILL, BURTON, ROSSETT, WREXHAM LL12 0AA
Client	MR ROB BALLANCE MOUNT ALYN GATEHOUSE, CROESHOWELL HILL, BURTON, ROSSETT, WREXHAM LL12 0AA
Subject	EXISTING PLANS / ELEVATIONS BLOCK AND LOCATION PLANS

MAJOR Design Partnership
28 Dee Hills Park, Chester, Cheshire CH3 5AR
Tel: 01244 312383 mobile: 07721 508584
e-mail: major.design@live.co.uk

Chartered Architect Project Managers Planning Supervisor
Planning Consultant Design Consultant Product Designers

Scale 1:50 1:500 1:1250	Date February 2021	Drawn
Drawing No. 8014/1	Amendment	

This drawing and the copyrights therein are the property of Major Design Partnership and may only be reproduced or communicated to third parties under contract