




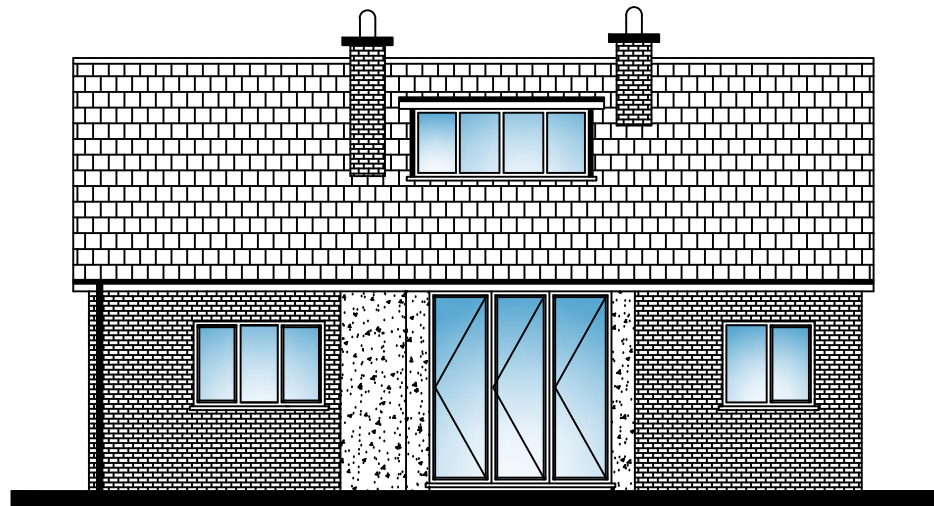


↑
C
EXISTING REAR ELEVATION PLAN C

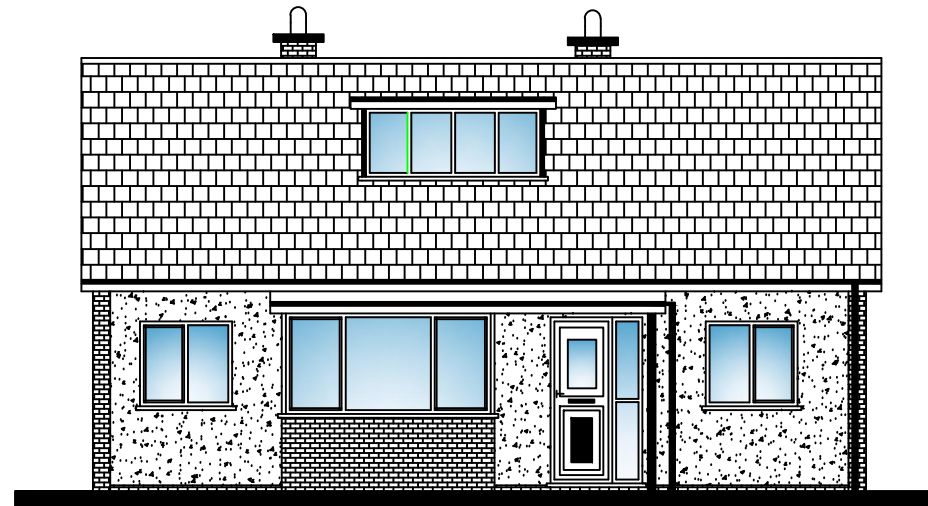

↑
A
EXISTING FRONT ELEVATION PLAN A

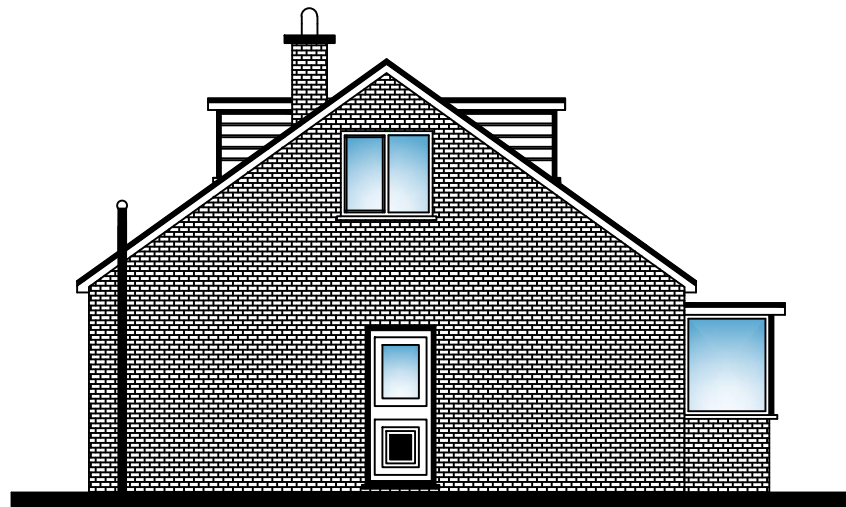

↑
B
EXISTING SIDE ELEVATION PLAN B
(No Changes)

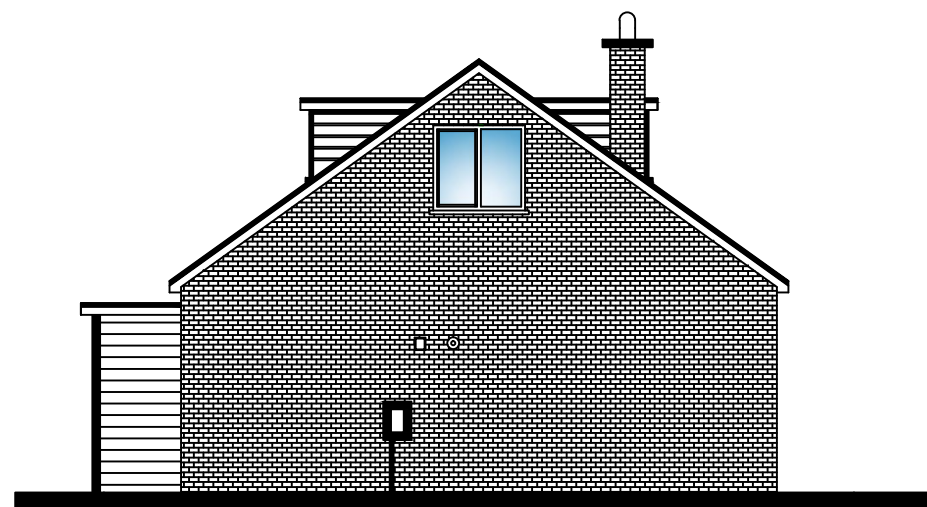

↑
D
EXISTING SIDE ELEVATION PLAN D

REV:	DESCRIPTION:	SCALE 1:100 @ A3
DRAWN: IEF	PLANNING STAGE	DATE: 28.04.22

CLIENT	Mr. & Mrs. T Harvey 21 Darland Lane Lavister Wrexham LL12 0EL
--------	---

PROJECT	Proposed Single Storey Side Extension
---------	---------------------------------------

TITLE	Existing Elevation Plans
-------	--------------------------


DRAWING NUMBER	FS 183/22 - 003
----------------	-----------------

JOB NUMBER	183/22
------------	--------

--	--



BUILDING SURVEYORS - CHARTERED BUILDING ENGINEERS -
ARCHITECTURAL DESIGN - PLANNING CONSULTANCY SERVICES

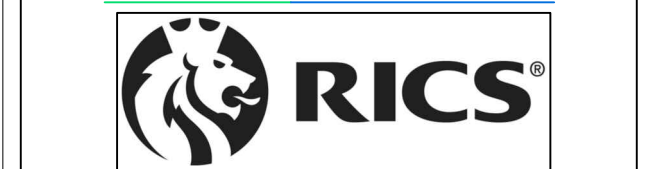

Mr. IAN E FOXALL BSc. (Hons) AssocRICS MCIOB C.BuildE MCABE

Tel: 01244 292421 Mobile: 07736286663
E-Mail: ian@foxallsurveying.co.uk Web: www.foxallsurveying.co.uk
9 CAMPBELL CLOSE, ALYN PARK, ROSSETT WREXHAM LL12 0HZ

DO NOT SCALE FROM THIS DRAWING - USE FIGURED DIMENSIONS ONLY. READ
IN CONJUNCTION WITH ALL OTHER SPECIALISTS/CONSULTANTS DRAWINGS.
REPORT ANY DISCREPANCIES BEFORE AFFECTED WORK COMMENCES. ALL
SETTING OUT DIMENSIONS TO BE CHECKED ON SITE BY CONTRACTOR BEFORE
WORK COMMENCES. THIS DRAWING REMAINS COPYRIGHT OF -
[FOXALL SURVEYING & DESIGN SERVICES LTD.](http://www.foxallsurveying.co.uk) COPY / DISTRIBUTION ONLY
CONSENT OF THE AUTHOR.