


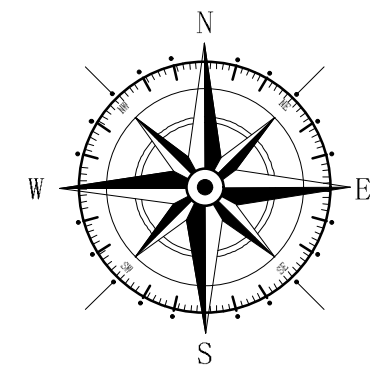

Key

Surrounding Buildings

Application Site

| Rev | Date | Detail | Initial |
|-----|------|--------|---------|
|     |      |        |         |
|     |      |        |         |
|     |      |        |         |
|     |      |        |         |

Project:  
Proposed Alterations to,  
Cil Tywodfaen,  
Ffordd Gwenllian,  
Gresford Road, LL12 0UW


|                                            |                                |
|--------------------------------------------|--------------------------------|
| Title:<br>Planning:Site &<br>Location Plan | Scale: (A3)<br>1:50 &<br>1:100 |
|--------------------------------------------|--------------------------------|

|                           |                   |
|---------------------------|-------------------|
| Drawn By:<br>A. Valentine | Date:<br>Feb 2022 |
|---------------------------|-------------------|


|                         |                  |
|-------------------------|------------------|
| Drawing No:<br>P138/004 | Sheet:<br>1 of 1 |
|-------------------------|------------------|



Office 3K4,  
Redwither Business Tower,  
Wrexham. LL13 9XT  
Tel: 01978 356500  
www.blueprintarchitectural.com  
© copyright all rights reserved

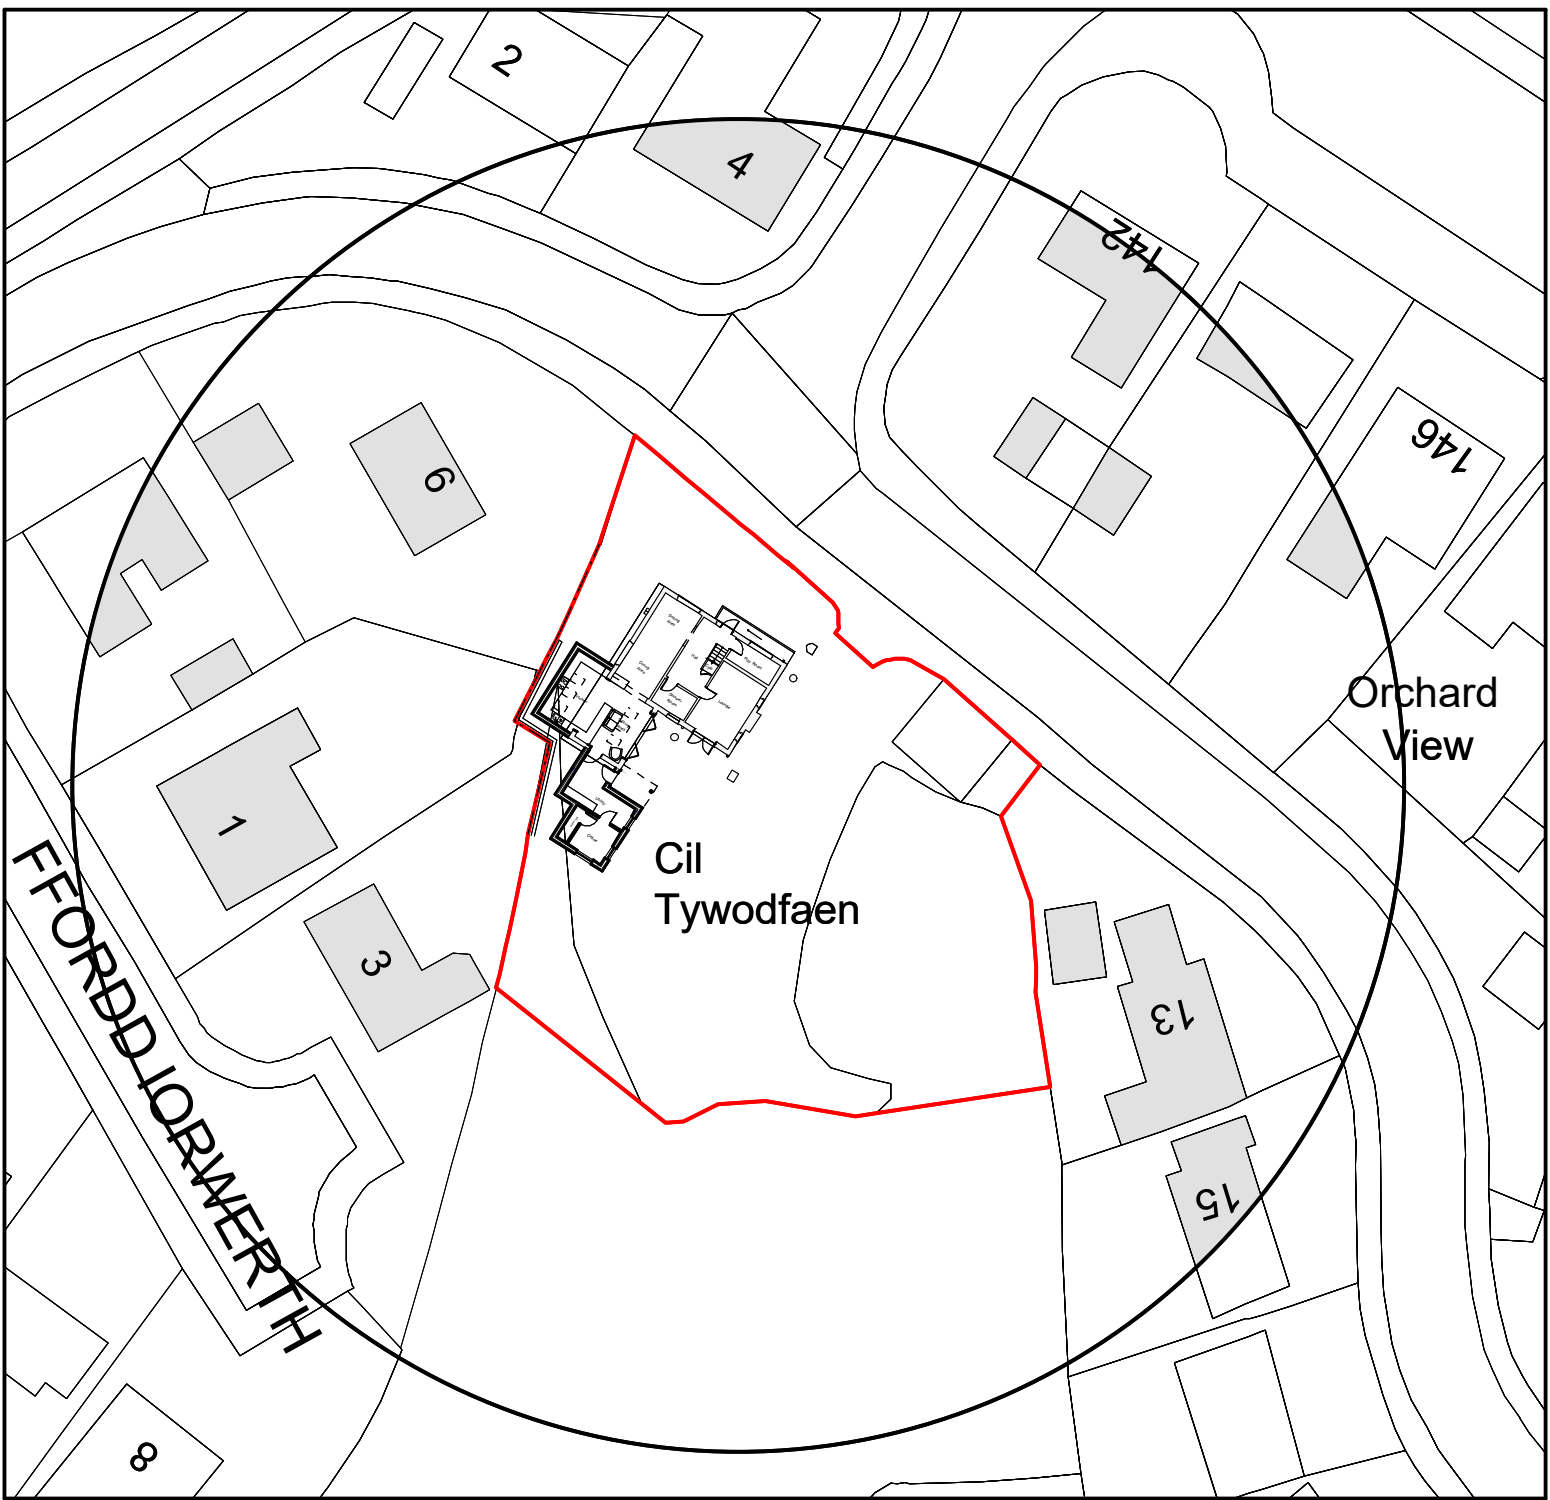

Site Plan 1:500

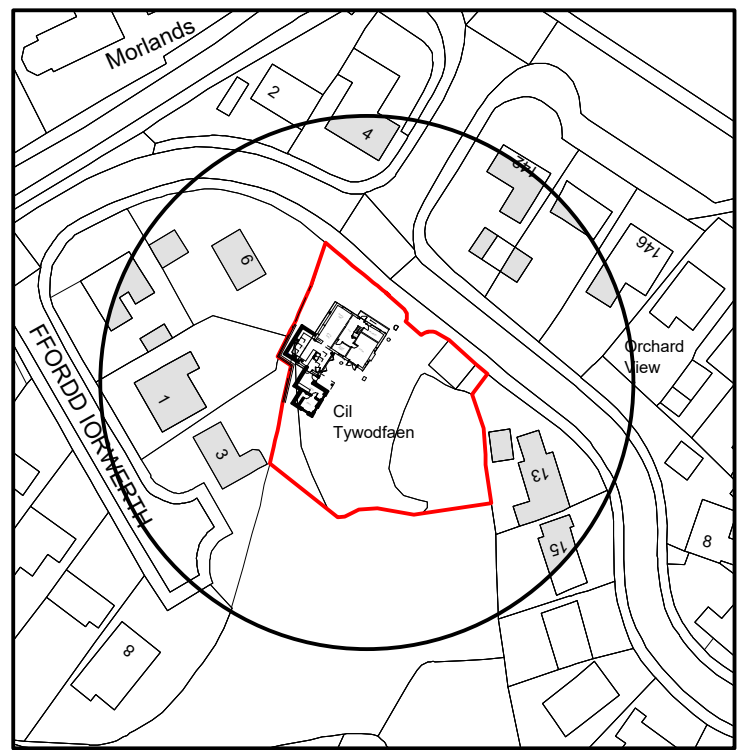

Location Plan 1:1250