

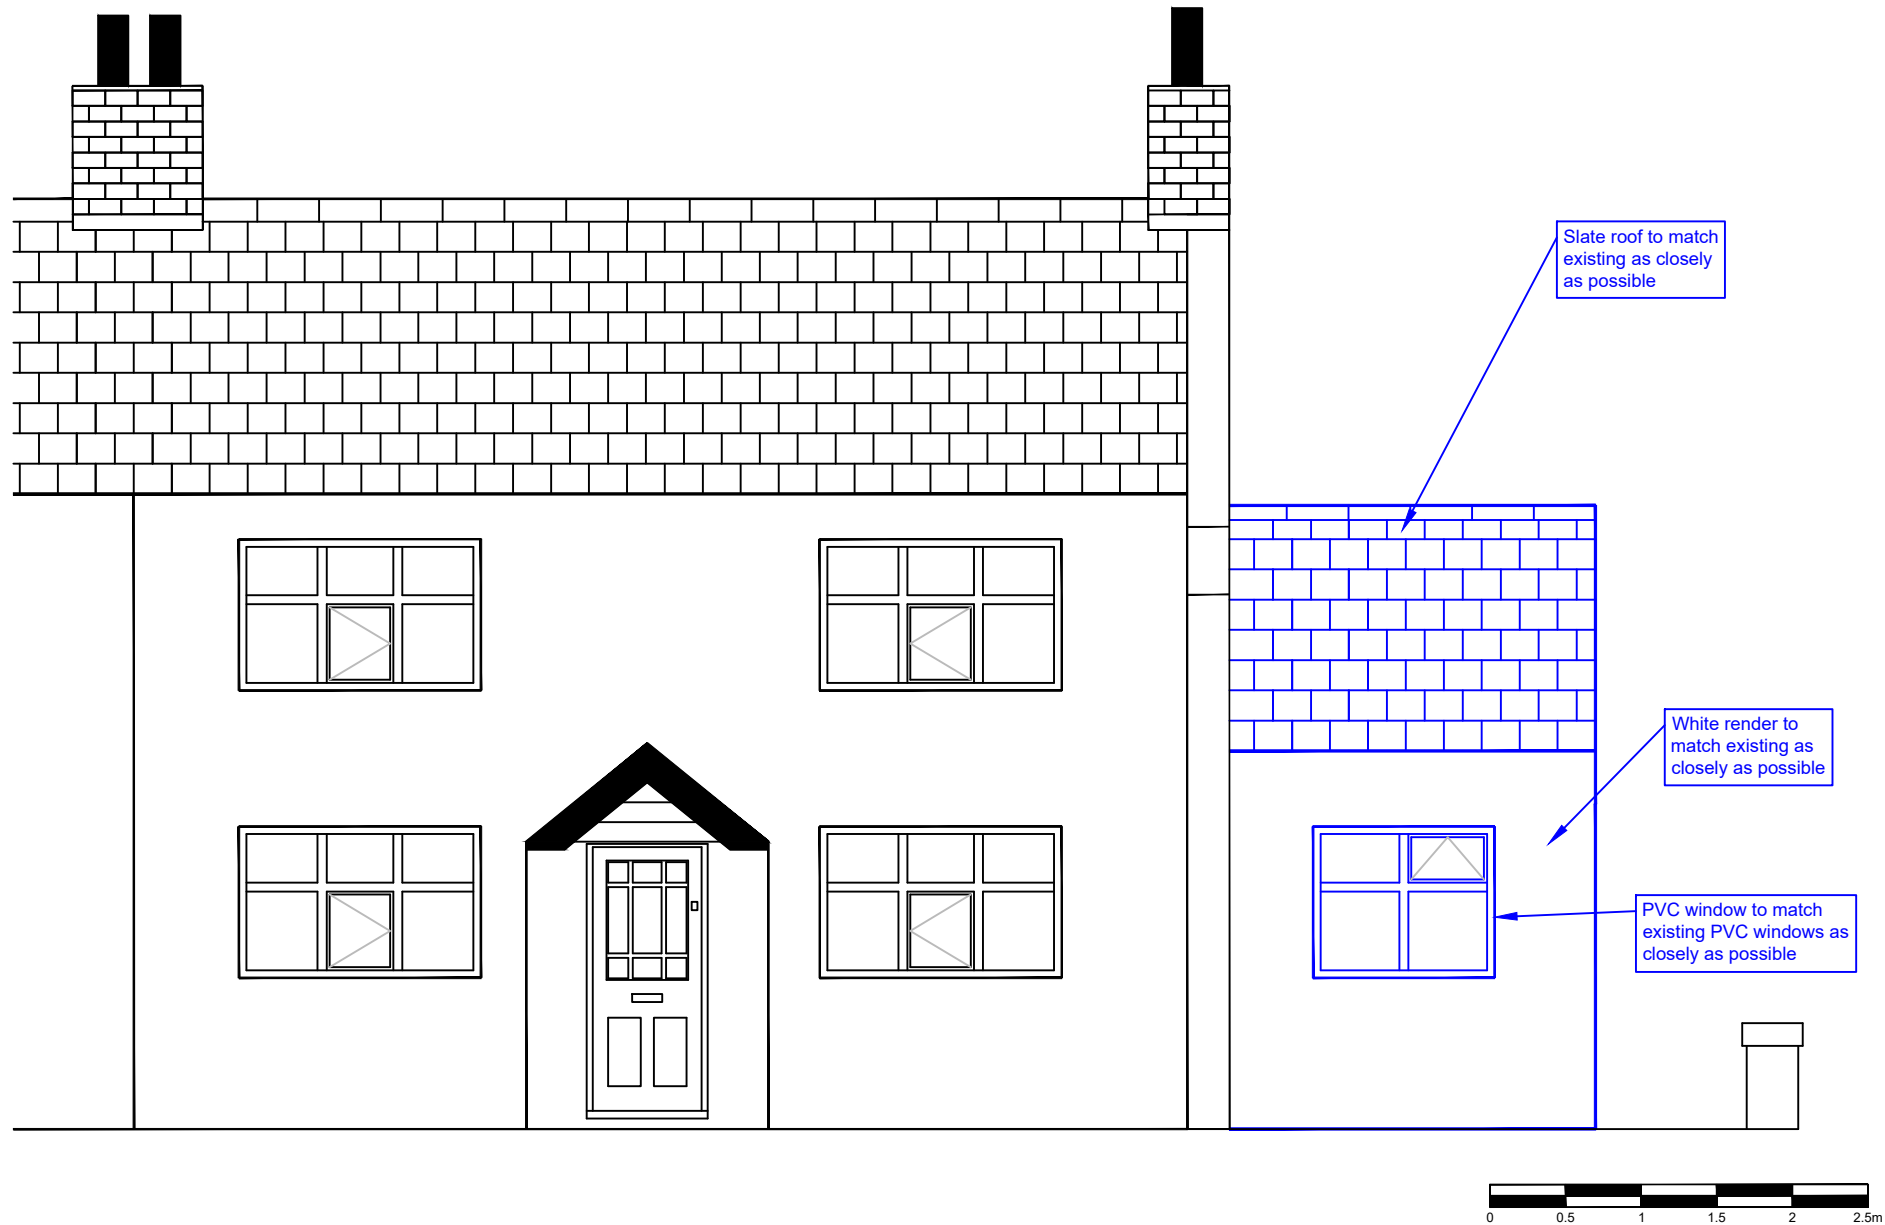


Figure 6: Proposed Front Elevation (South)

Scale: 1:50 @ A4