


N.B. Please do not scale from these drawings.  
All dimensions to be taken on-site. If in doubt - ask.

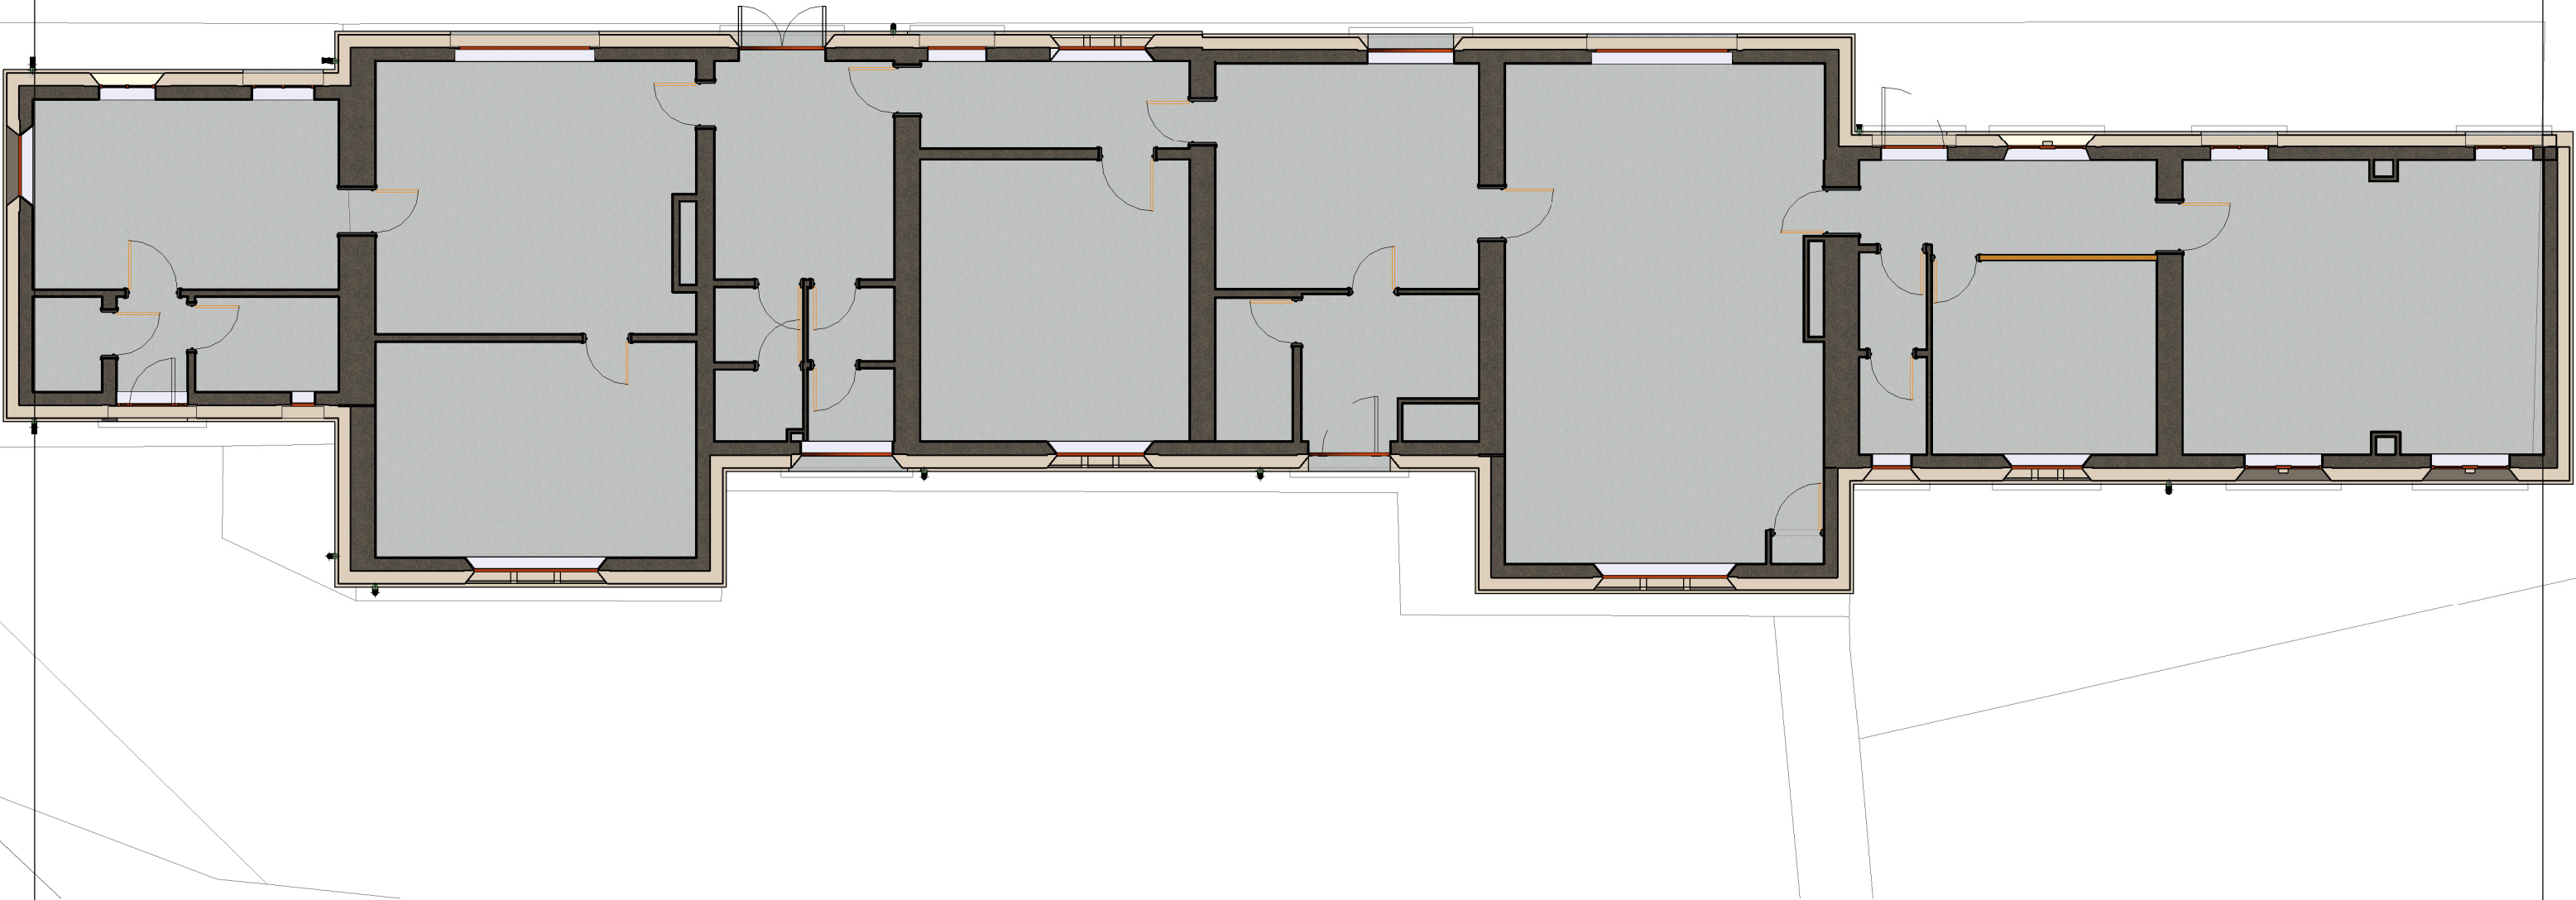

| Rev.   | Revision Description        |            | Date     |
|---|-----------------------------|------------|----------|
| Anne Netherwood Chartered Architect<br>11 Cottage Fields, St Martins, Osewestry, Shropshire SY11 3EJ<br>Tel 44(0)1691 778 495<br>44(0)7580 162 344<br>e-mail: anne@annenetherwood.co.uk<br>web: www.annenetherwood.co.uk |                             |            |          |
| Project   | Ruabon StationHouse, Ruabon |            |          |
| Title   | Ground Floor Plan Existing  |            |          |
| Scale @ A3   | Drawn By                    | Checked By | Date     |
| 1 : 100   | DDC                         | AN         | 25/04/22 |
| Job No.   | 22-06                       | Sheet No.  | A002     |
|   |                             |            | Rev.     |