



REV	AMENDMENT	NAME	DATE
-	-	-	-

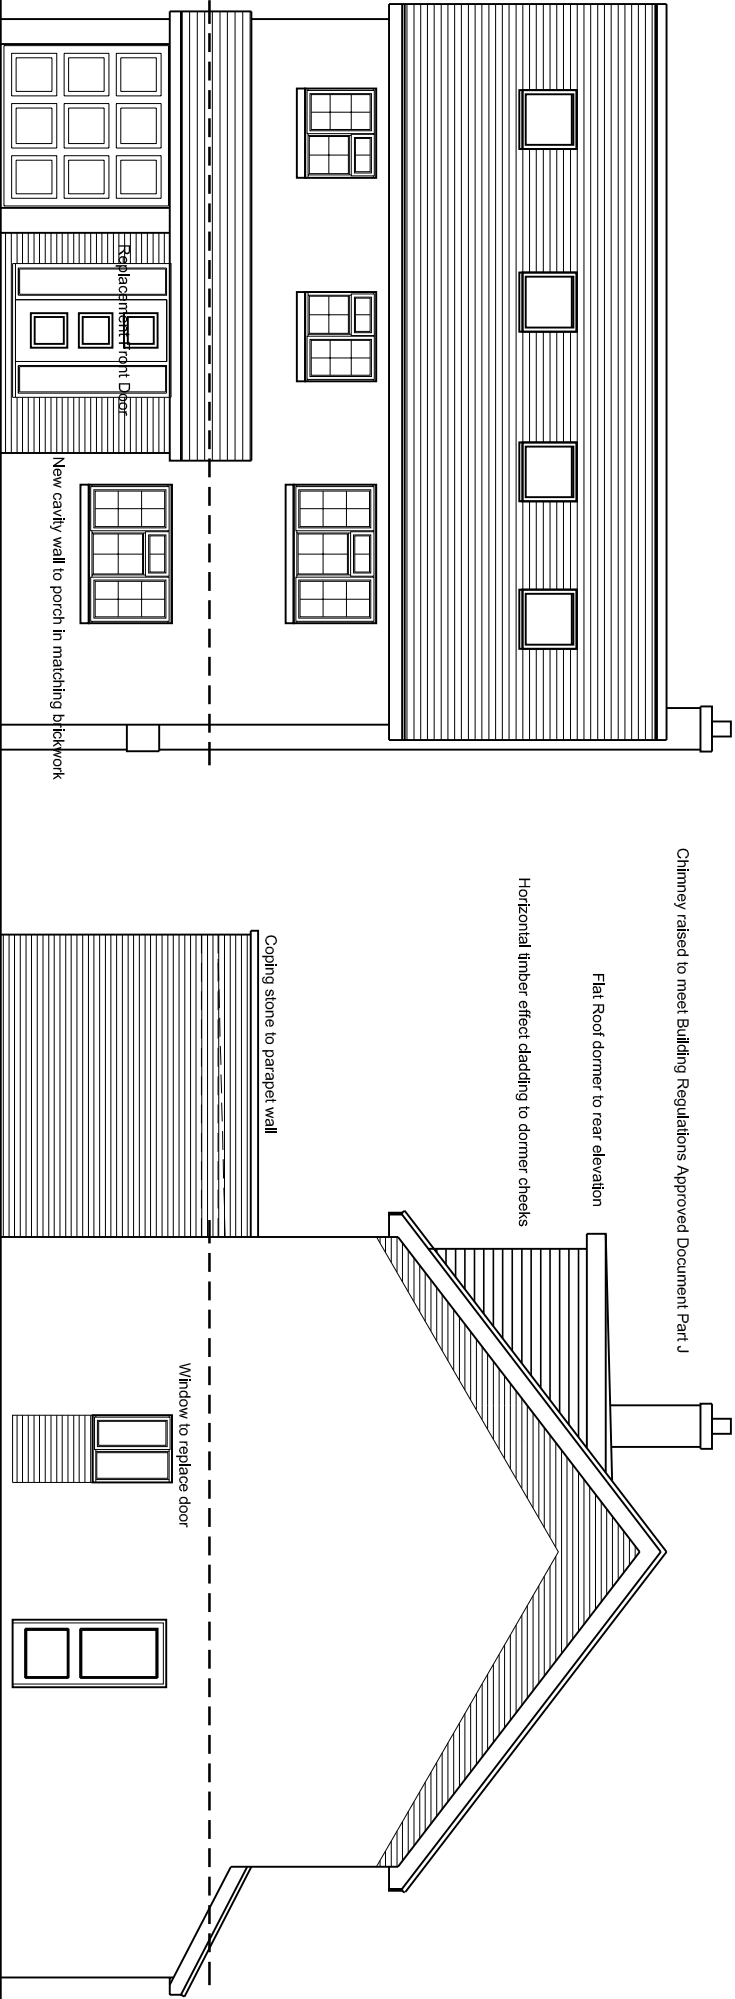

Front Elevation

Side Elevation

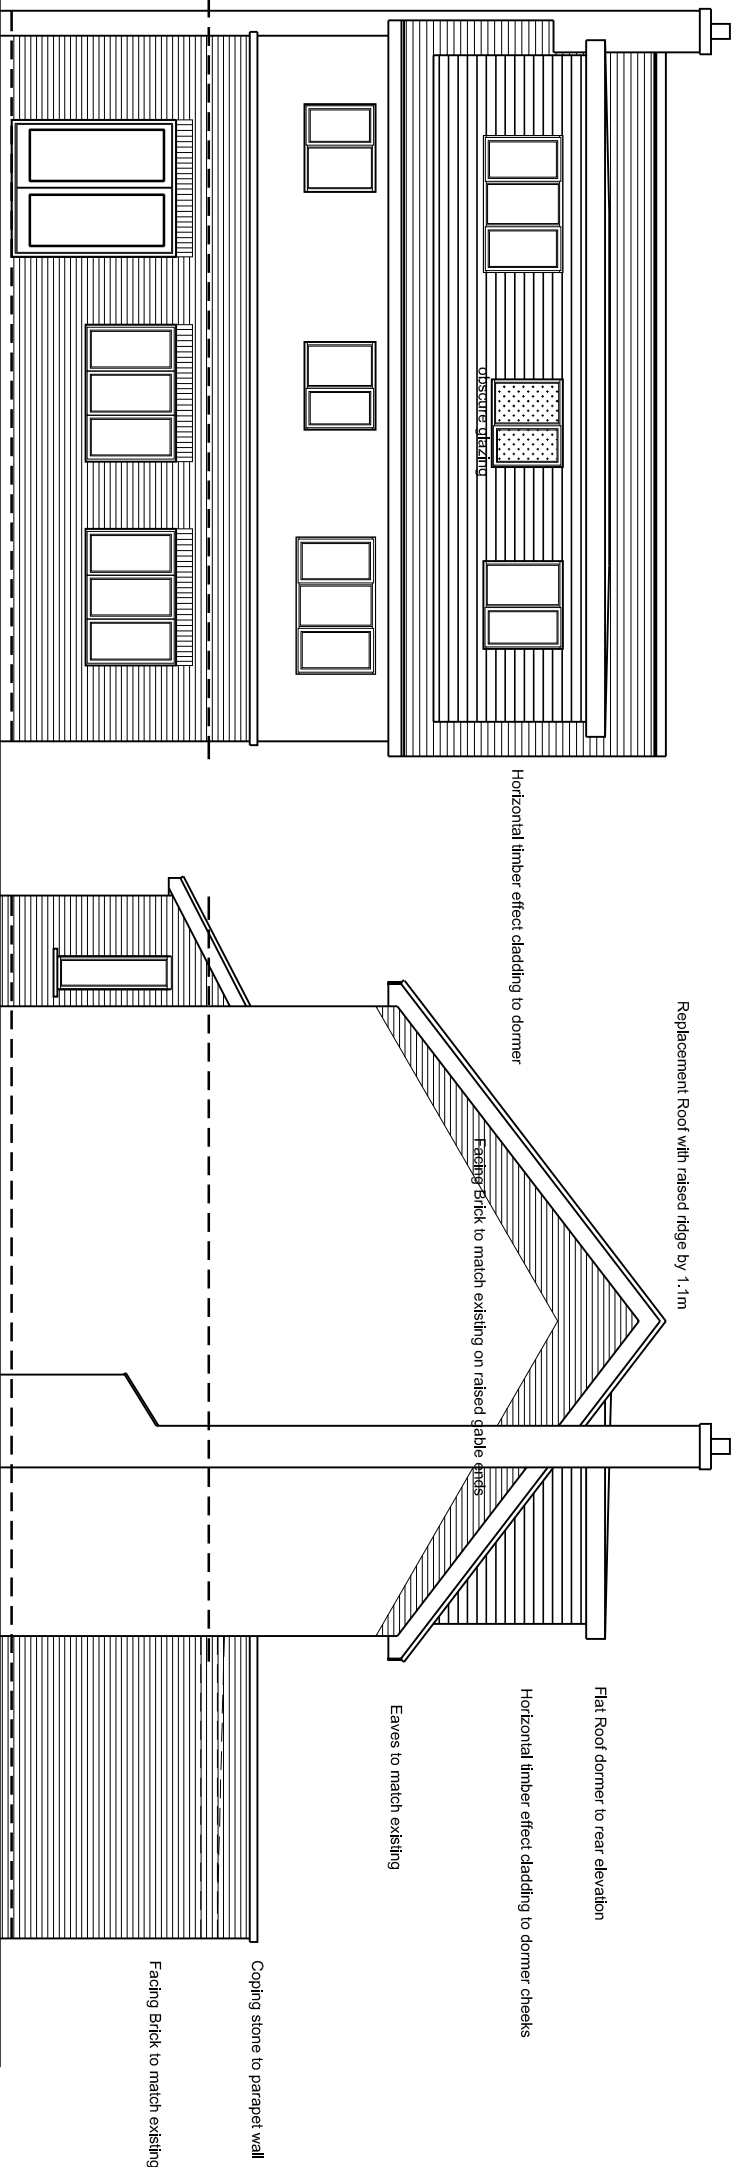

Rear Elevation

Side Elevation



Field House Studios Barrow Lane Tarvin Sands Chester CH3 8JF
t: 01829 741707 e: info@sbsdesign.co.uk www.sbsdesign.co.uk

CLIENT

Mr N Parks

PROJECT

18 Smithfield Drive

Holt

DRAWING

RooF and Rear Extension
Proposed Elevations

DRAWN	CJP	CHECKED	NUMBER	REV
DATE	28.7.22	DATE	D174-05	
SCALE 1:100@A3				