


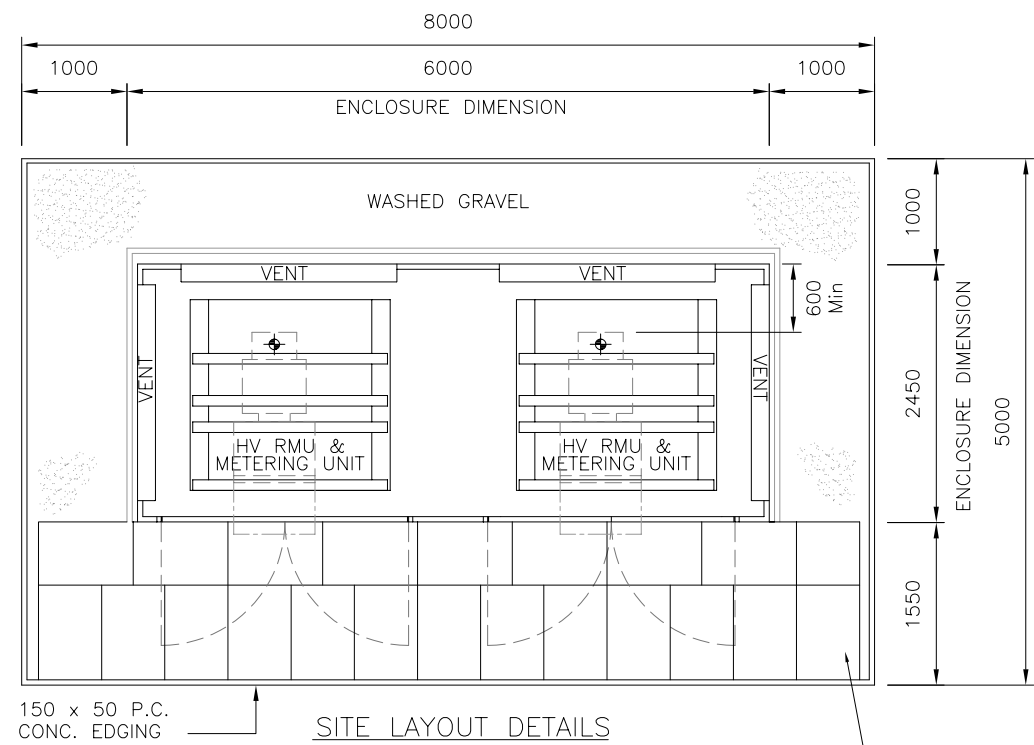
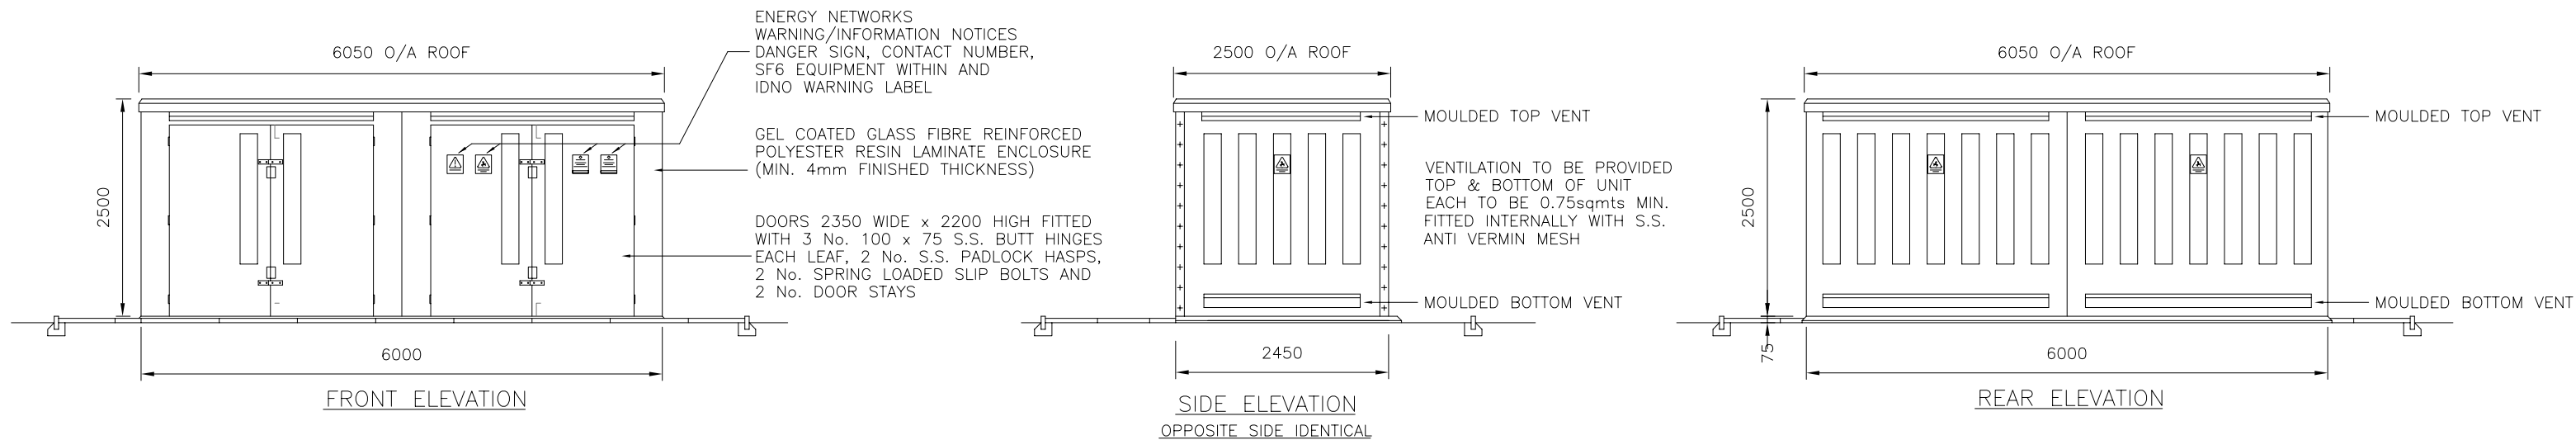
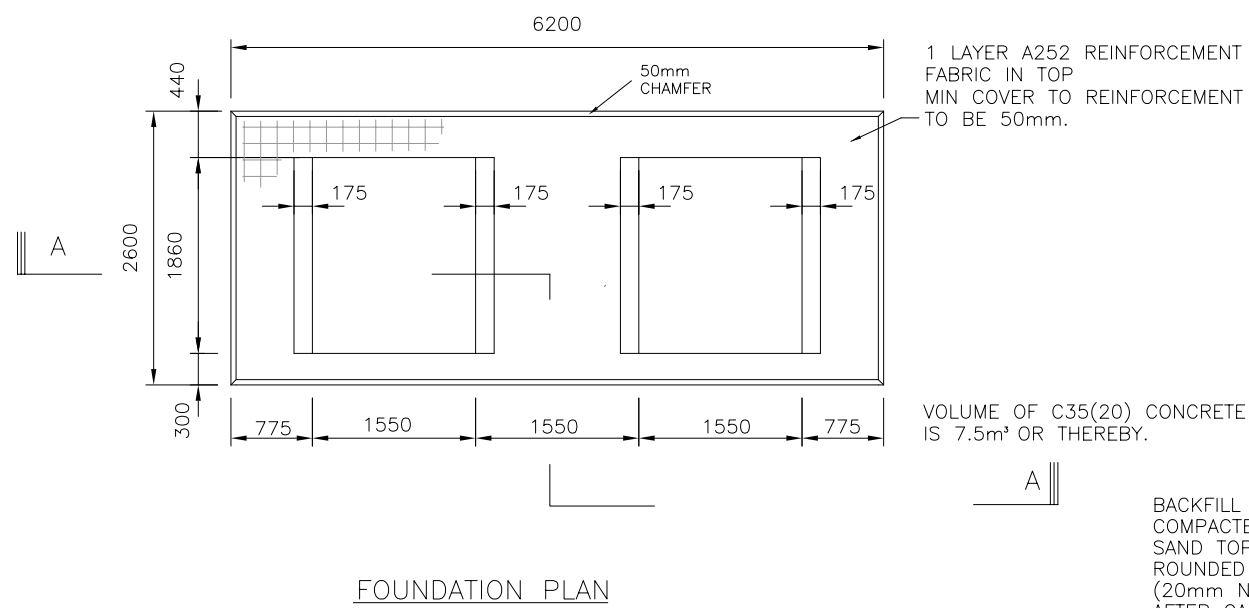


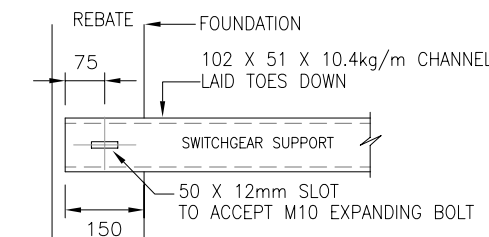


900 x 600 x 50 P.C. CONC. FLAGS
CUT TO SUIT, GROUTED IN CEMENT
MORTAR ON 50mm SAND/CEMENT BED.
(RATIO 6:1)

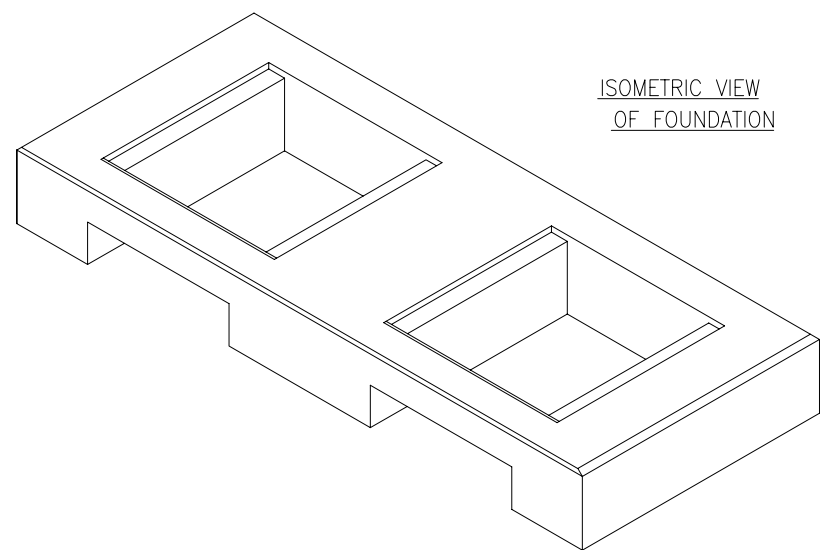

ENCLOSURE TO BE ERECTED
MINIMUM 1.0m FROM BOUNDARIES

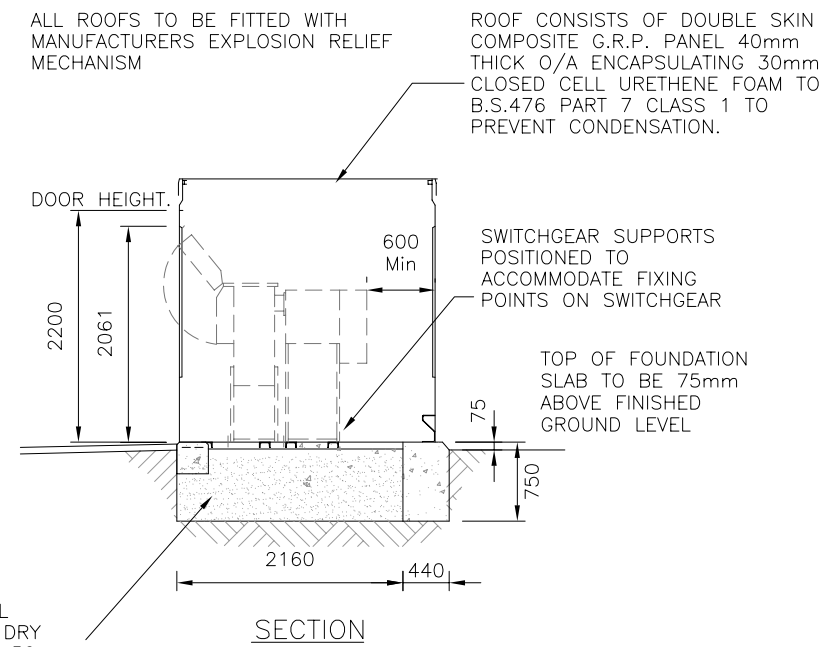

SECTIONAL PLAN ON
SWITCHGEAR SUPPORT
FIXING POINT

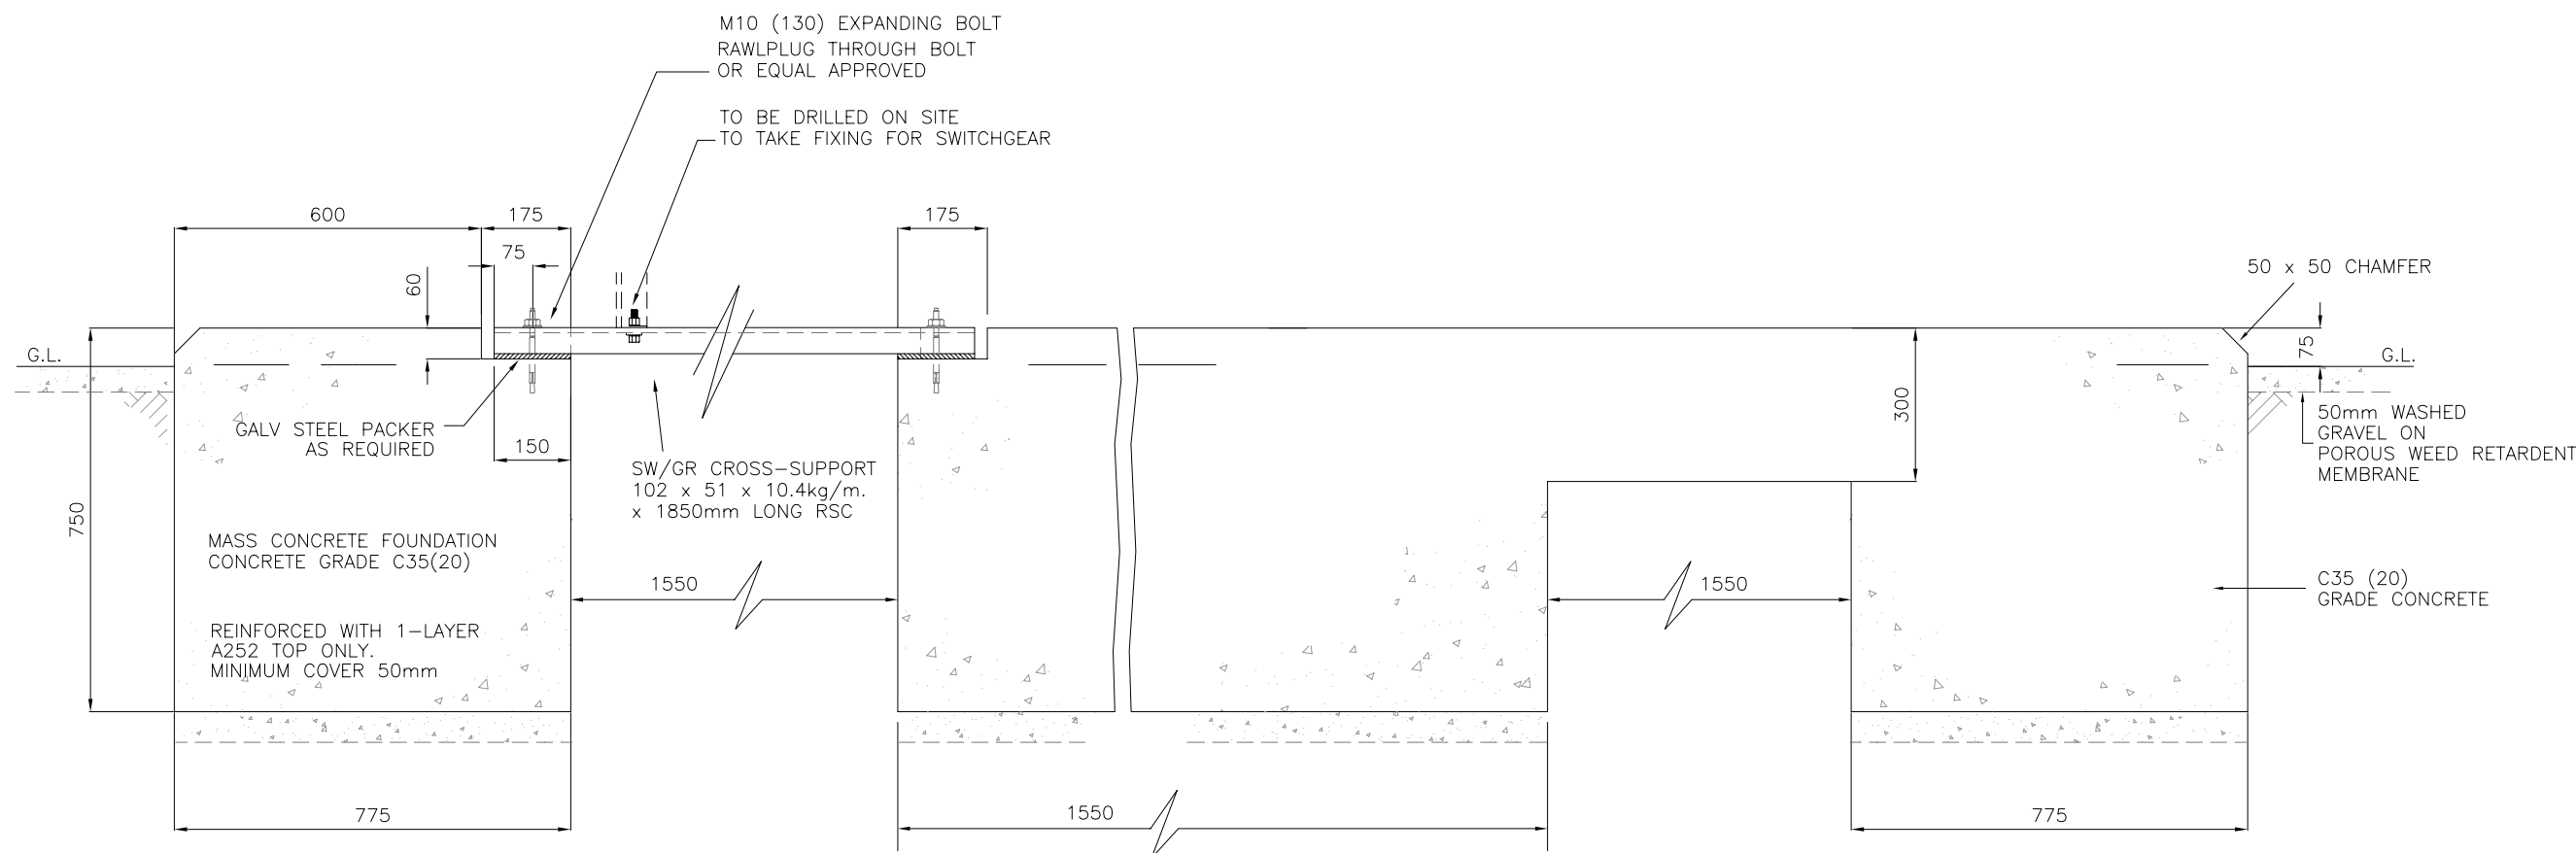

SECTION A-A
SCALE 1:10

LOCATION PLAN SCALE GRID REFERENCE :

AREA OF SITE = OR THEREBY

SITE PLAN SCALE

REPRODUCED FROM OR BASED UPON THE ORDNANCE SURVEY
MAP WITH THE SANCTION OF THE CONTROLLER OF H.M. STATIONERY
OFFICE. CROWN COPYRIGHT RESERVED



Project					TR5 No.	
Title						
6.0M X 2.5M KINPARS ENCLOSURE FOR IDNO DOUBLE RMU CONNECTIONS						
Location					Voltage	
STANDARDS					N/A	
Drawn	Date	Checked	Date	Approved	Date	
T.A.	13/09/06	A.J.B.	18/09/06	A.G.	18/09/06	
Status			Drg. No.			Rev.
FOR ISSUE			SP4008846			1
© Copyright property of SP PowerSystems Ltd.				Scale	Size	
				1:50	A	