



NOTES
DRAWING FOR PLANNING PURPOSES ONLY
DO NOT SCALE FROM THIS DRAWING, USE ONLY WRITTEN DIMENSIONS
DRAWING TO BE READ IN CONJUNCTION WITH ALL OTHER PROJECT DOCUMENTATION

DRAWING KEY

HARD LANDSCAPING

CAR PARK
- Black vehicle spec tarmac
- 125mm pre-cast concrete kerbs
- 100mm thermoplastic white lining

PEDESTRIAN AREAS
- Black pedestrian spec tarmac
- 50mm pre-cast concrete pin kerbs

MAINTENANCE ONLY AREAS
Locally sourced crushed limestone on geotextile layer

PLANT & SERVICE AREA
- Brushed finish concrete


Parking bays size min. 2.5 x 4.8m formed with 100mm thermoplastic white lining.

STREET FURNITURE

BOLLARDS (RAM RAID)
Marshalls Supermarket Bollard, 125mm dia. black with reflective white banding set min. 1000mm above finished ground level

CYCLE PARKING
Browap galv. steel sheffield cycle stands (800mm high) set at 800mm centres

Refer to studioPH drg 0118(P)135 for Soft Landscaping Proposals

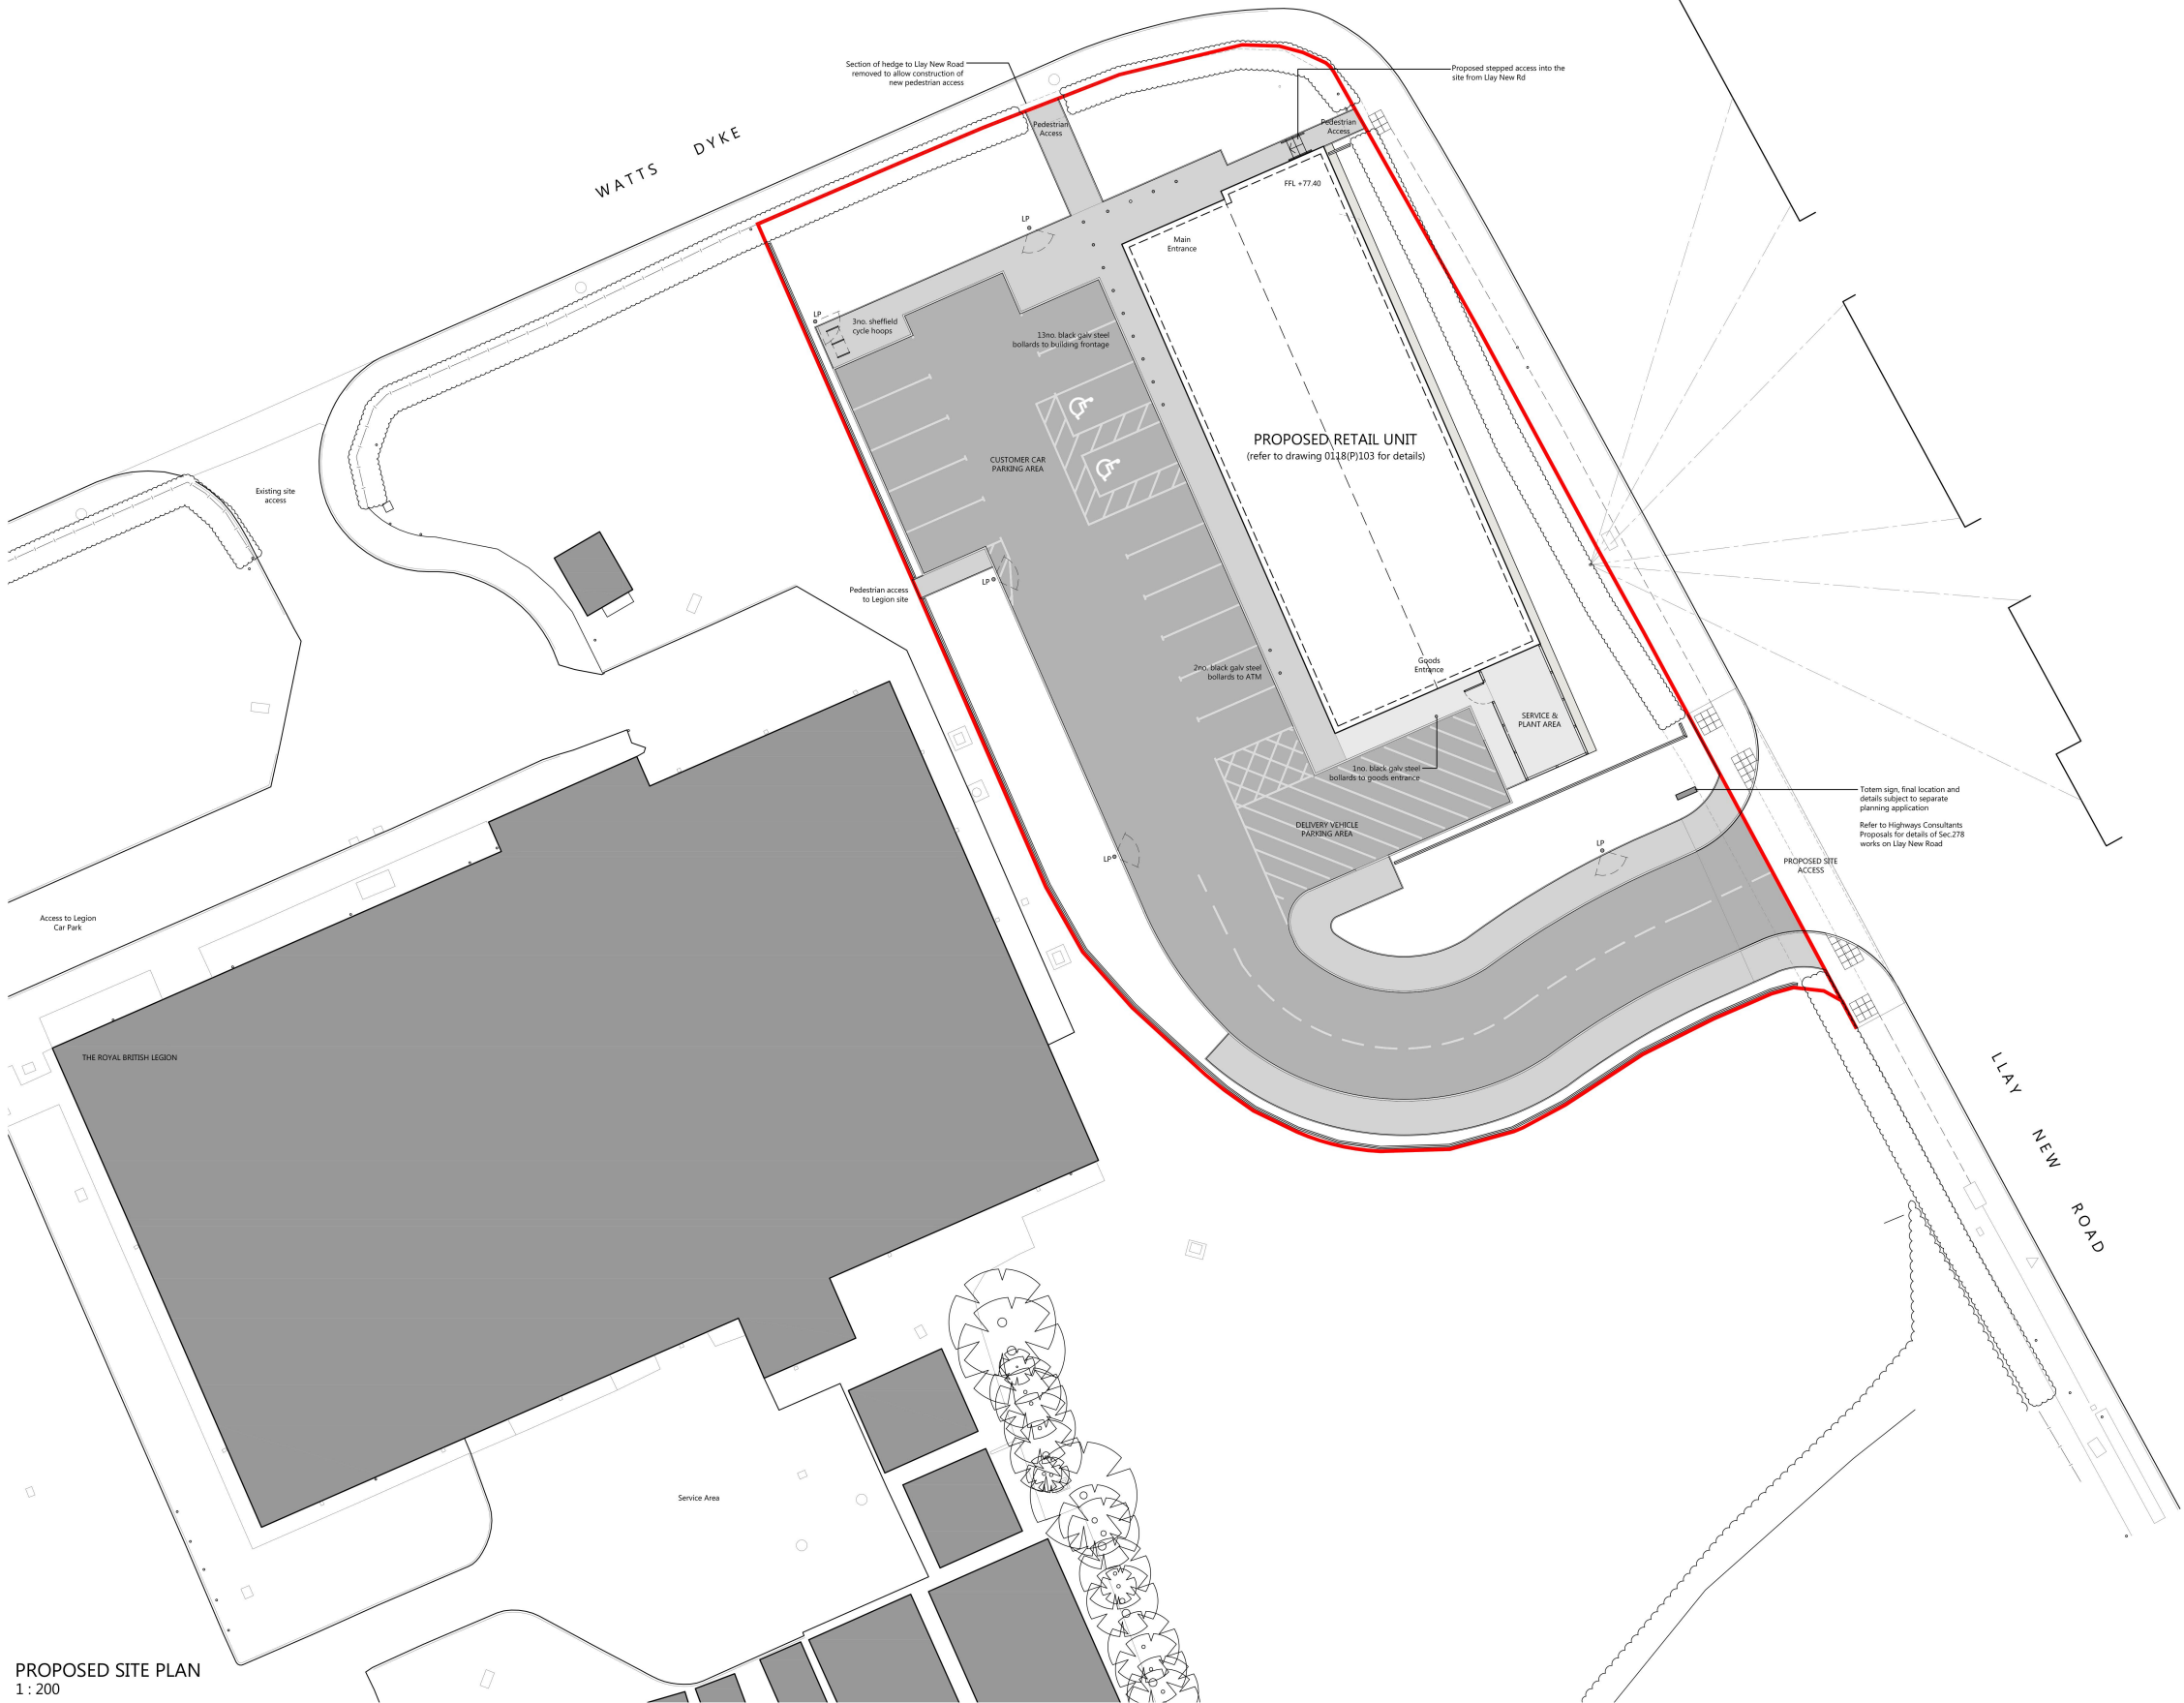

PROPOSED SITE PLAN
1: 200

Rev	Description	Drawn
Client		
THISTLEWOOD PROPERTIES		
Project		
ROYAL BRITISH LEGION, WATTS DYKE, LLAY, LL12 0RL		
Drawing title		
PLANNING CONDITION 05 - PROPOSED HARD LANDSCAPING PLAN		
Scale	Drawn	Checked
1:200@A1	PJH	PJH
Date	Drawing status	
14/01/2022	Planning Conditions	
Drawing number	Revision	
0118(P)134	#	