





Front Elevation 1:100




Side Elevation 1:100

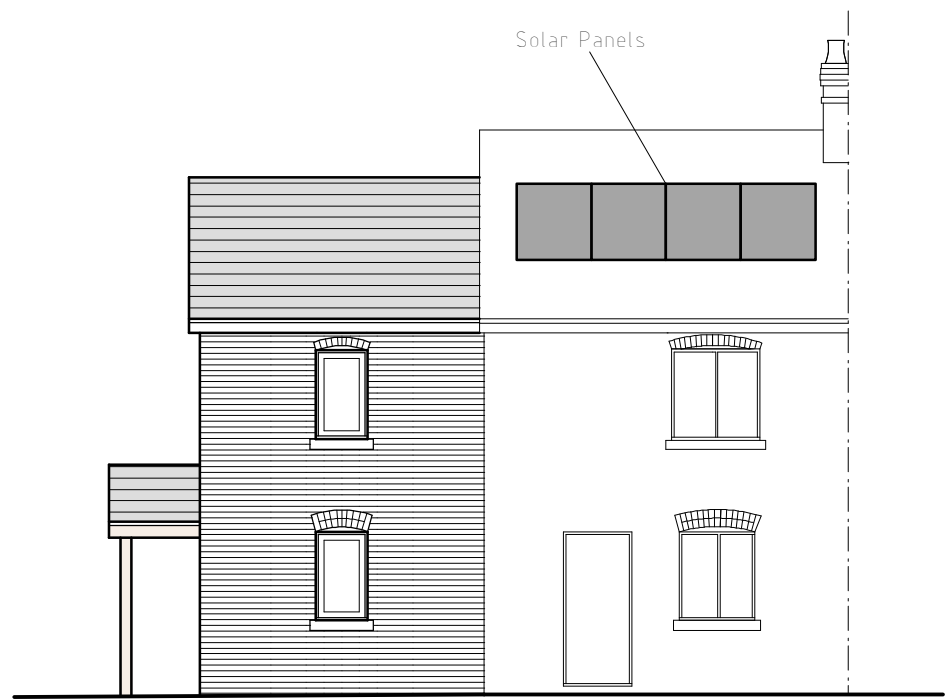


Rear Elevation 1:100

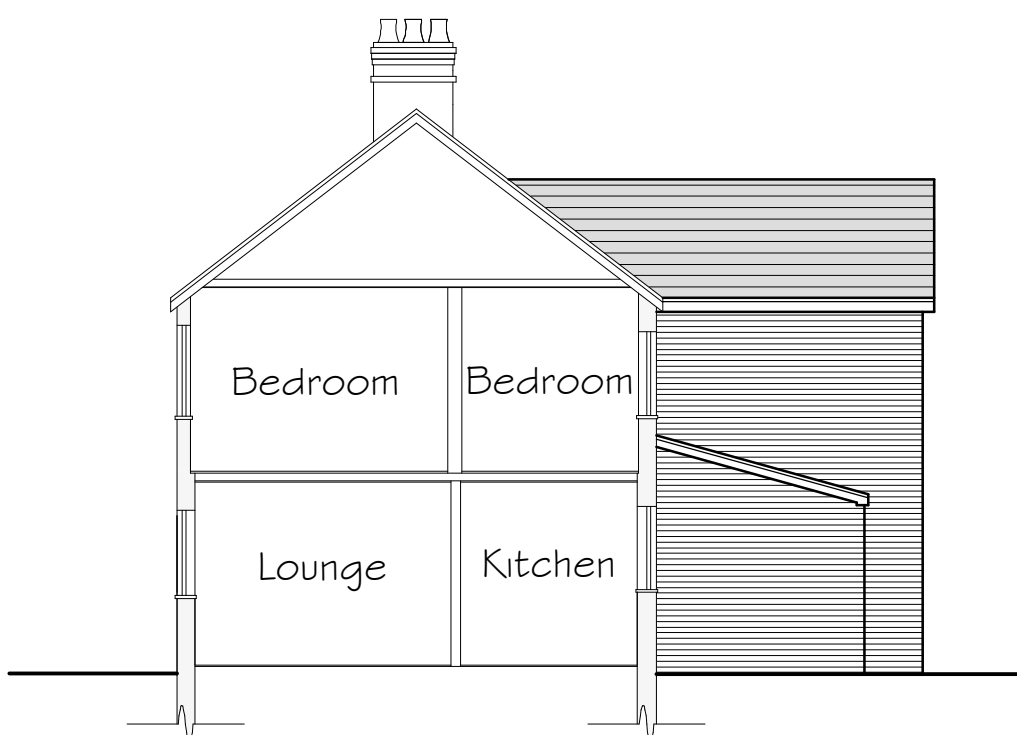

Side Elevation 1:100

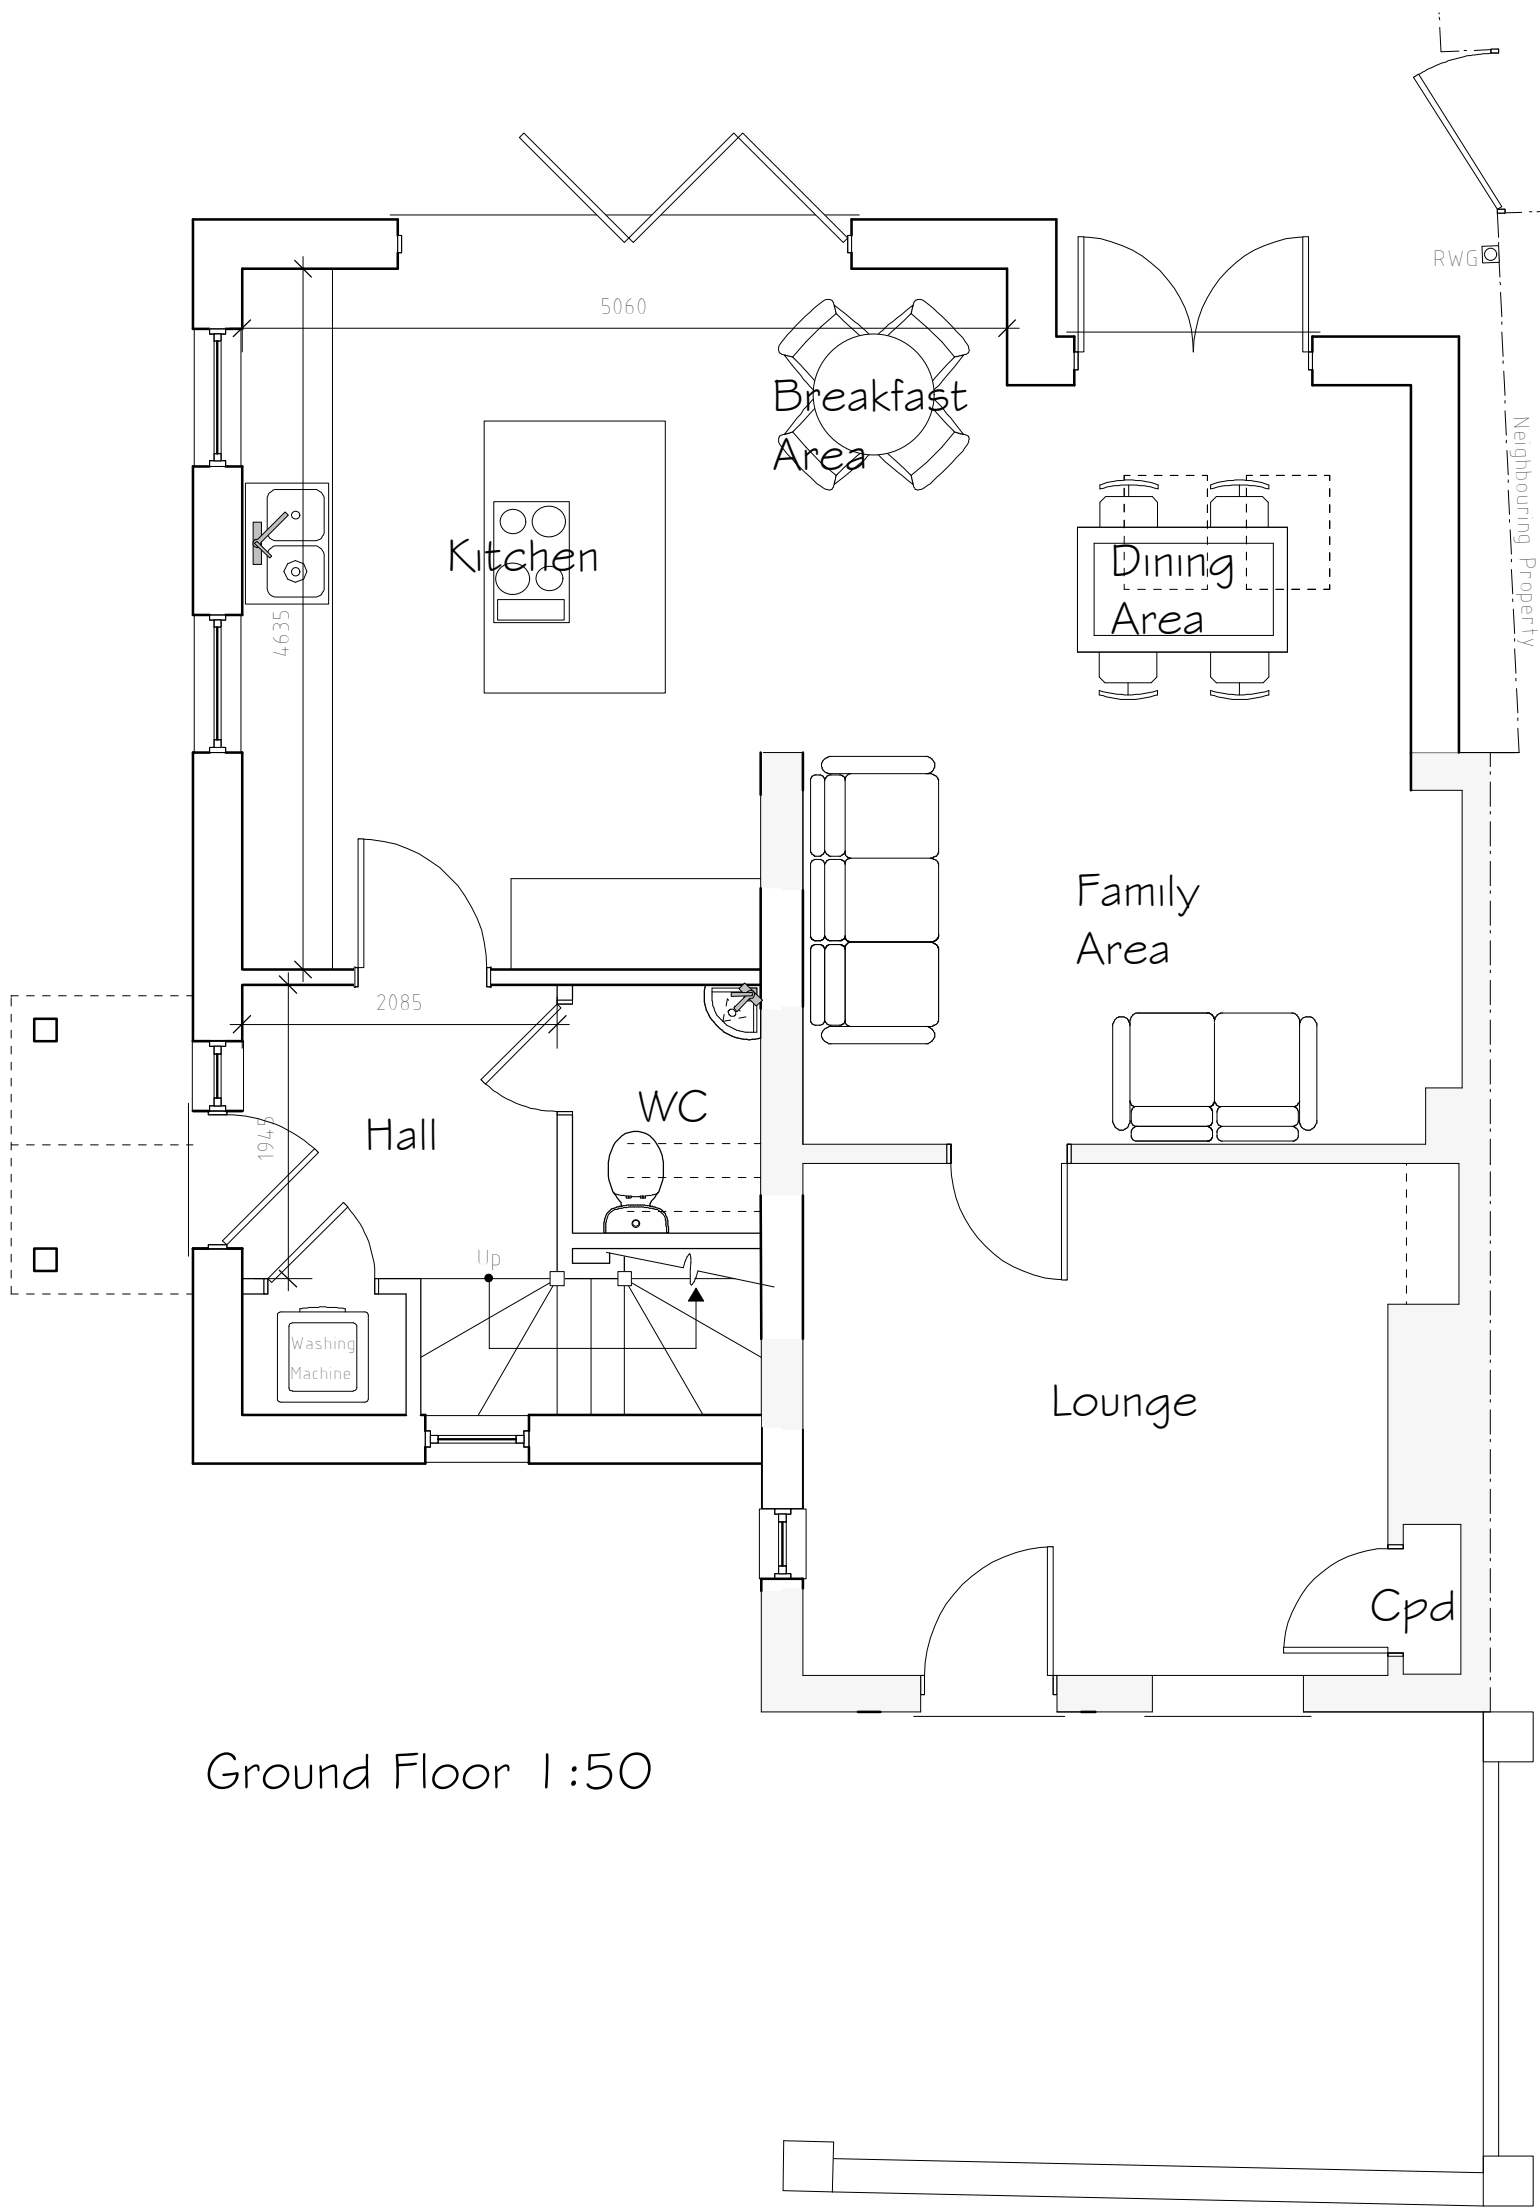

Ground Floor 1:50

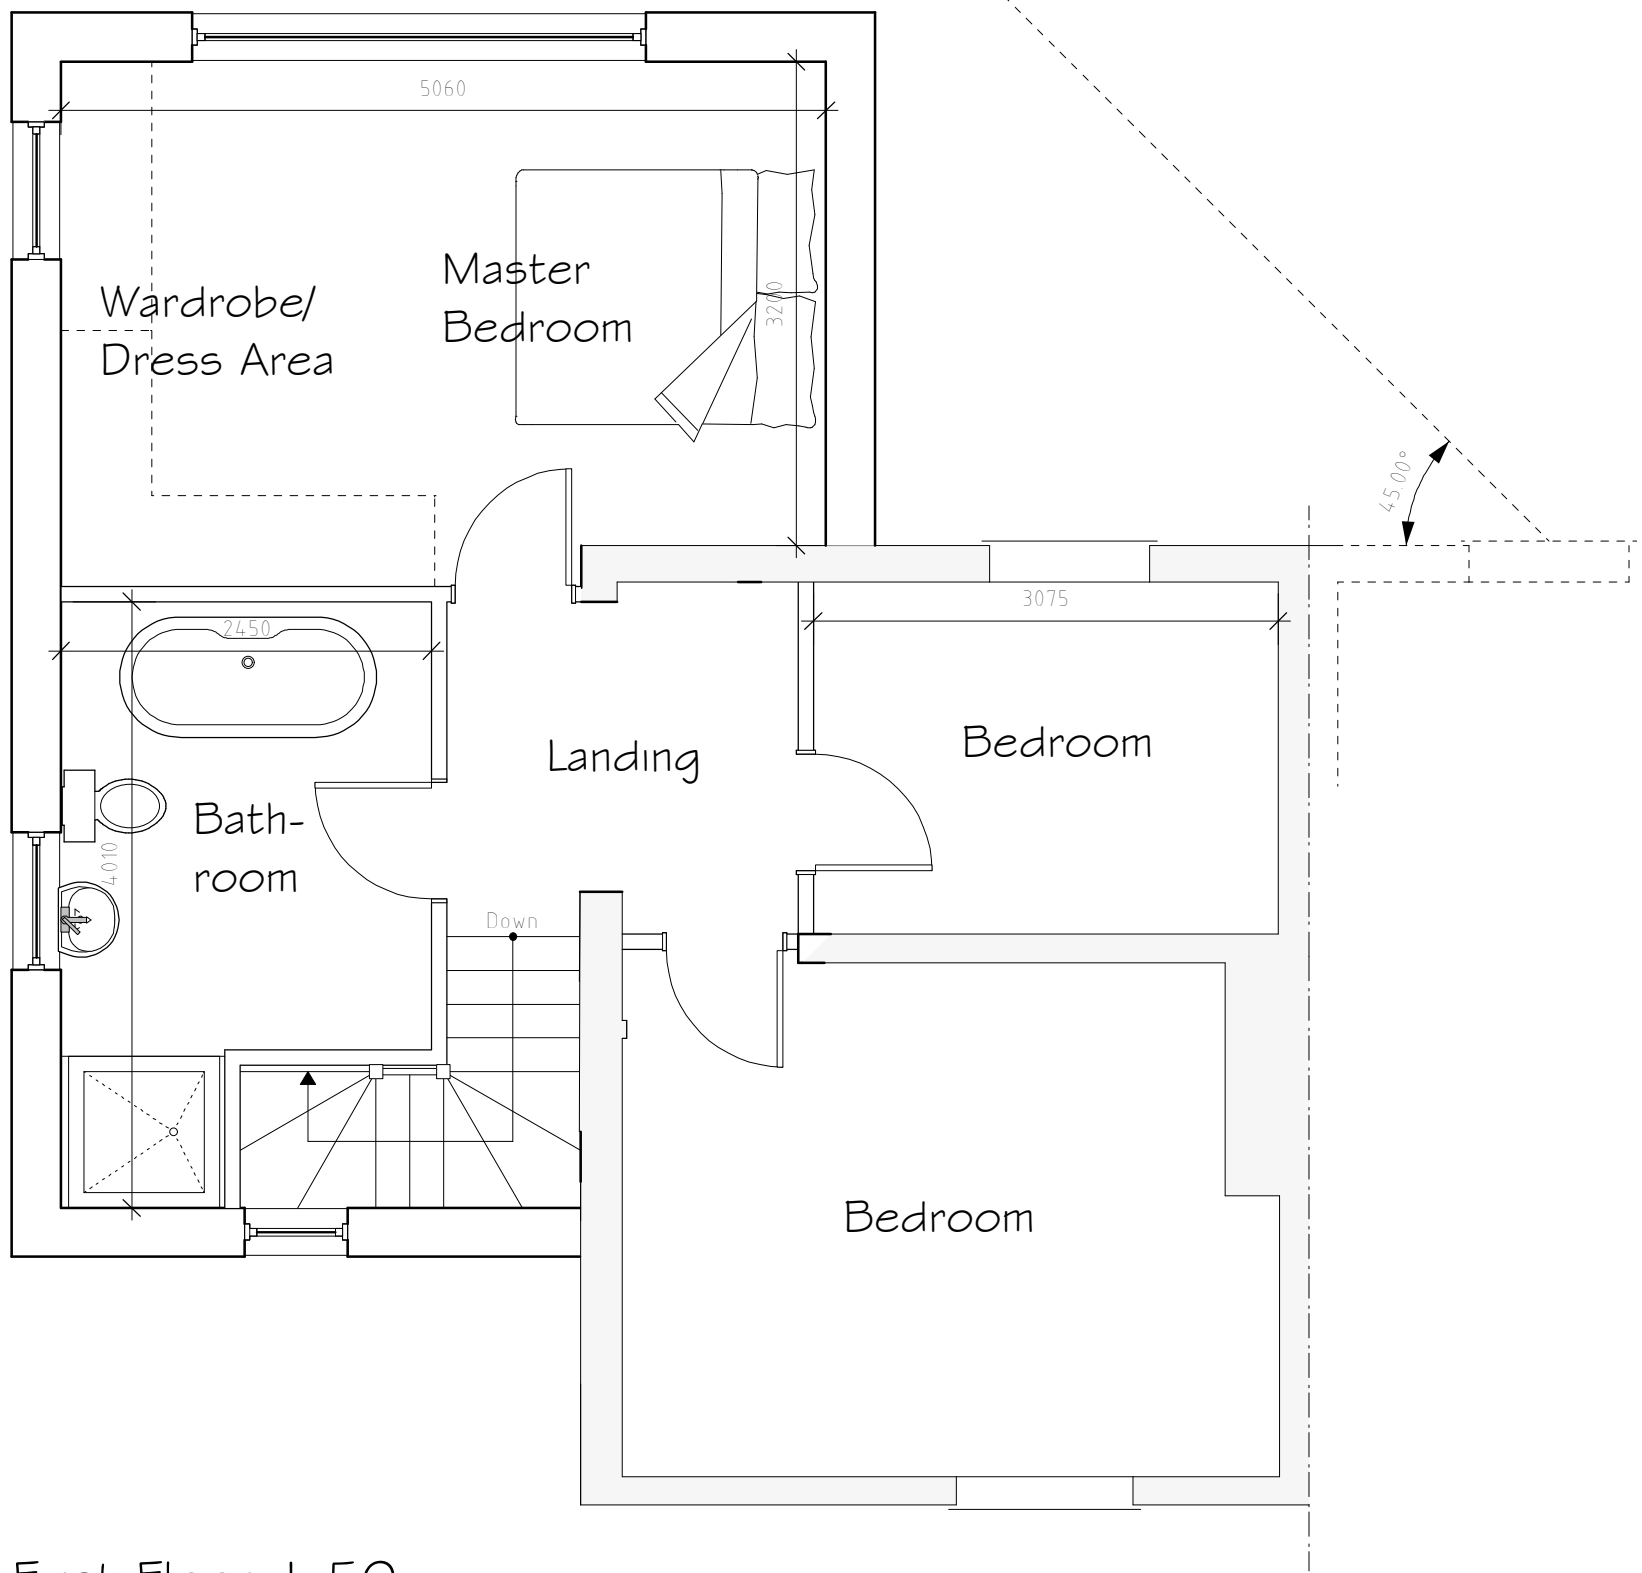

First Floor 1:50

External Facing Materials
Extension to be Brick as indicated on elevations, to local Authority approval

Roofing Materials
Roof Coverings are to be slates to local authority approval and to match existing

All Windows are to comprise sealed double glazed units set in UPVC frames

All fascias and soffits are to comprise UPVC to match windows

Rainwater to be collected in UPVC guttering, to discharge to soakaways located in garden

Services Key			
	Existing Rain Water Gully (RWG) Position		
	Existing Boiler Position		
	Existing Soil Vent Pipe (SVP) Position		

Rev	Date	Detail	Initial
A	04/22	Design update	AV

Project:	
Proposed Alterations to, 1 Rossett Road Cottages, Wrexham, LL1 2ODT	
Title:	Scale: (A1)
Planning	1:50 & 1:100

Drawn By:	Date:
A.Valentine	April 2022
Drawing No:	Sheet:
TO80/003	1 of 1

Office 3K4,
Redwither Business Tower,
Wrexham, LL13 9XT
Tel: 01978 356500
www.blueprintarchitectural.com
© copyright all rights reserved