

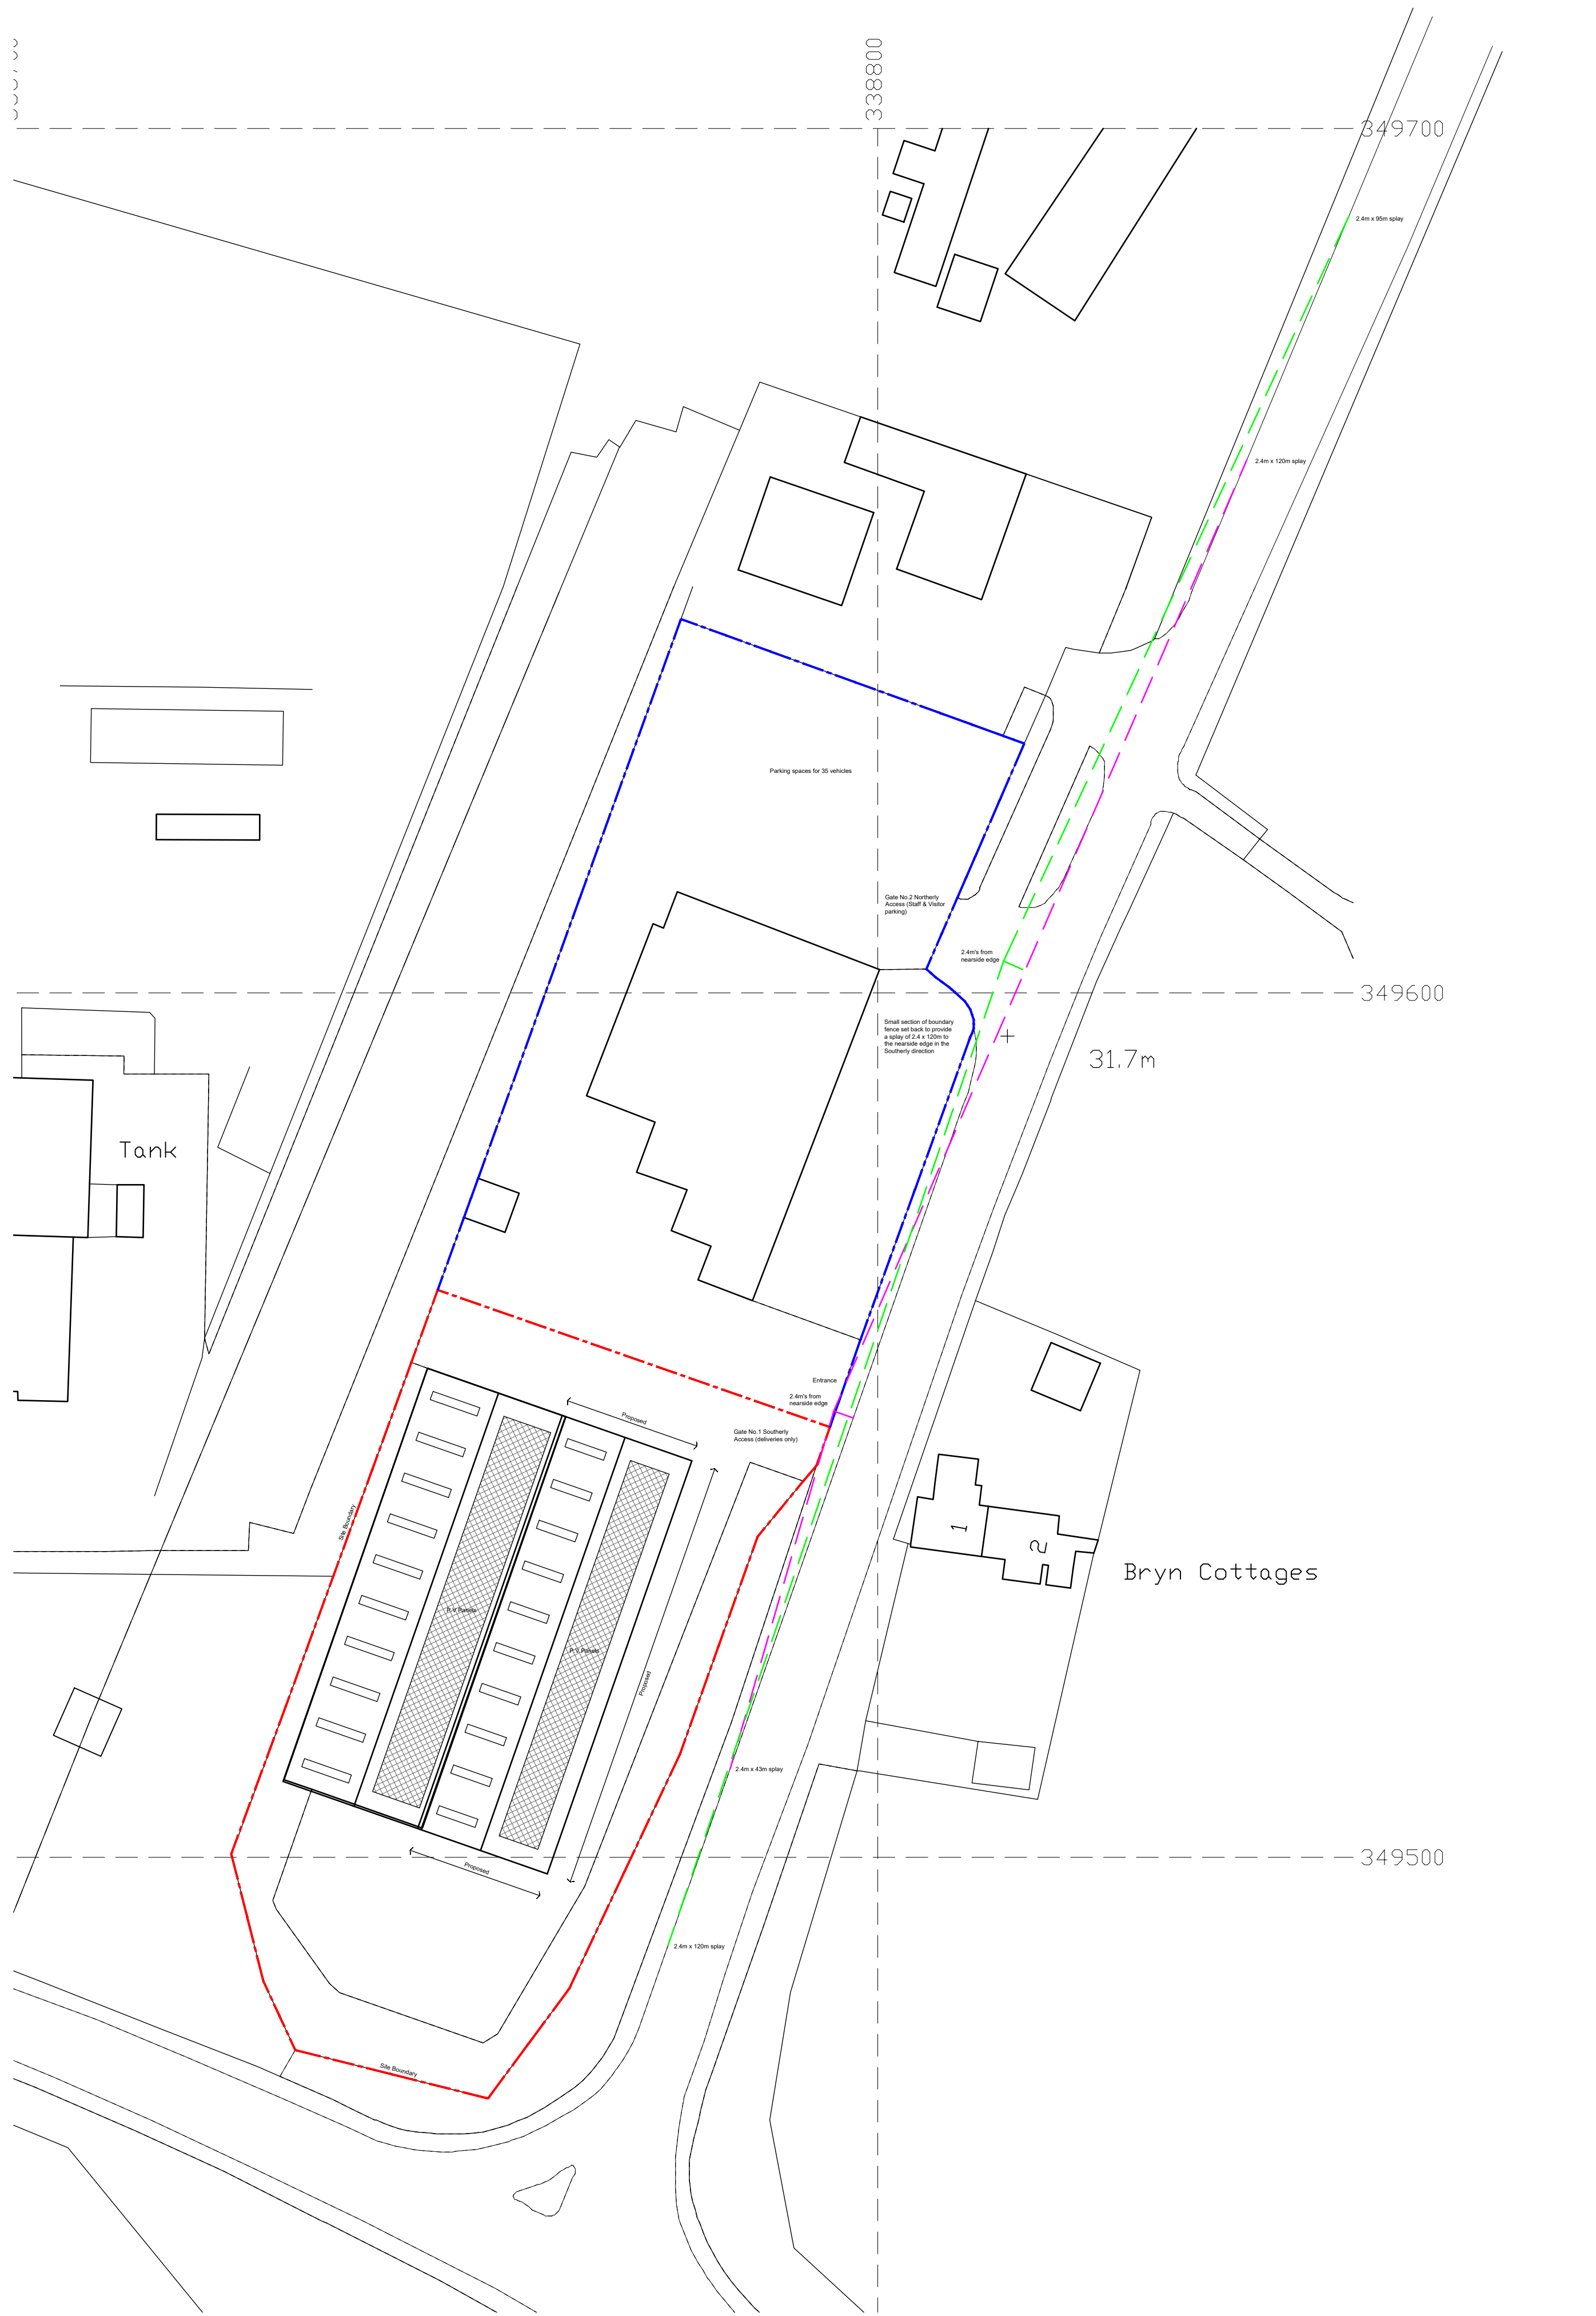
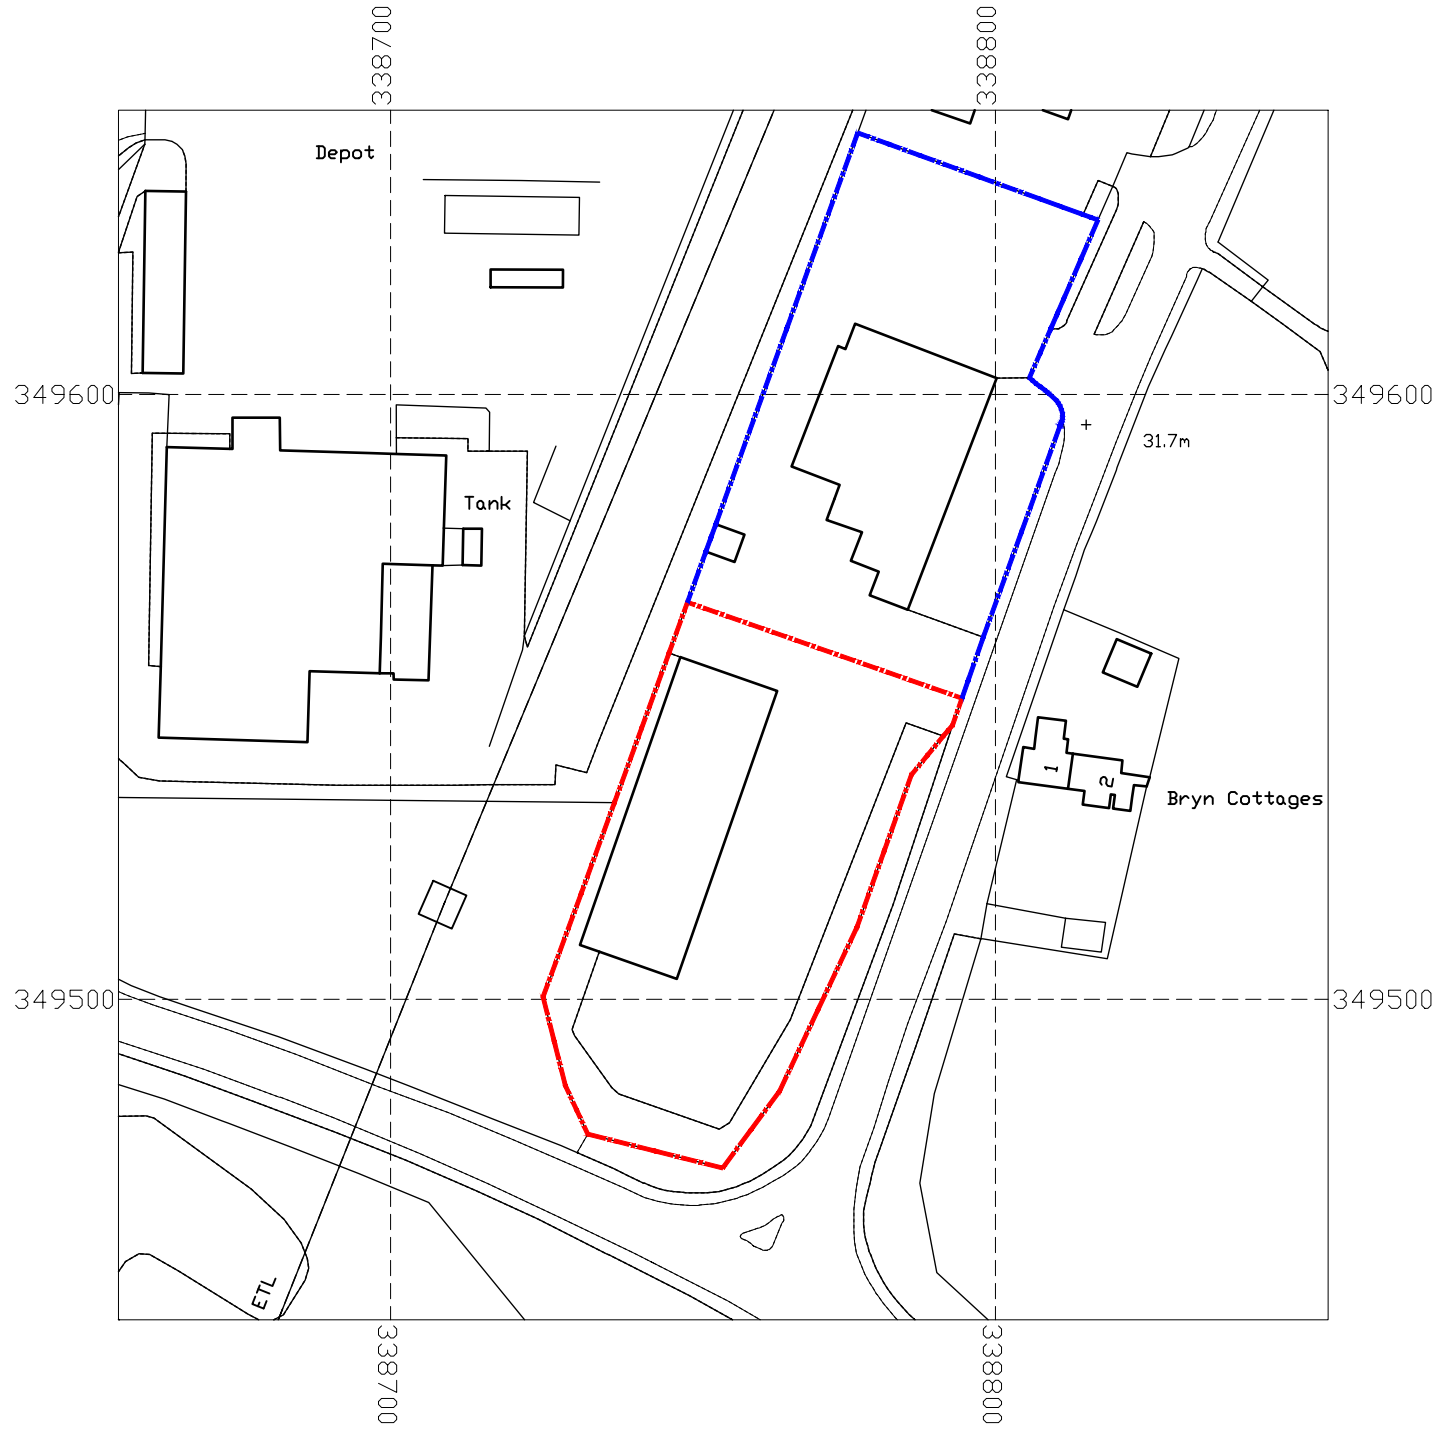


 

Proposed Site Plan 1:500

 

Site location plan 1:1250

Legend

- Gate 1 Visibility splay
- Gate 2 Visibility splay

Service and delivery management plan information

All delivery vehicles eg HGVs and vans must enter the site in a forward gear, turn, park and exit in a forward gear.

Staff numbers on site; On average there are 25 members of staff or workers onsite. There are no plans to increase staff numbers.


Typical visitors per day; 1-4 visitors pr day.

Average number of HGVs visiting site pr week is No.1.

Average number of non-HGV deliveries a week is No.5

Maximum length of HGV is 16.5 M's.

Please see CAD Precision Ltd Drawing number 2821-001 for parking and turning arrangements for delivery vehicles

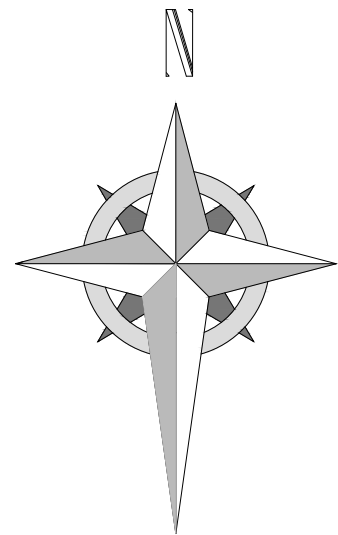

Please see separate drainage engineers drawings for drainage information

HDS ARCHITECTURAL SERVICES
HDS Architectural Services, The Foundry,
15 Yorke Street, Wrexham,
LL13 8LW
Tel (01978) 345250
www.hdsarchitectural.co.uk

Project; JB Fabrication (Wrexham) Ltd, Bryn Lane, Wrexham Industrial Estate, Wrexham, LL13 9UT	
Title; Access plan	Scale (A1); 1:500 & 1:1250
Dwg No; JD/PD/06	Date; 30.06.2022
Revision; Rev-A wording amended on visibility splay 27.07.22 Rev-B Service and delivery management plan information added 08.08.22	