


N.B. Please do not scale from these drawings.
All dimensions to be taken on-site. If in doubt - ask.

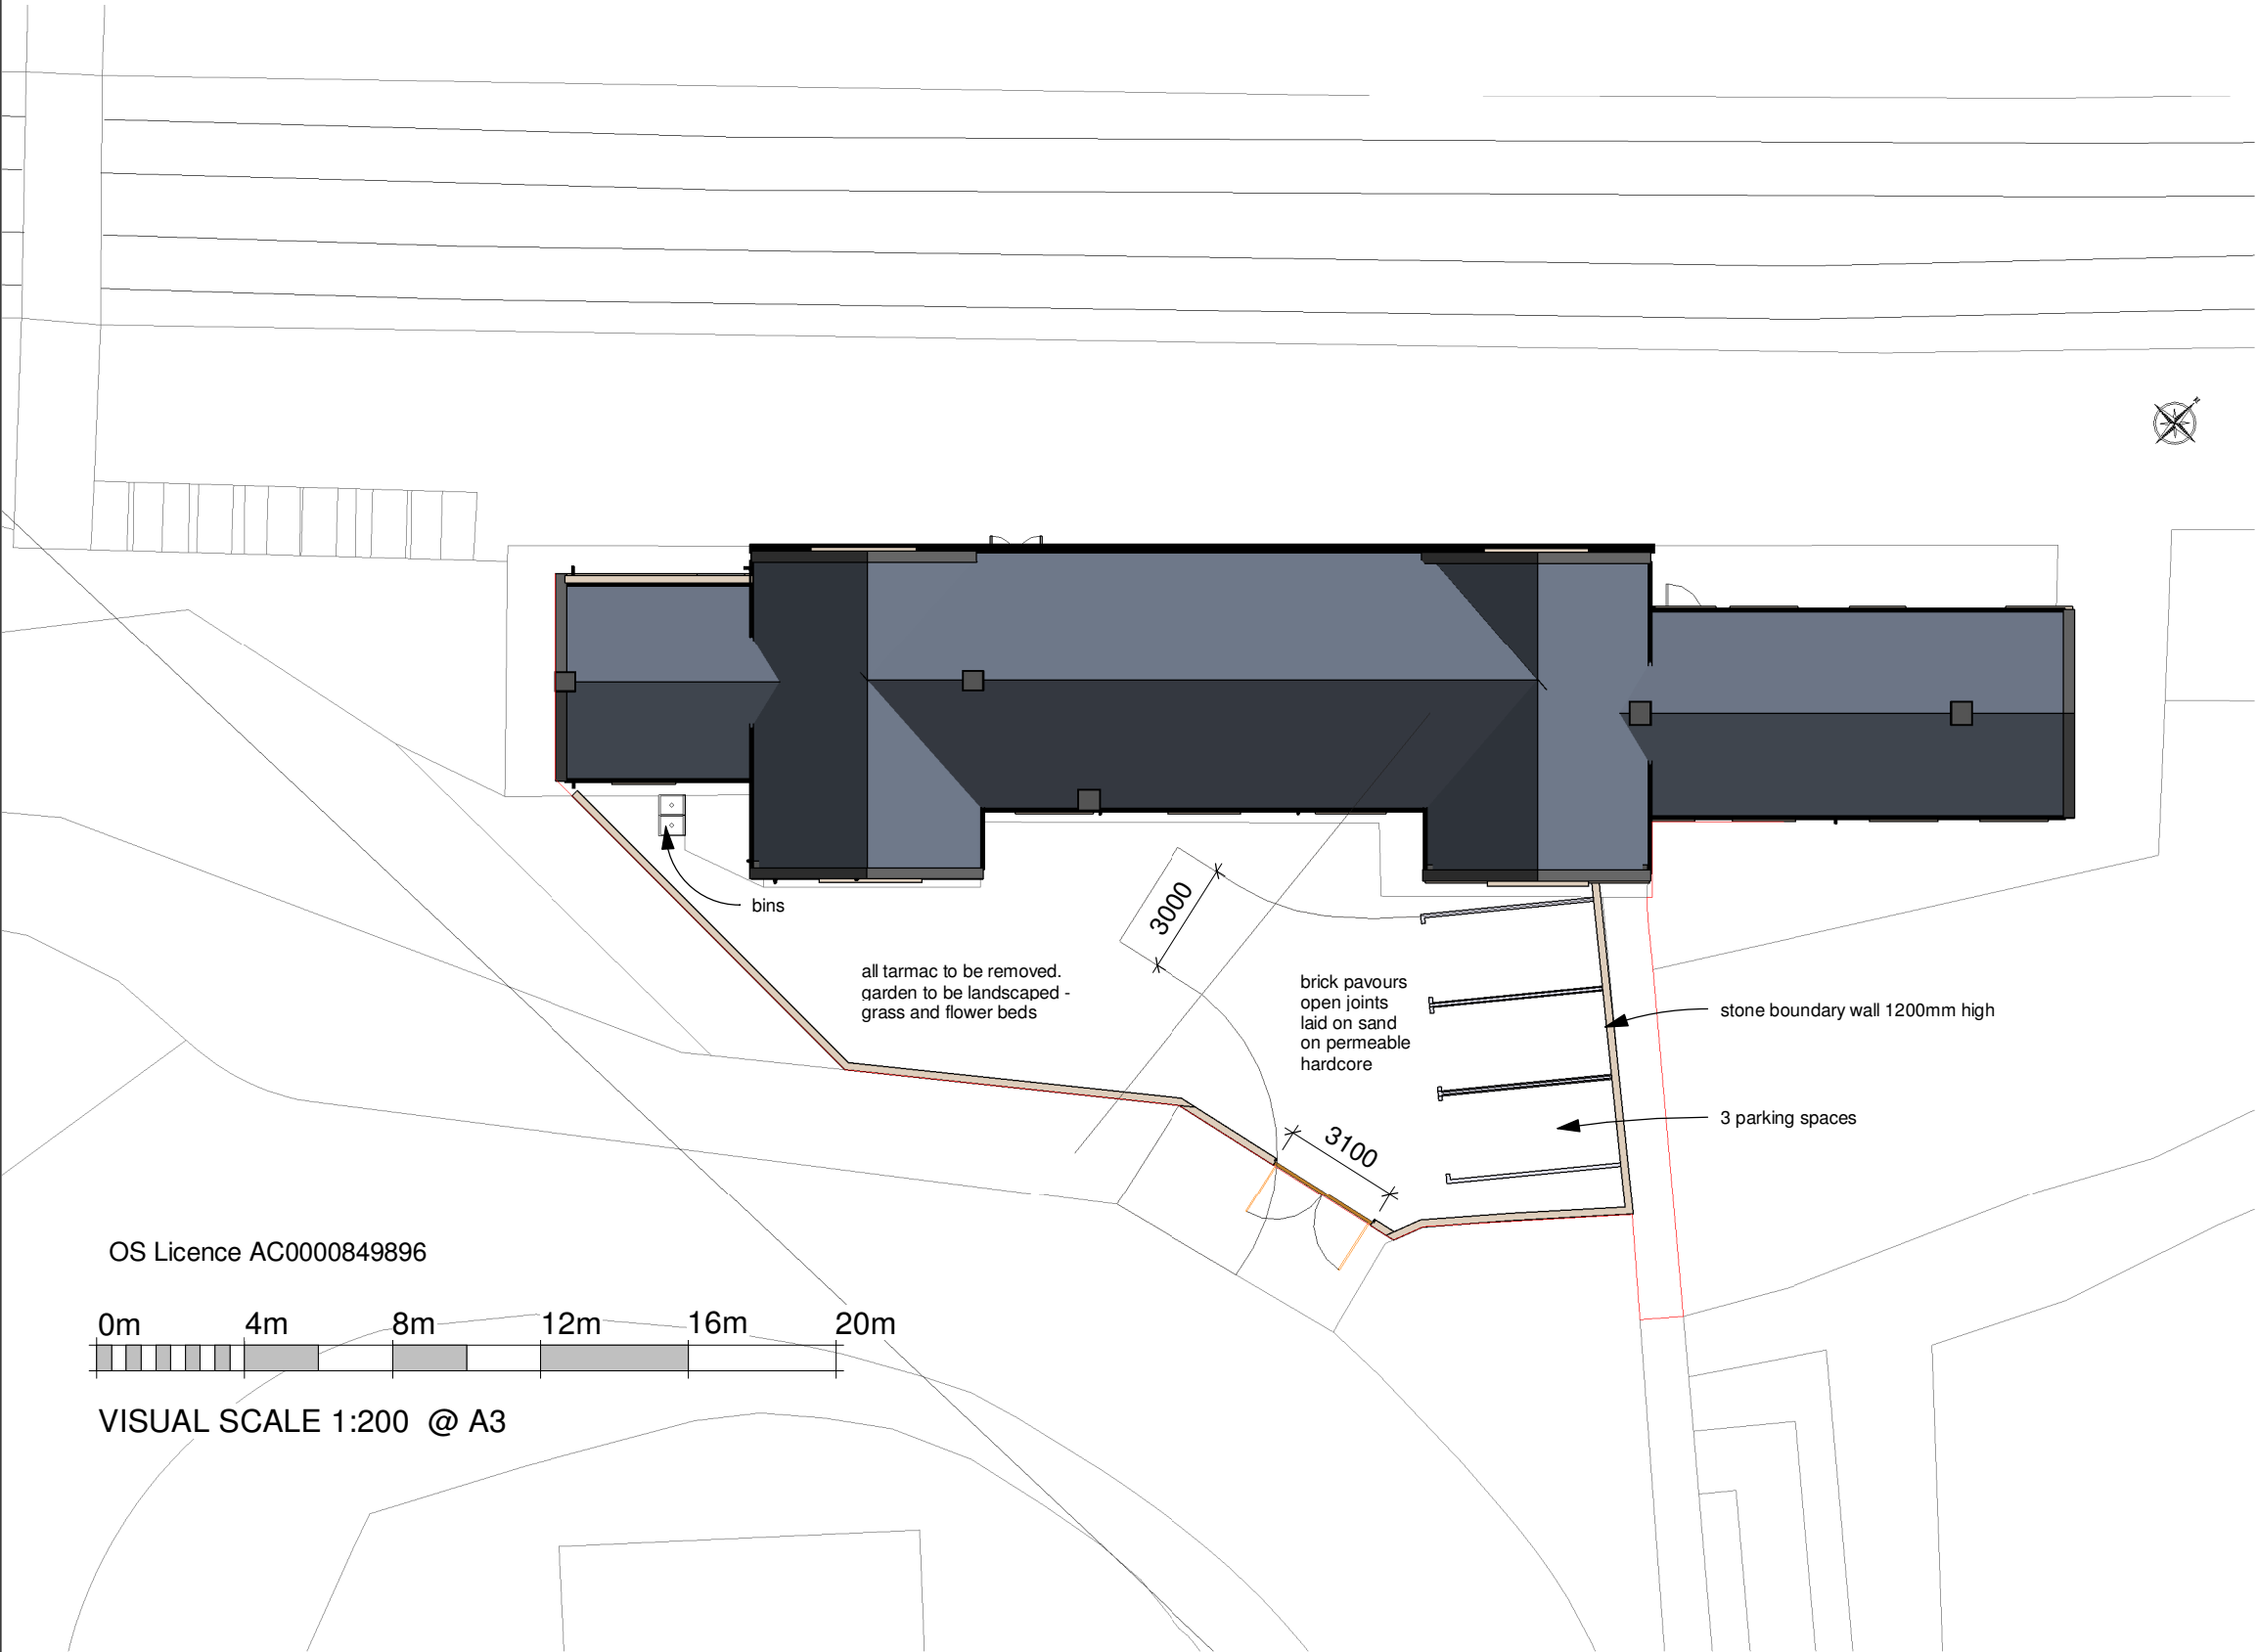

A Boundary wall altered and landscape details added 05/05/22

Rev.	Revision Description	Date
------	----------------------	------

Anne Netherwood Chartered Architect
11 Cottage Fields, St Martins, Osewstry, Shropshire SY11 3EJ
Tel 44(0)1691 778 495
44(0)7580 162 344
e-mail: anne@annenetherwood.co.uk
web: www.annenetherwood.co.uk

Project Ruabon StationHouse, Ruabon

Title Site Plan proposed

Scale @ A3	Drawn By	Checked By	Date
1 : 200	AN	-	04/05/22

Job No. 22-06 Sheet No. A102 Rev. A