



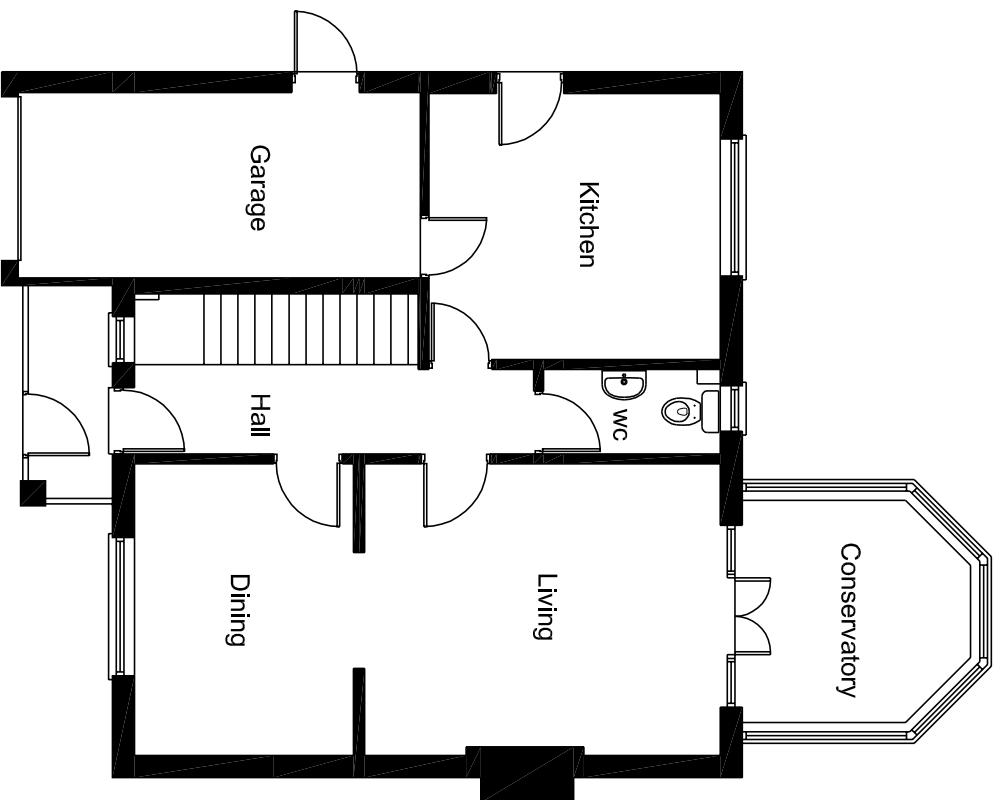

Ground Floor

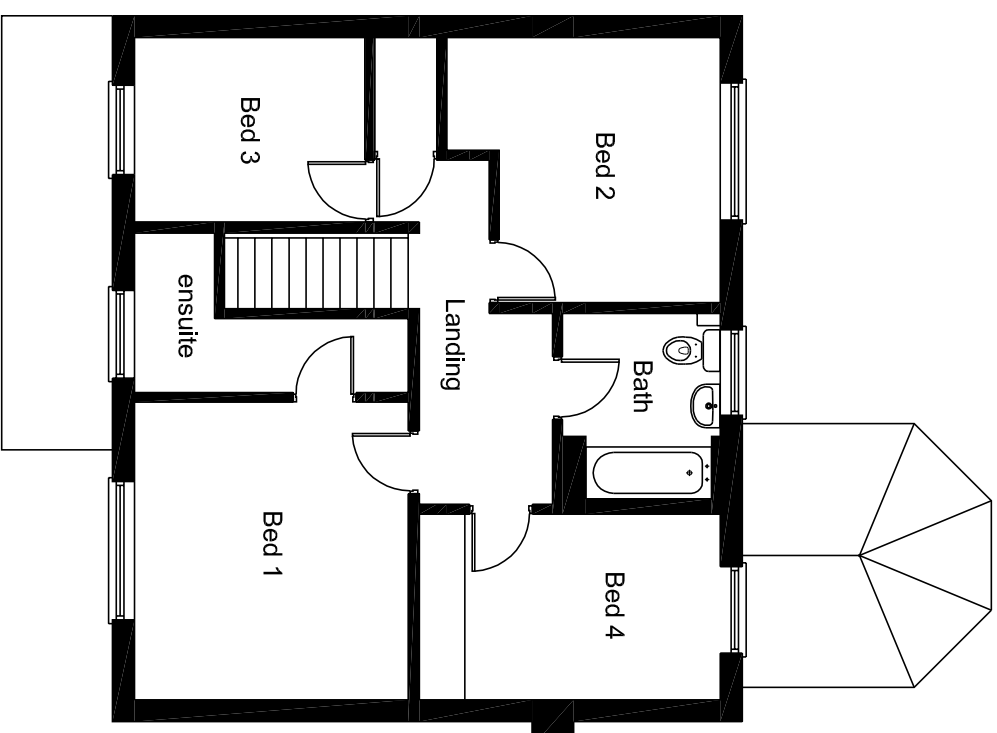

First Floor

SBS DESIGN
ARCHITECTS

Field House Studios Barrow Lane Tarvin Sands Chester CH3 8JF
t:01829 741707 e: info@sbsdesign.co.uk www.sbsdesign.co.uk

CLIENT
Mr N Parks

PROJECT
**18 Smithfield Drive
Holt**

DRAWING
**Roof and Rear Extension
Existing Floor Plans**

REV AMENDMENT

NAME DATE

ALL DIMENSIONS AND LEVELS ARE TO BE CHECKED ON SITE
BEFORE CONSTRUCTION. ANY DISCREPANCIES ARE TO BE
REPORTED TO THE ARCHITECTS. THIS DRAWING IS COPYRIGHT.
DO NOT SCALE FROM THIS DRAWING.

DRAWN CJP	CHECKED	NUMBER	REV
DATE 28.7.22	DATE	D174-02	
SCALE 1:100@A4			