




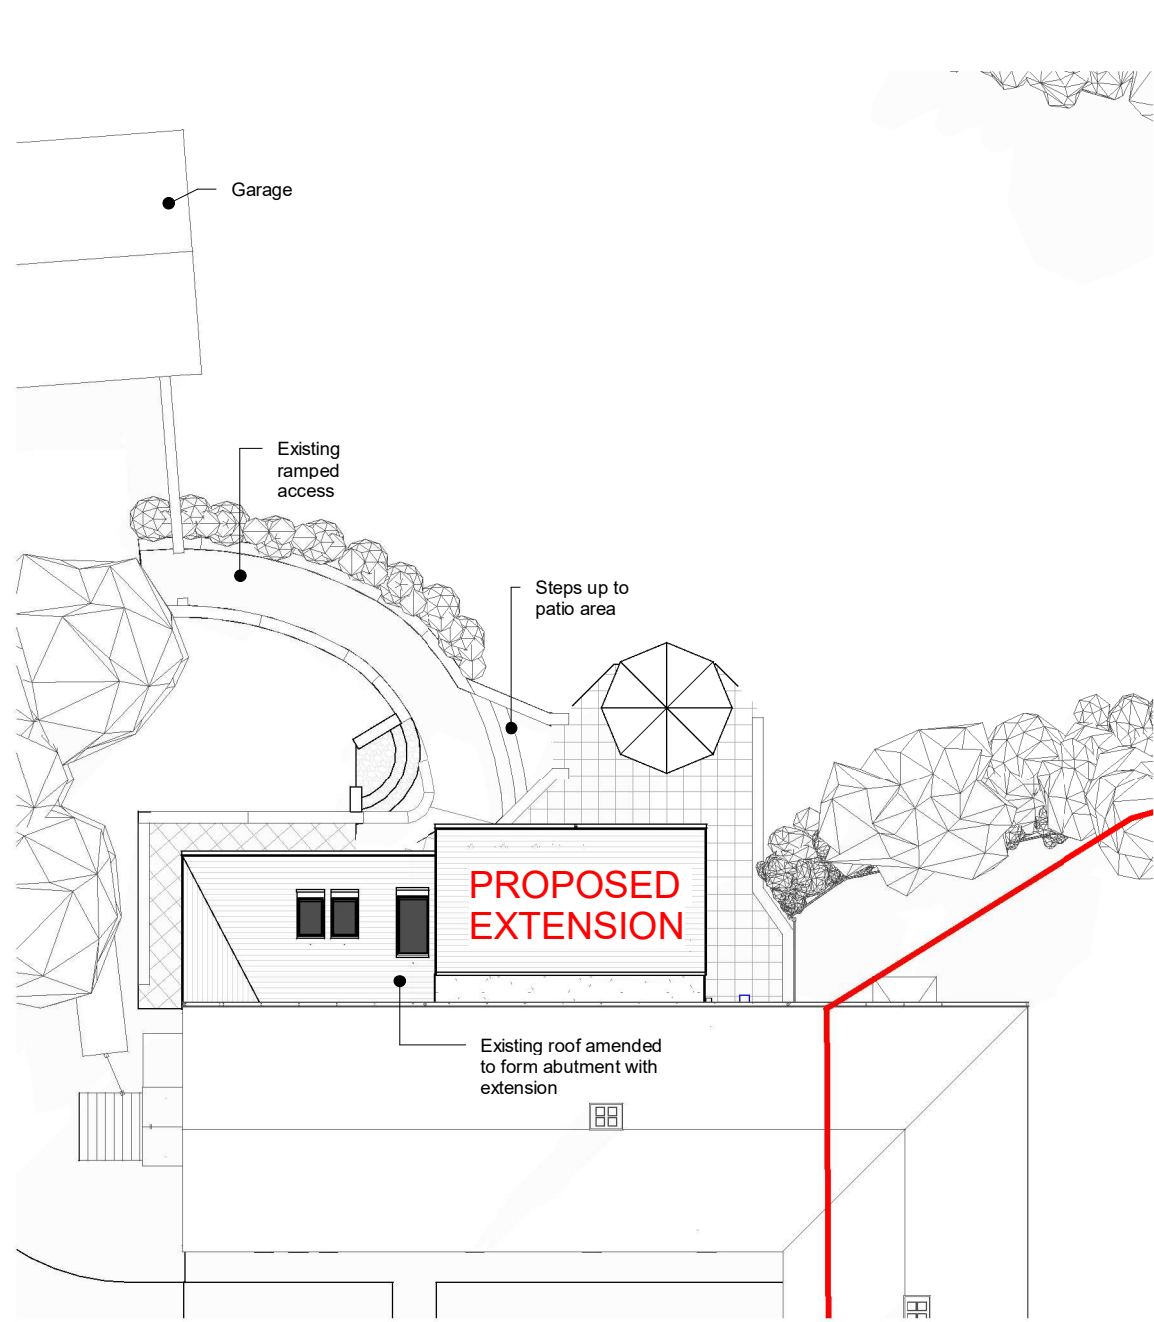


Site Plan
Scale: 1:200

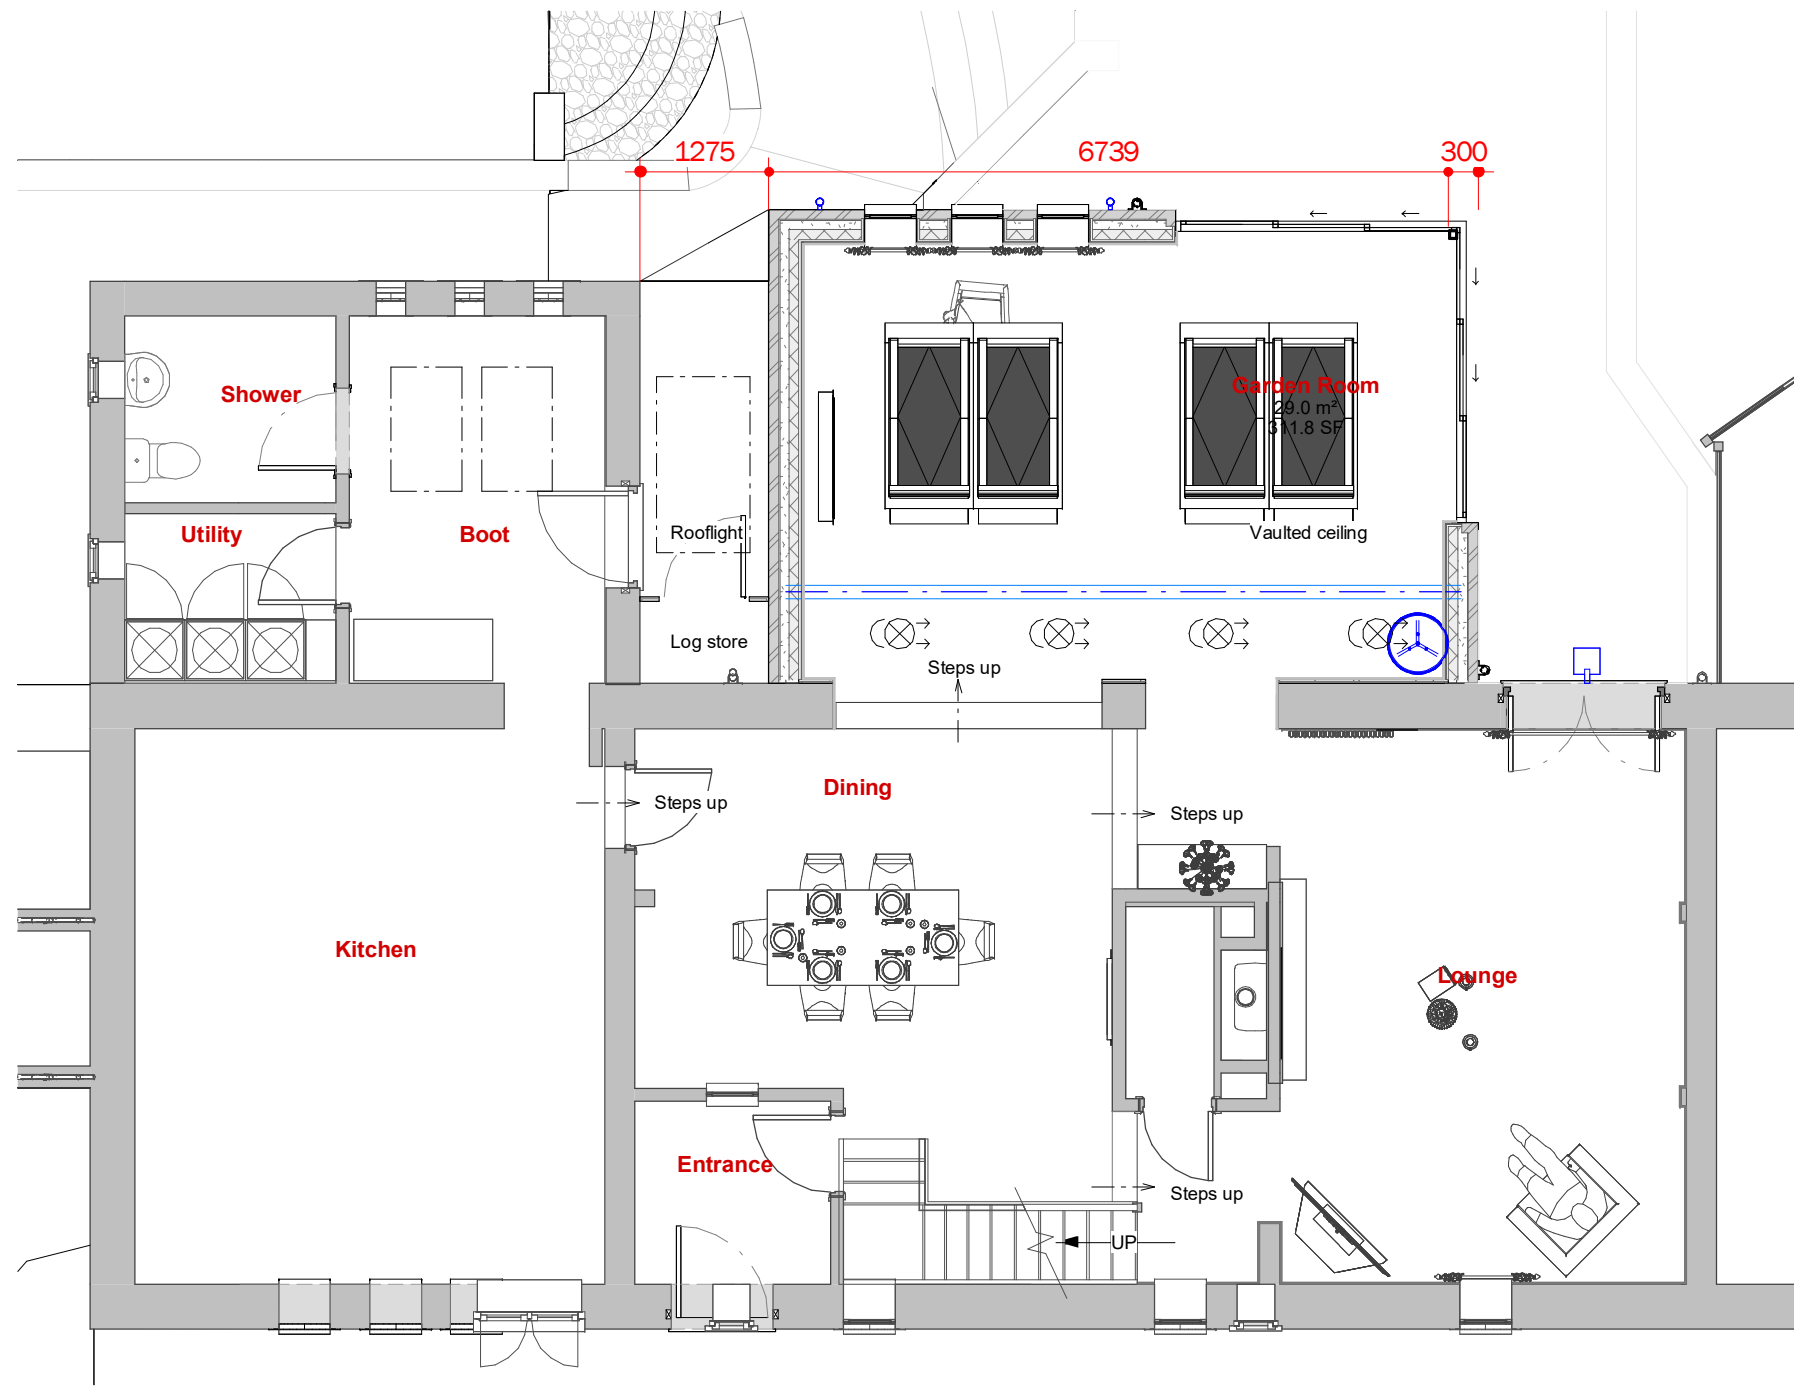

Ground Floor
Scale: 1:75

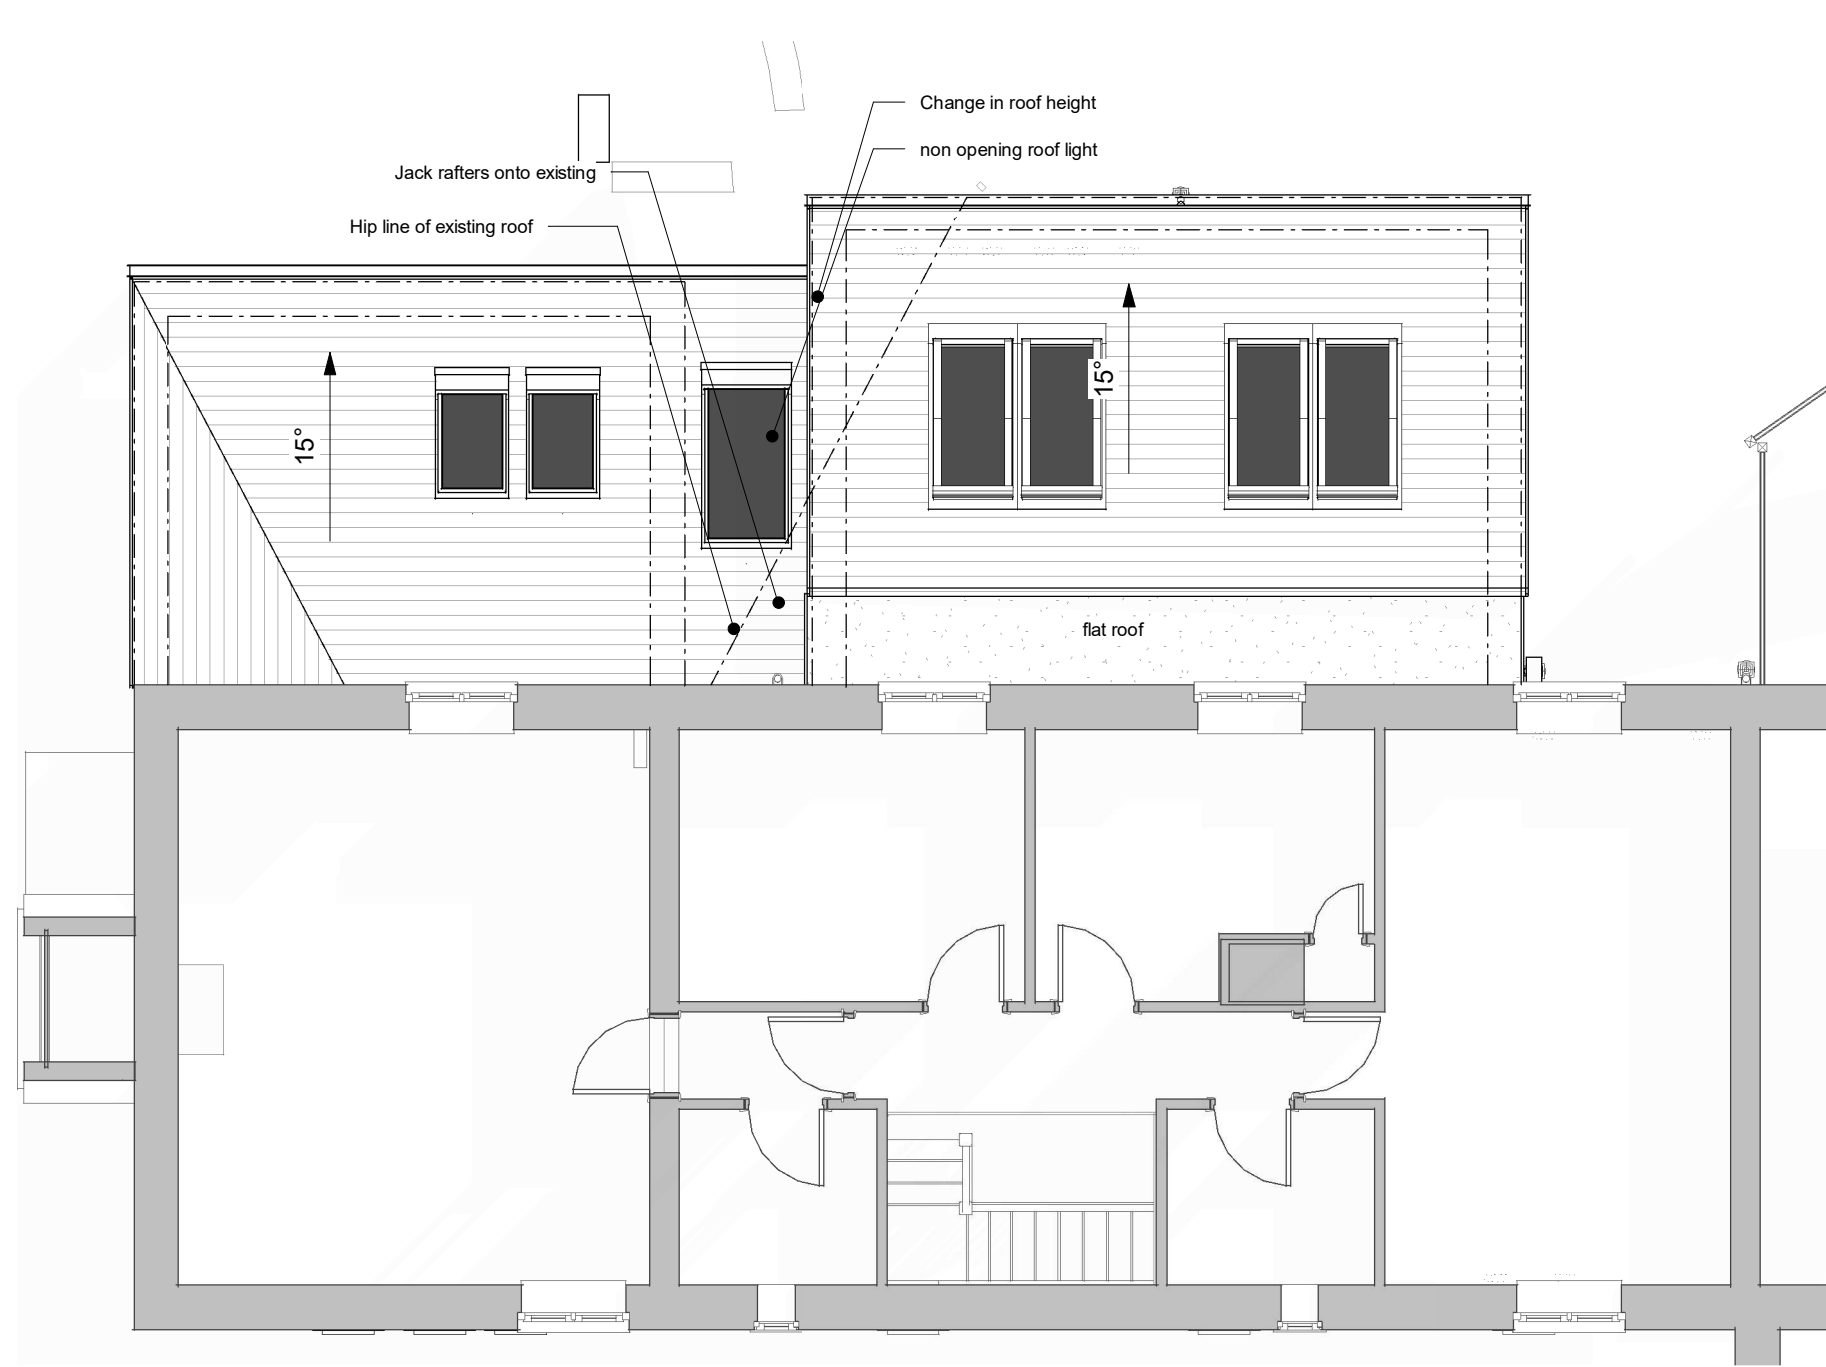


First Floor
Scale: 1:75

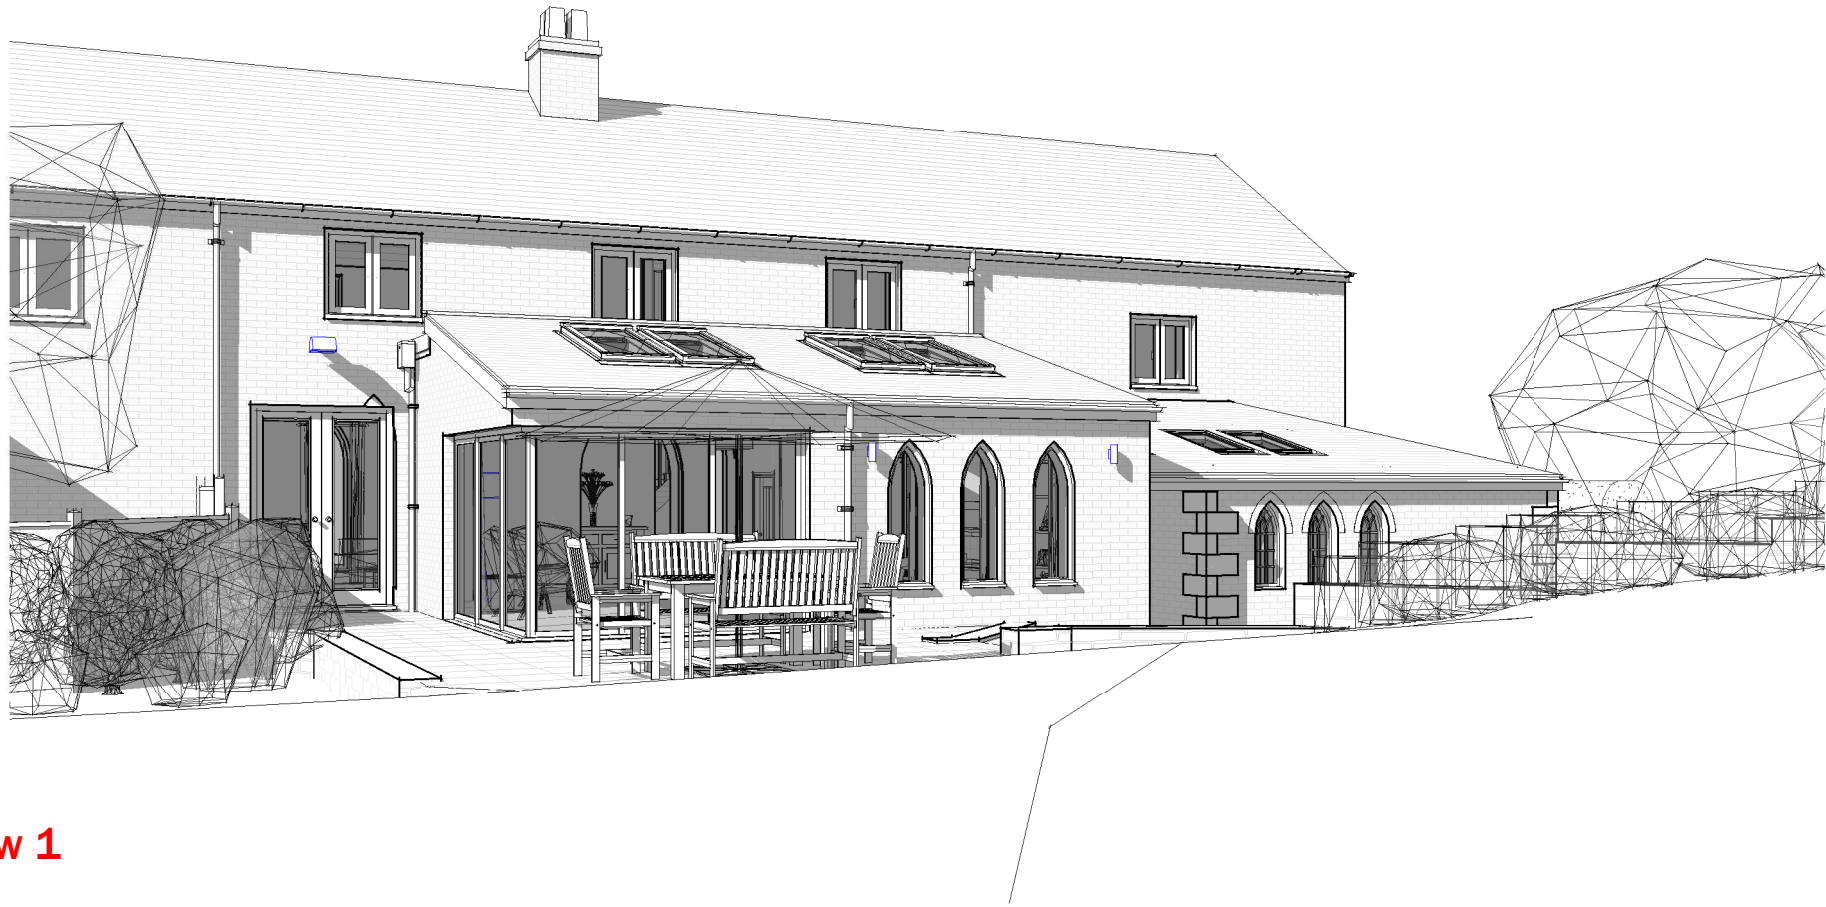

View 1
Scale:




View 2
Scale:

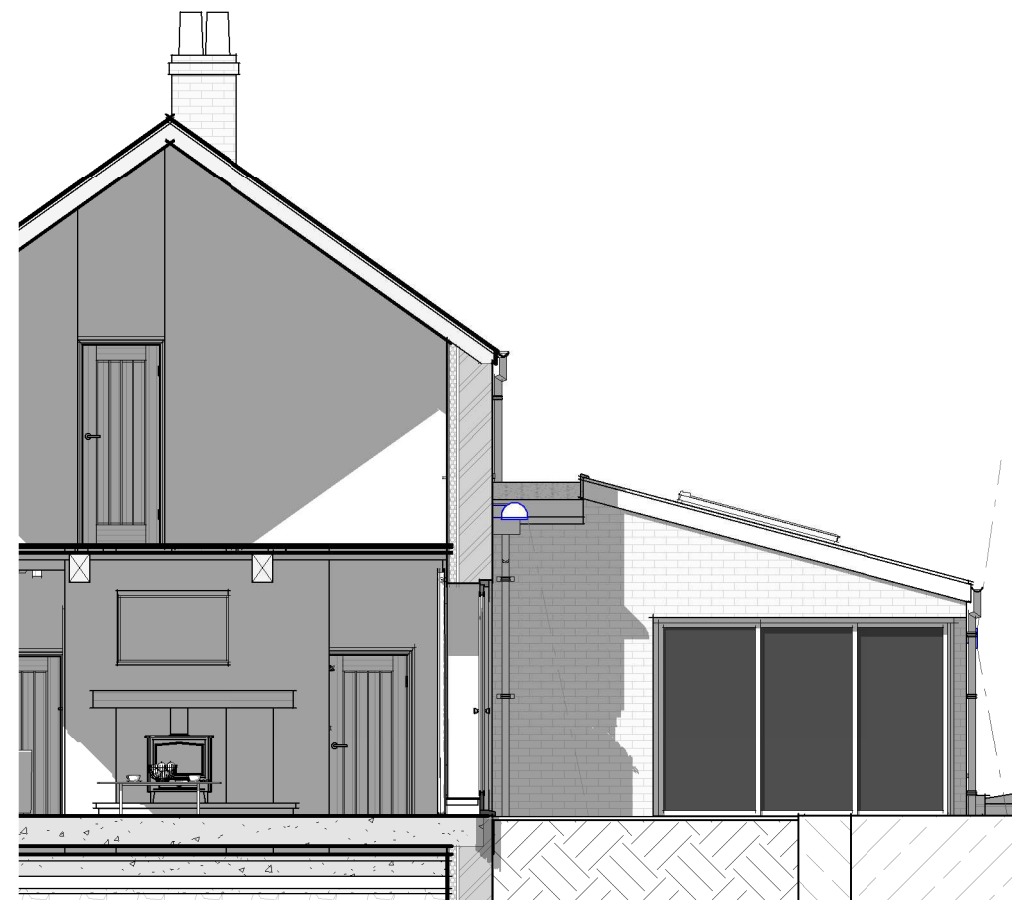


LHS Elevation
Scale: 1:75



Rear Elevation
Scale: 1:75

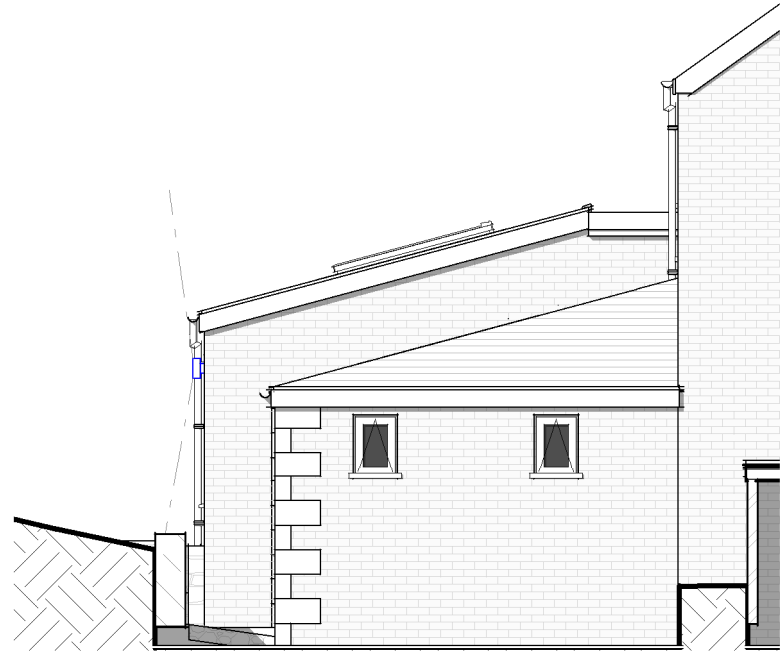

RHS Elevation
Scale: 1:75

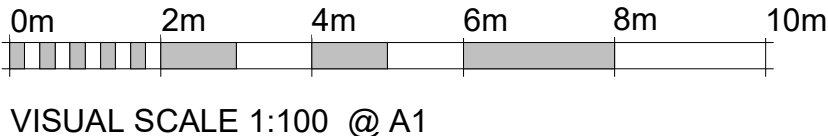

Copyright © 2021 City Architectural Ltd. - All rights reserved.

DO NOT SCALE FROM PRINTS
USE FIGURED DIMENSIONS ONLY.

The contractor is to check all dimensions on site prior to commencing setting out works and report any discrepancies. DO NOT PROCEED IN THE EVENT OF A DISCREPANCY.

Rev	Date	Revision Description
A		Client amendments
B	18.07.2022	Planning Issue

CityArchitectural Ltd.

R.I.B.A. Chartered Architects
Holly House, Guilden Sutton Lane, Guilden Sutton
CH3 7EX
Tel: 01244 341 662
info@cityarchitectural.co.uk
www.cityarchitectural.co.uk

Project: **Croeshowell Court**

Drawing: **GA as Proposed**

Client: **Mr & Mrs Oliver**

Sheet Size: A1L Scale: as shown at A1

Project / Drawing / Revision
0824 / PL03 / B