



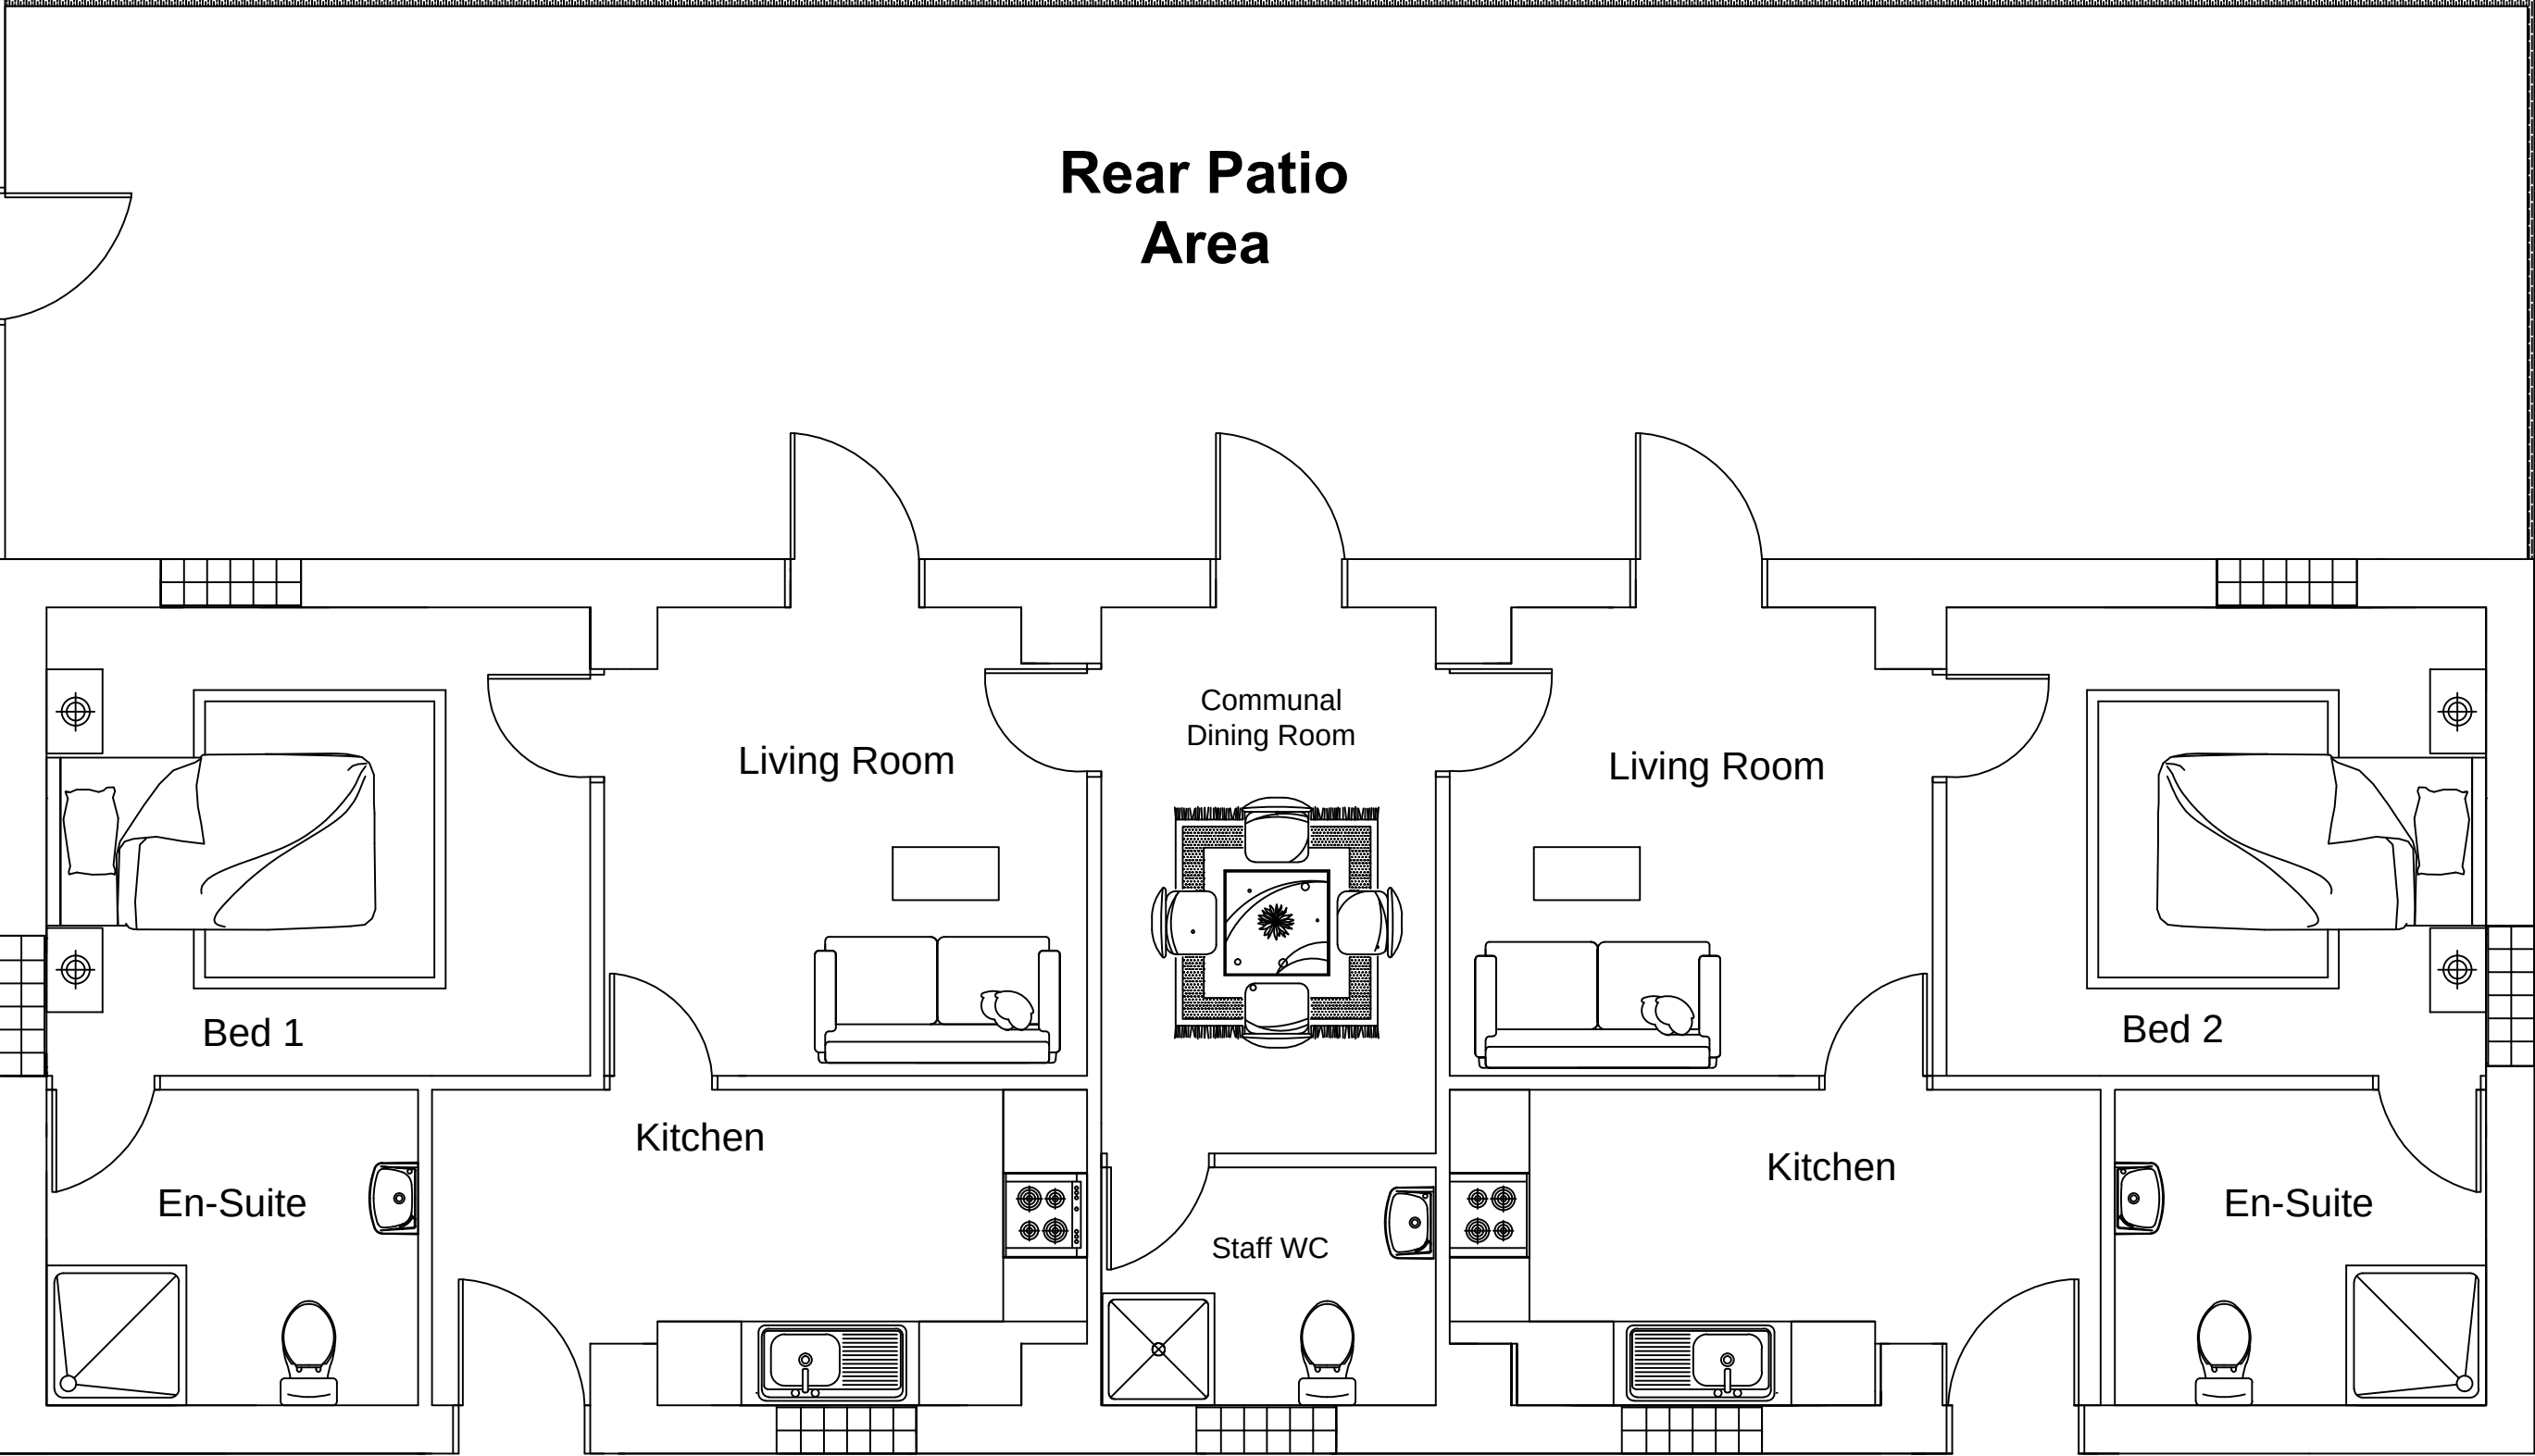

Proposed Plan
@ 1:50

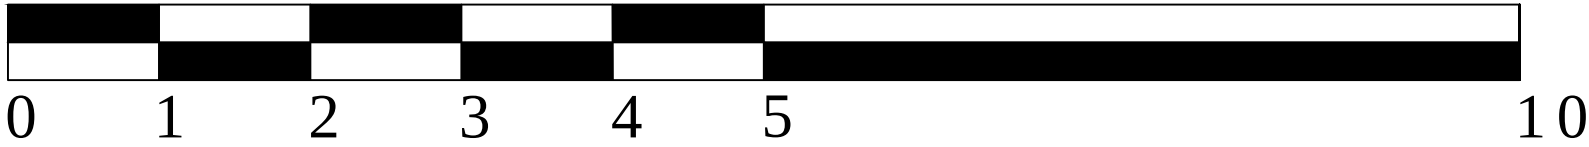

SCALE BAR 1:50

Grantley Lowe
chartered surveyors

34 St Anne Street
Liverpool
L3 3DS

t:0151 298 9669
f:0151 298 9670

www.grantleylowe.co.uk

Rev	Date	Revisions

Client
Fairpark Care Limited

Job Title
Hullah Farm - 5 x Bay
Garage

Drawing Title
Proposed Floor Plan

Draft / initial / schematic plan
Planning
Building Regulations
Structural
Construction
As Built

Scale
1:50 @ A3

Date Aug 2022 Drawn By WJJ

Drawing No. 3513-32 Rev