





Site Plan 1:500

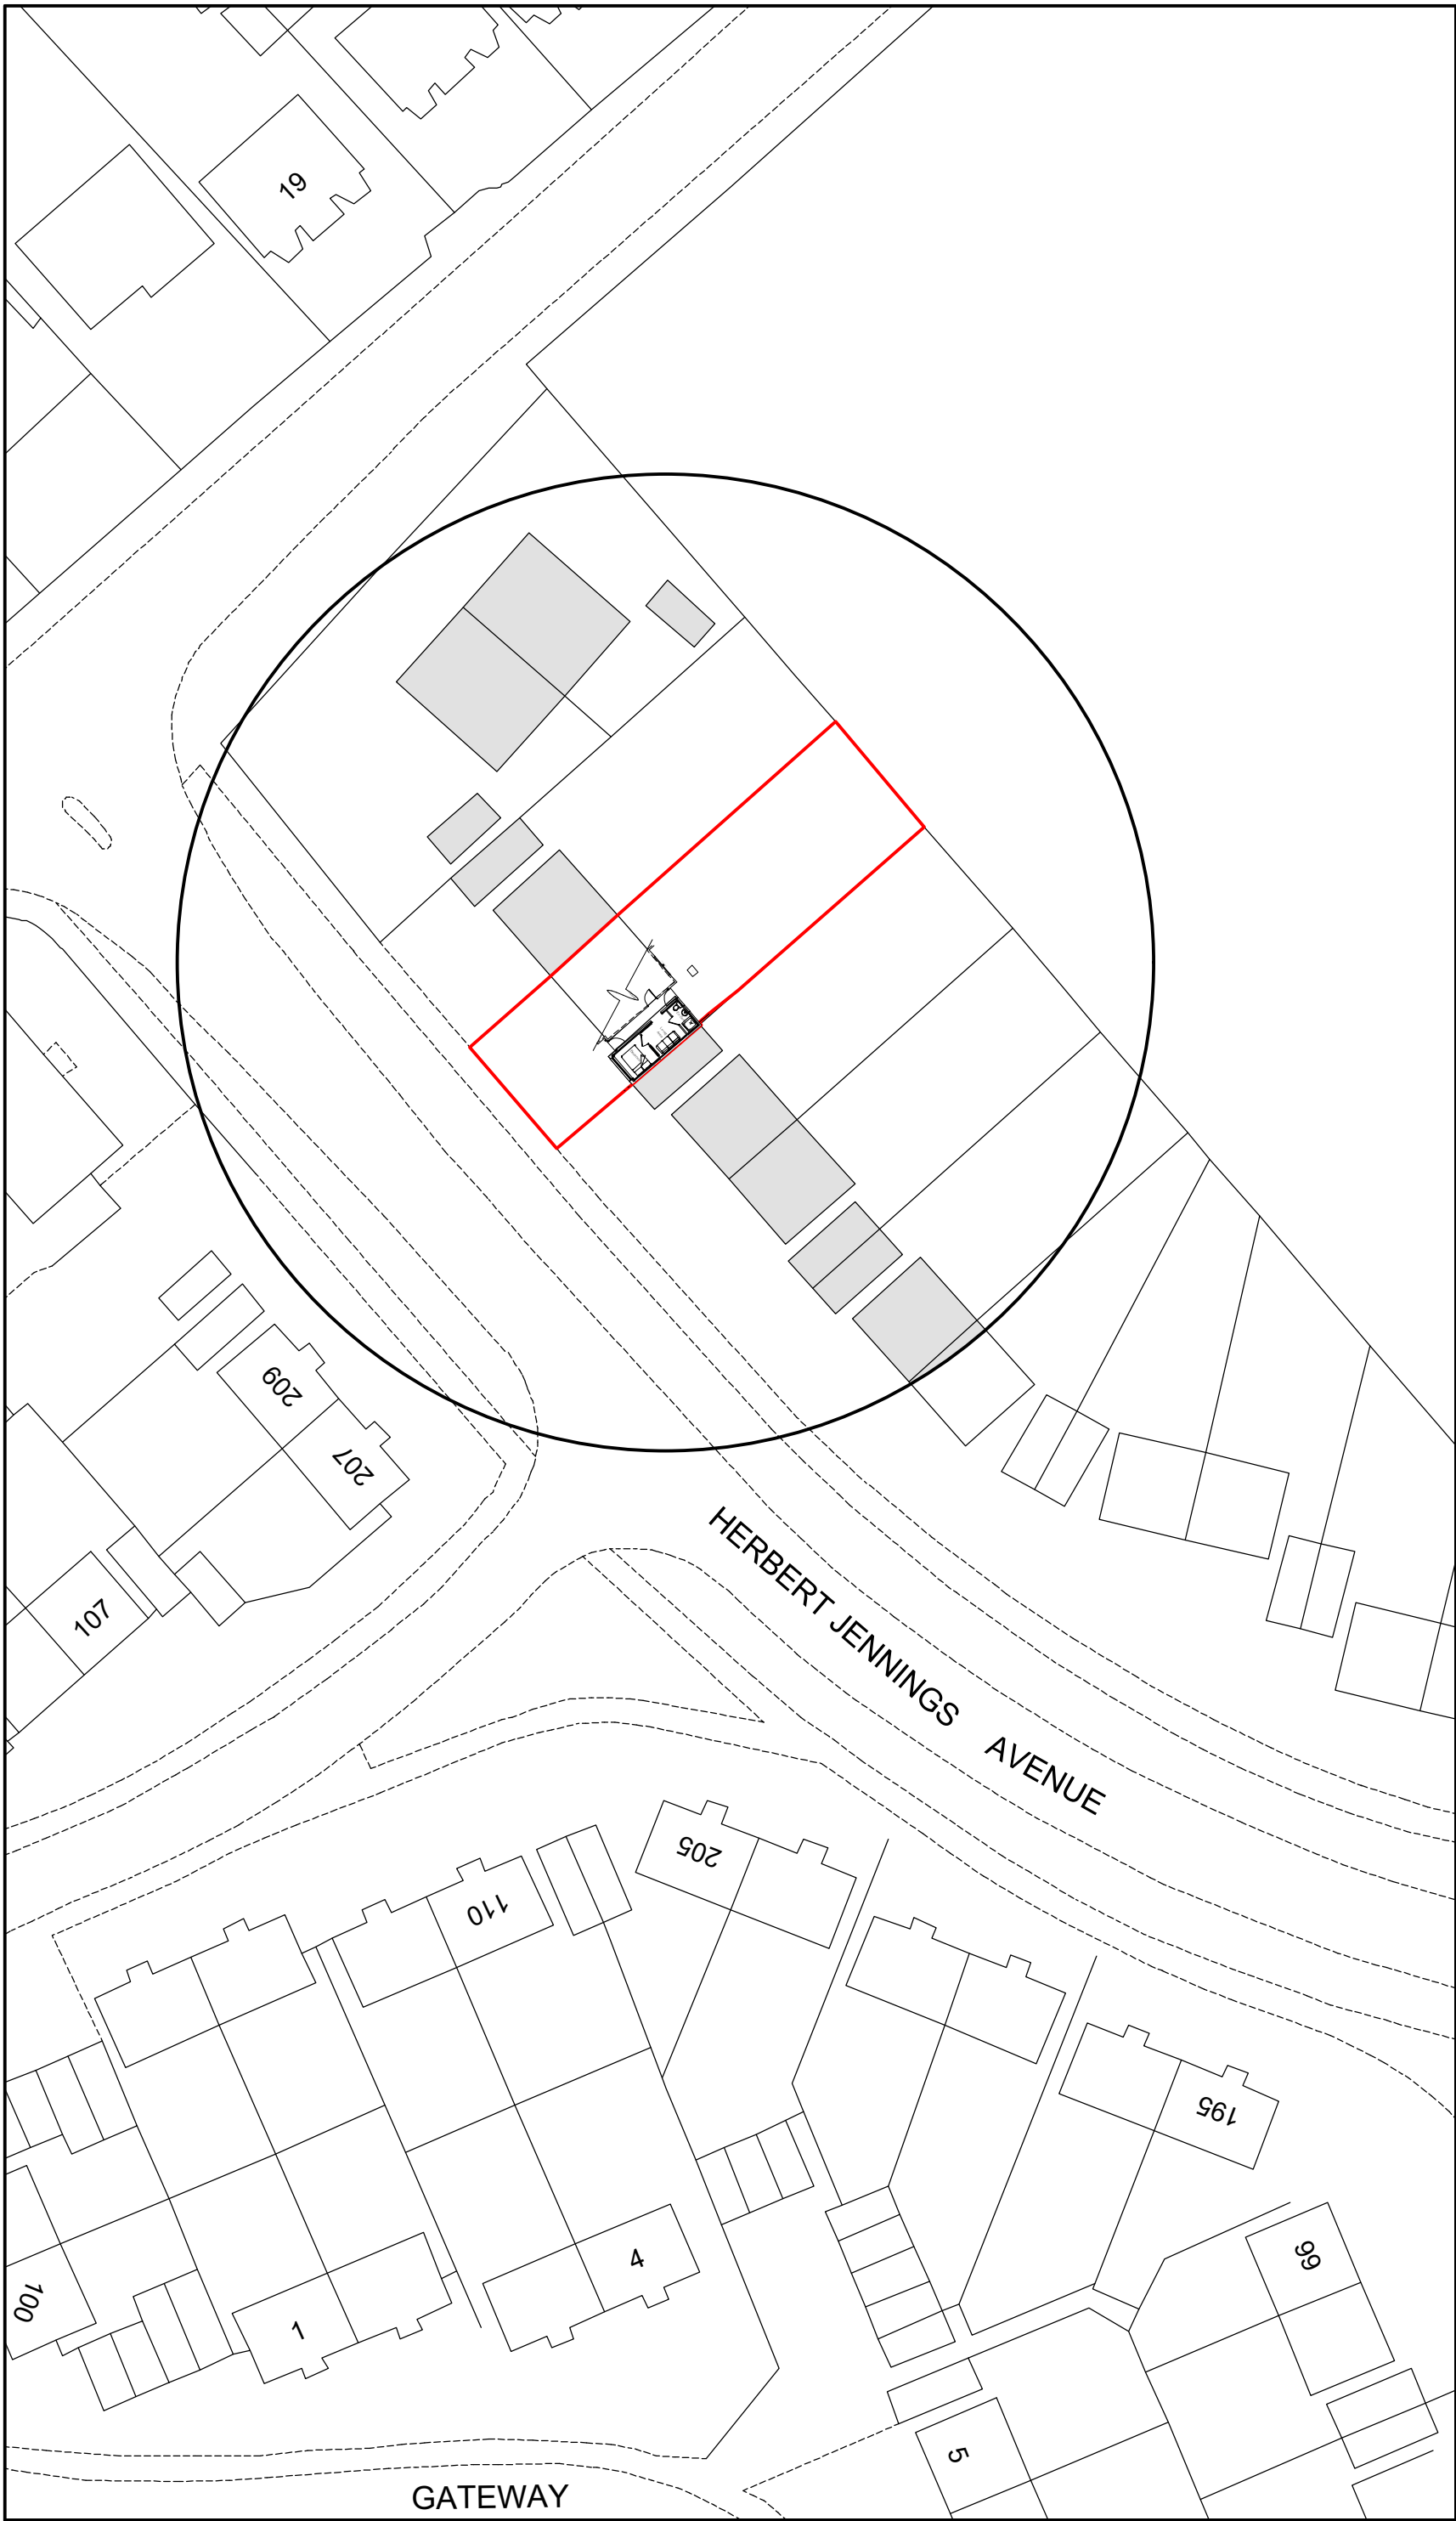

Location Plan 1:1250

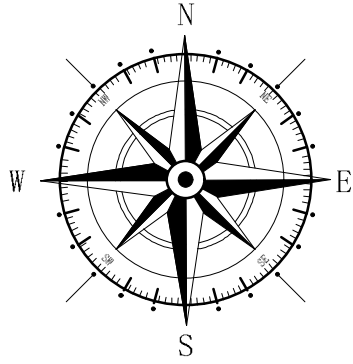

Key

Surrounding Buildings

Application Site

Rev	Date	Detail	Initial

Project:

Proposed Alterations to,
206 Herbert Jennings Avenue,
Wrexham,
LL12 8EF

Title:

Planning:Site &
Location Plan

Scale: (A2)

1:500 &
1:1250

Drawn By:

A.Valentine

Date:

April 2022

Drawing No:

H149/004

Sheet:

1 of 1





LABC

Office 3K4,
Redwither Business Tower,
Wrexham. LL13 9XT
Tel: 01978 356500
www.blueprintarchitectural.com
© copyright all rights reserved