



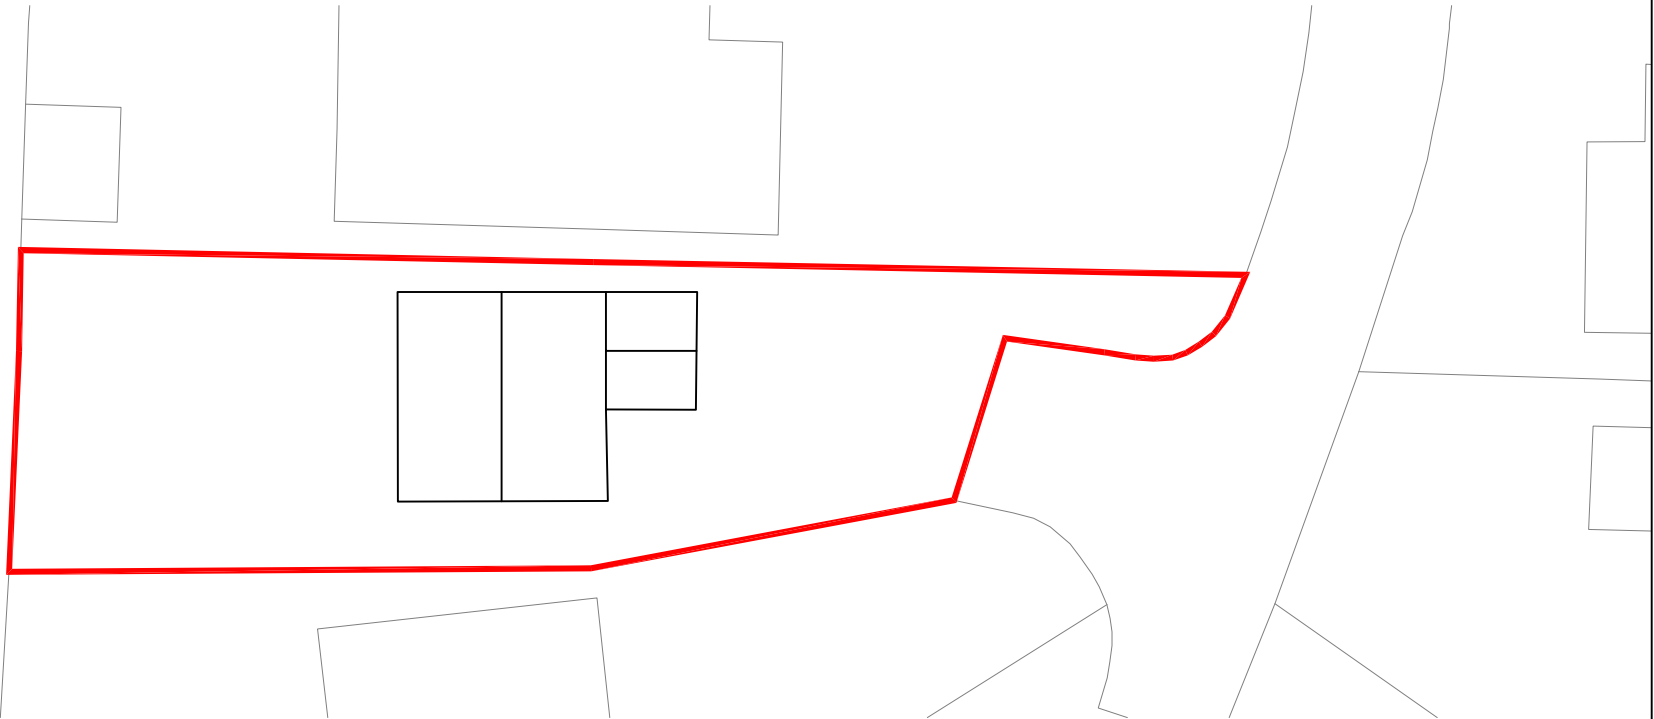

EXISTING BLOCK SITE PLAN
(SCALE 1:250)

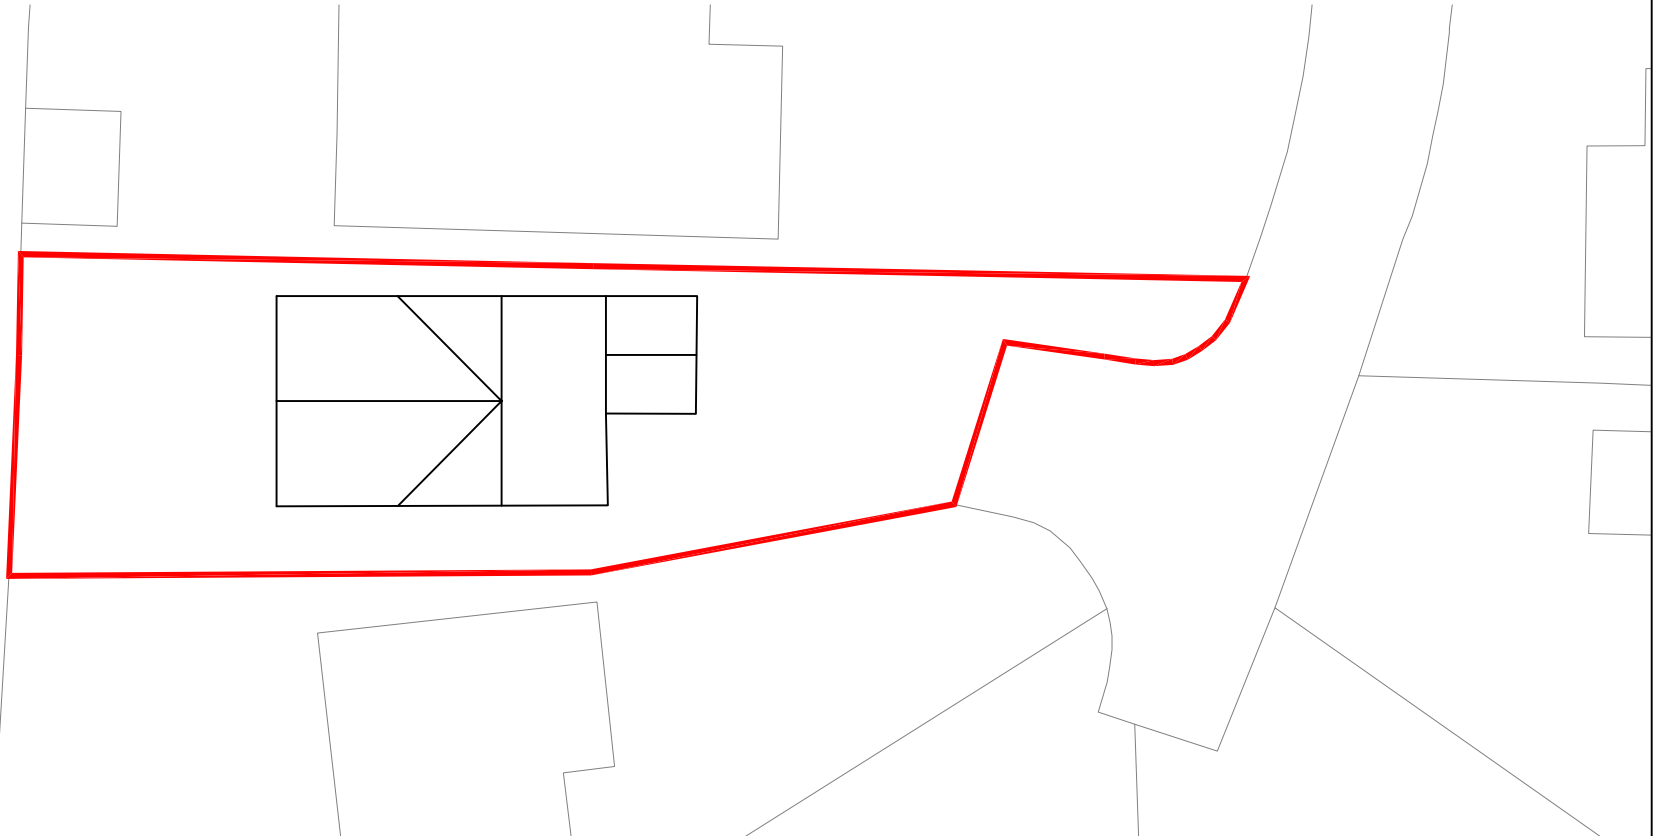

PROPOSED BLOCK SITE PLAN
(SCALE 1:250)

REVISION	DATE	DESCRIPTION



DESIGN IN SAFETY
OLD WICKHURST COTTAGE, CHURCH ROAD,
MINERVA, WREXHAM, LL13 9JA
www.designinsafety.co.uk
david@designinsafety.co.uk
07734037463



CLIENT:
MR & MRS ENSOR

ADDRESS:
**10 MEADOWCROFT, CROSS LANES,
WREXHAM LL13 0UJ**

DRAWING TITLE:
SITE BLOCK PLANS

PROJECT NO:
DIS_AD_0127

DRAWING NO:
DIS_AD_0127_S101

SCALE AT A3:
1:250

DATE:
13.05.2022

REVISION:
A

All designs are the sole property of Design In Safety and may not be used without written agreement.
Any discrepancies must be reported to Design In Safety for clarification.
Do not scale off drawings. Site block dimensions are to be taken from to works commencing.