

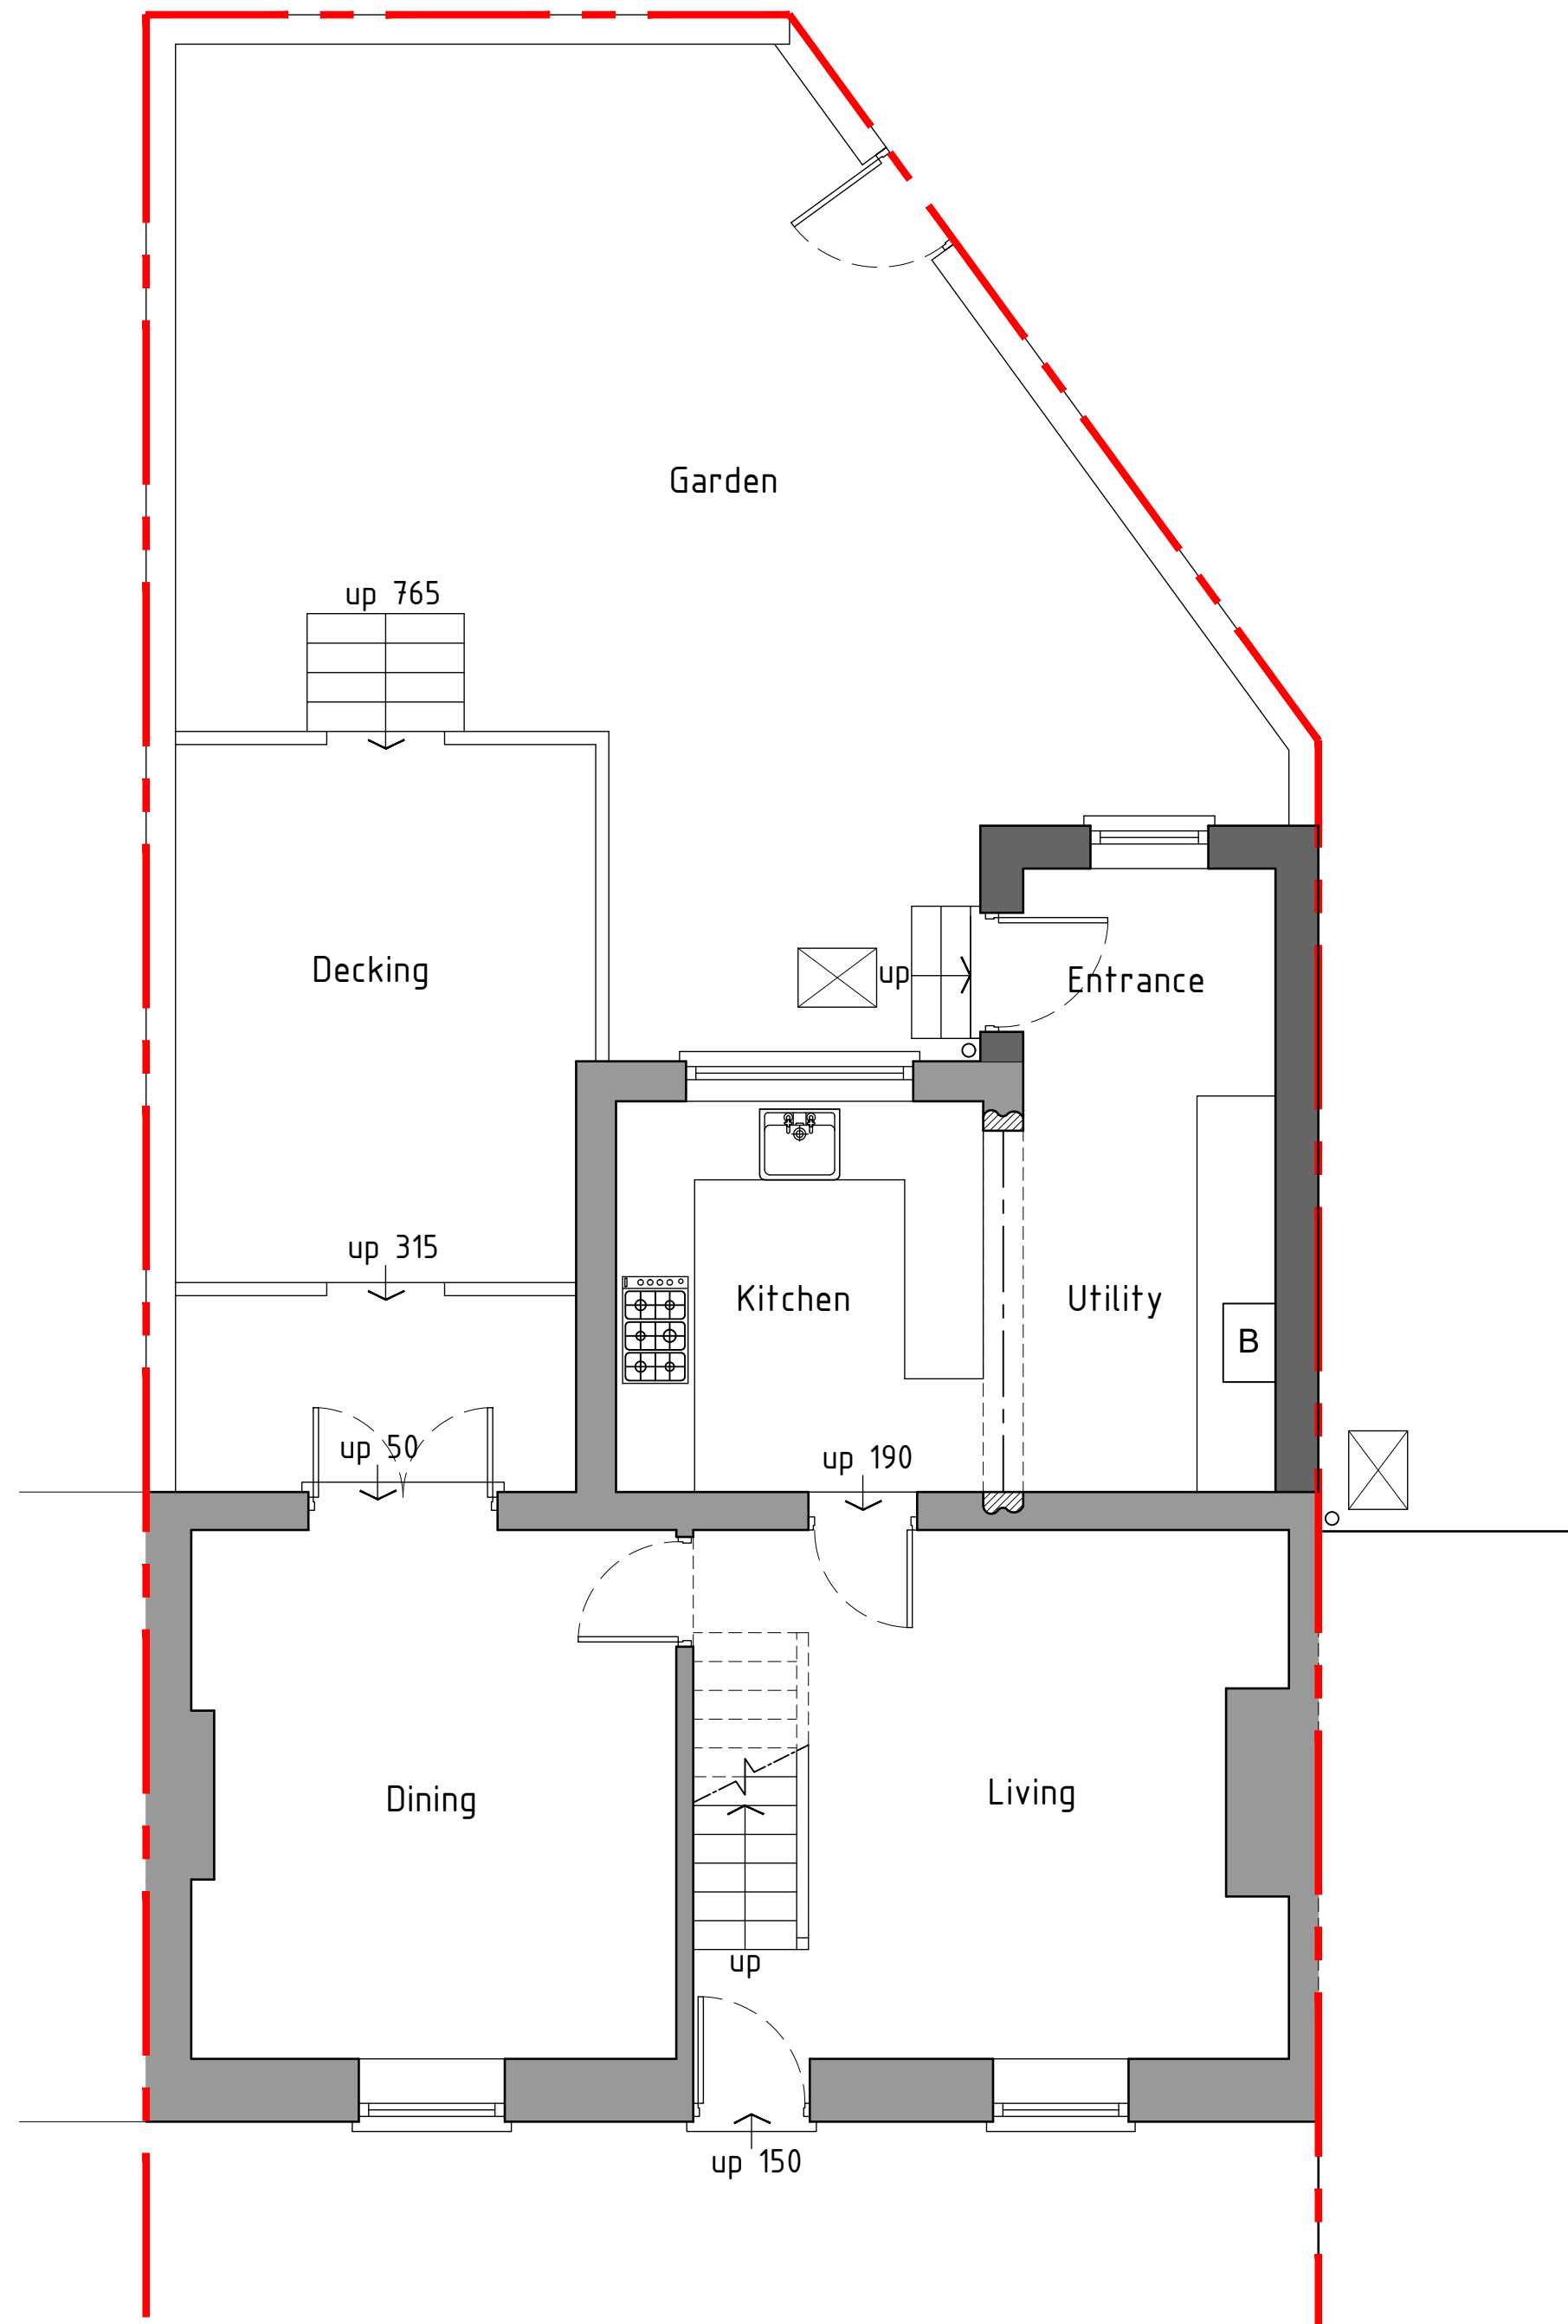


 

Ground floor plan 1:50

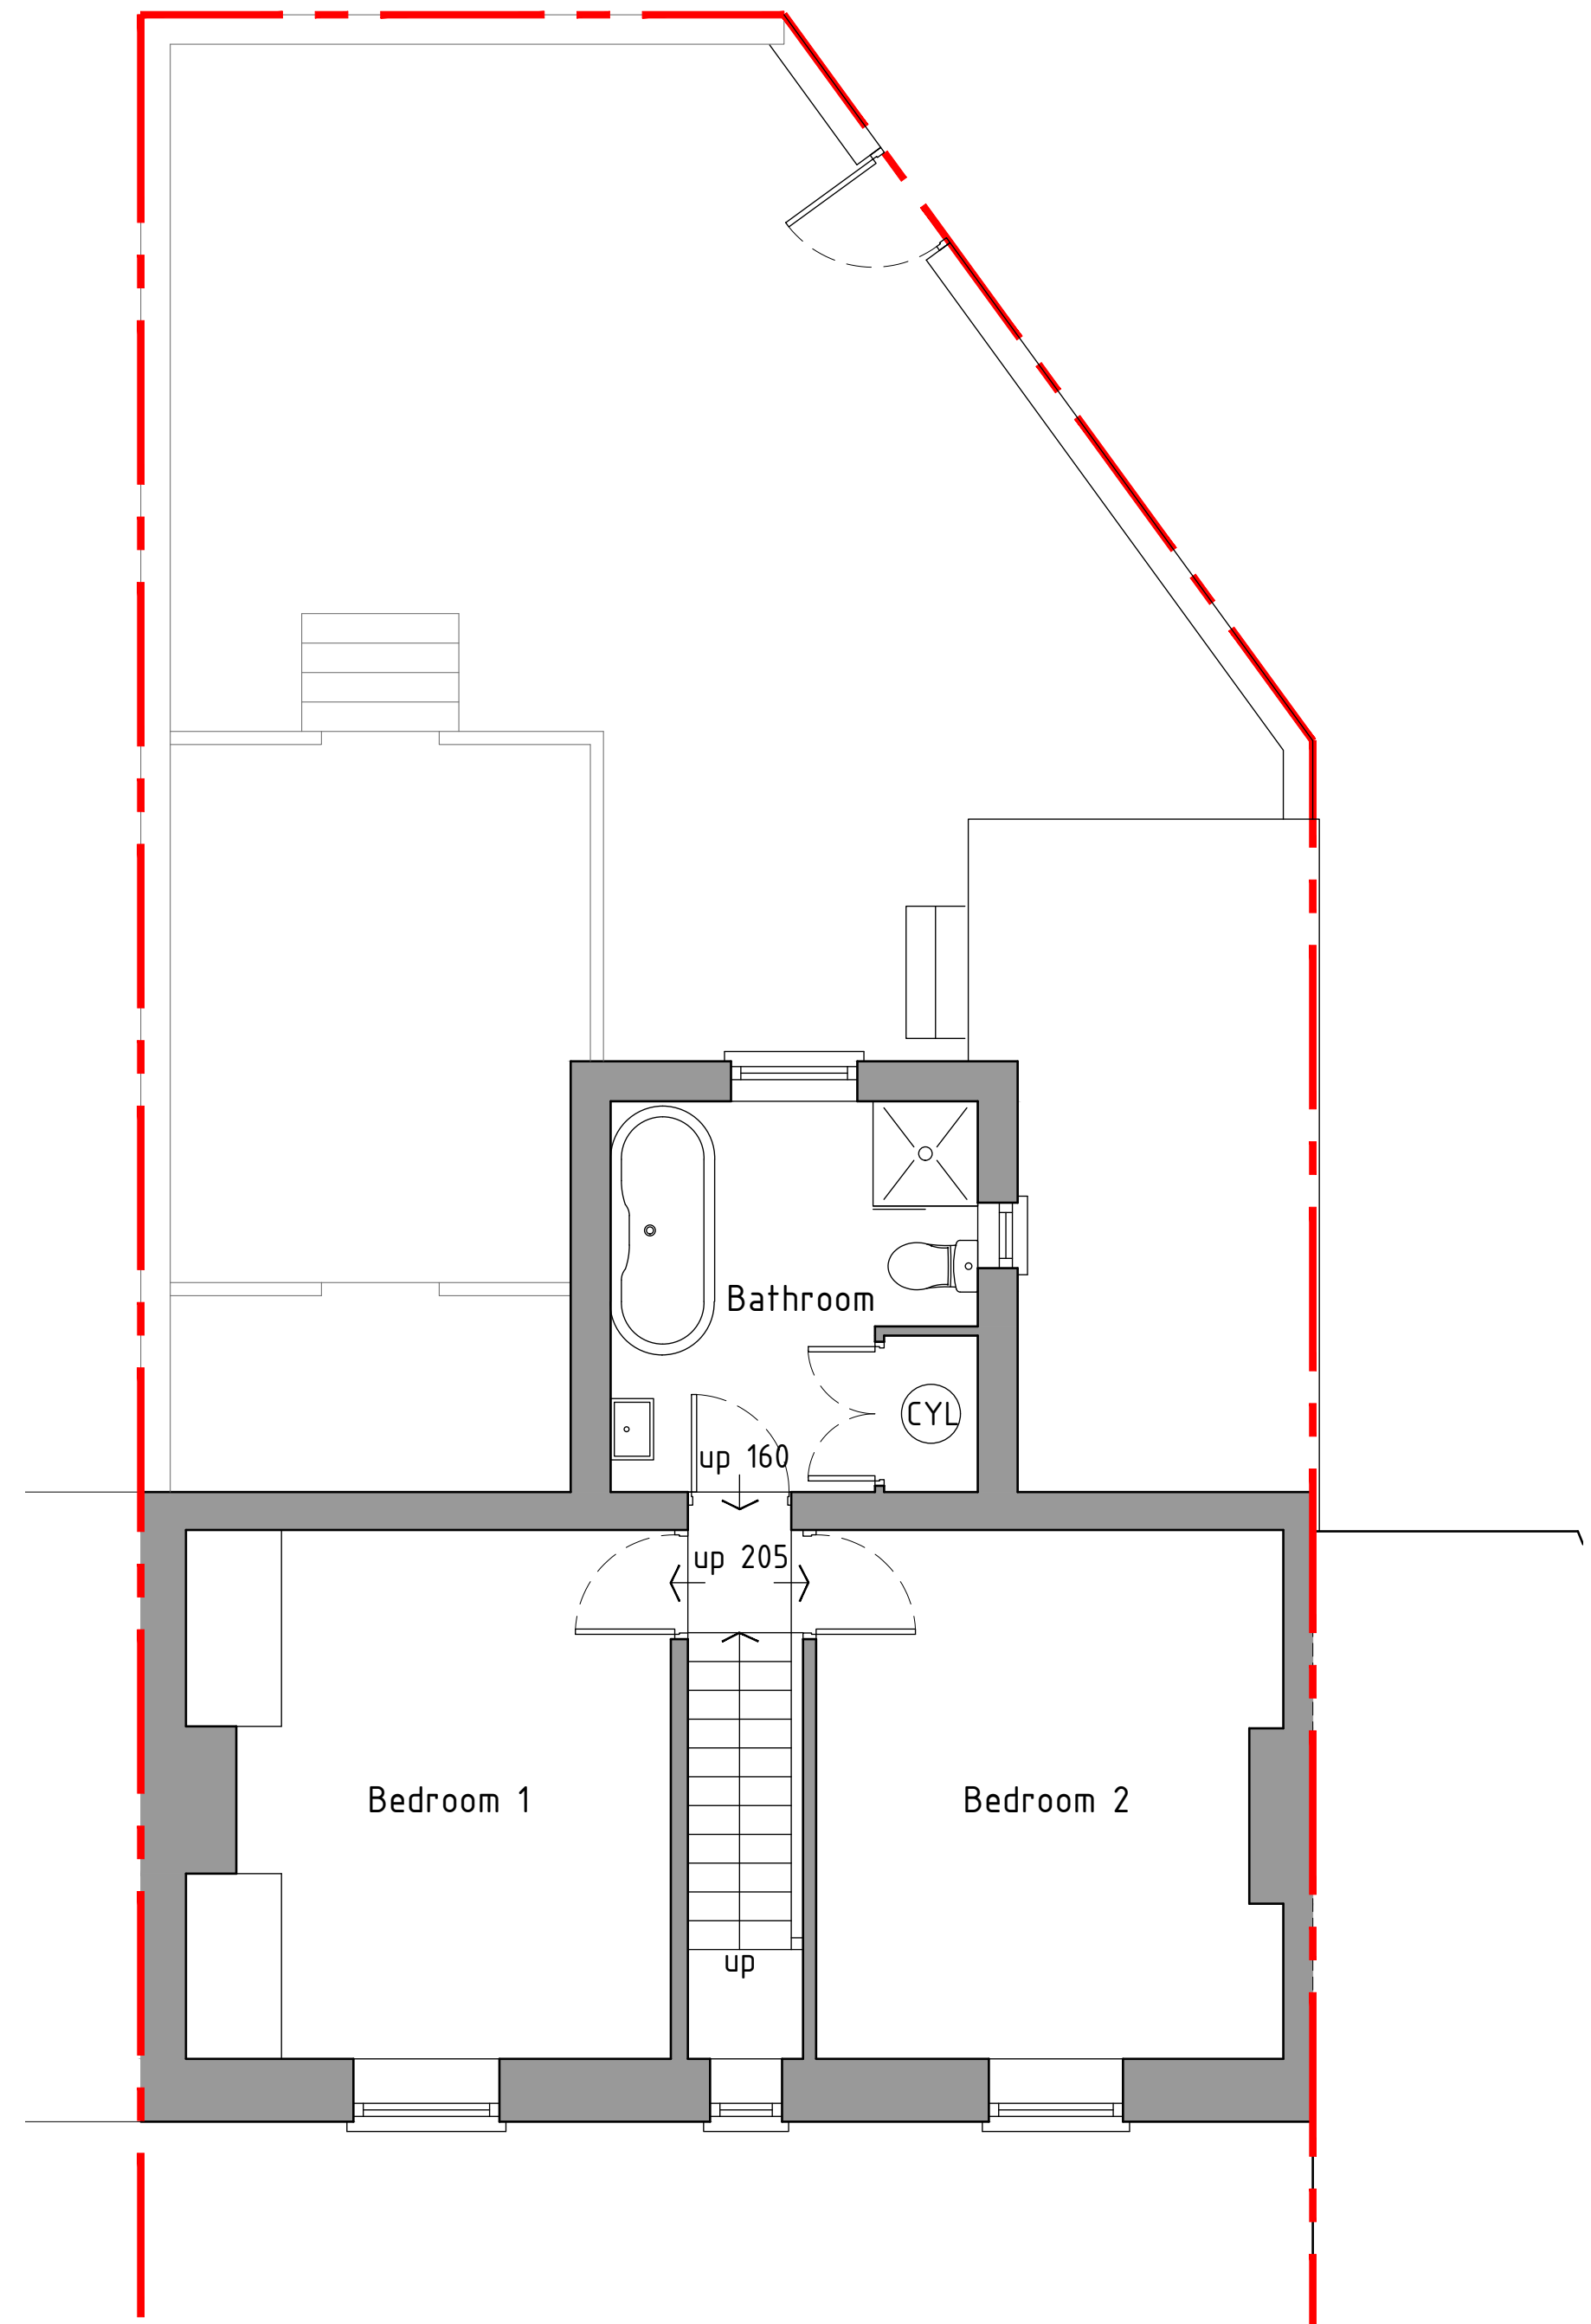

First floor plan 1:50

Proposed



HDS Architectural Services, The Foundry,  
15 Yorke Street, Wrexham  
LL13 8LW  
Tel (01978) 345250  
www.hdsarchitectural.co.uk

|                                                                       |                            |
|-----------------------------------------------------------------------|----------------------------|
| <b>Project;</b><br>No.9 Heol Llewlyn, Coedpoeth, Wrexham,<br>LL11 3PB |                            |
| <b>Title;</b><br>Proposed floor plans                                 | <b>Scale (A2);</b><br>1:50 |
| <b>Dwg No;</b><br>HL/PD/03                                            | <b>Date;</b><br>24.02.22   |
| <b>Revision;</b>                                                      |                            |