





East Elevation




South Elevation

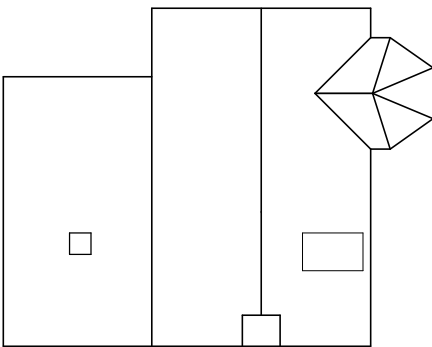

Roof Plan 1:200

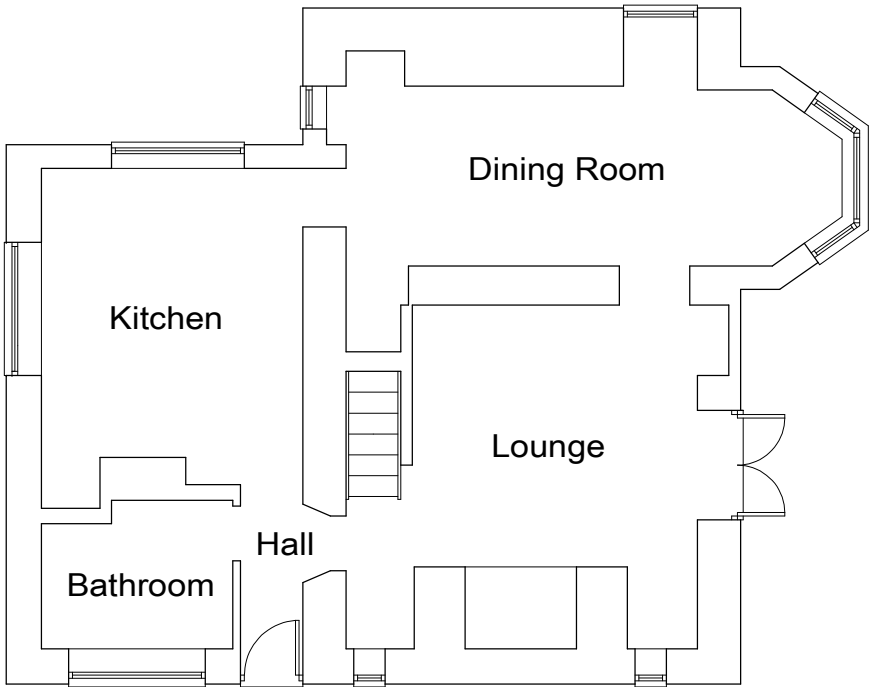

Ground Floor Plan

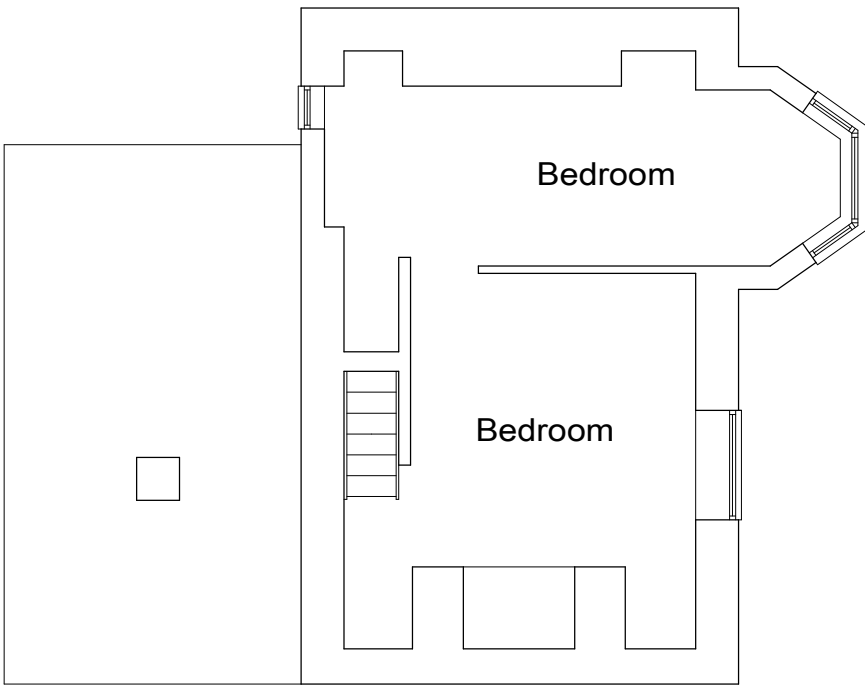

First Floor Plan



West Elevation



North Elevation

Proposed Extension and Alterations to Minafon Cottage, Glyn Ceiriog		Drawn gws Checked	
Existing Plans & Elevations.		Date 06/22	
		Scale 1:100 1:200	
		Rev -	
This drawing is COPYRIGHT Contractors must check all dimensions on site Only figured dimensions are to be worked from Discrepancies must be reported immediately to the Architects before proceeding		Job no 5152	Dwg no S01

**Paterson
Macaulay
& Owens**

Bebington
Telephone 0151 334 0569
Fax 0151 334 0589
Mold
Telephone 01352 755703
Fax 01352 756613
E-Mail
enquiries@pmoarchitects.co.uk